



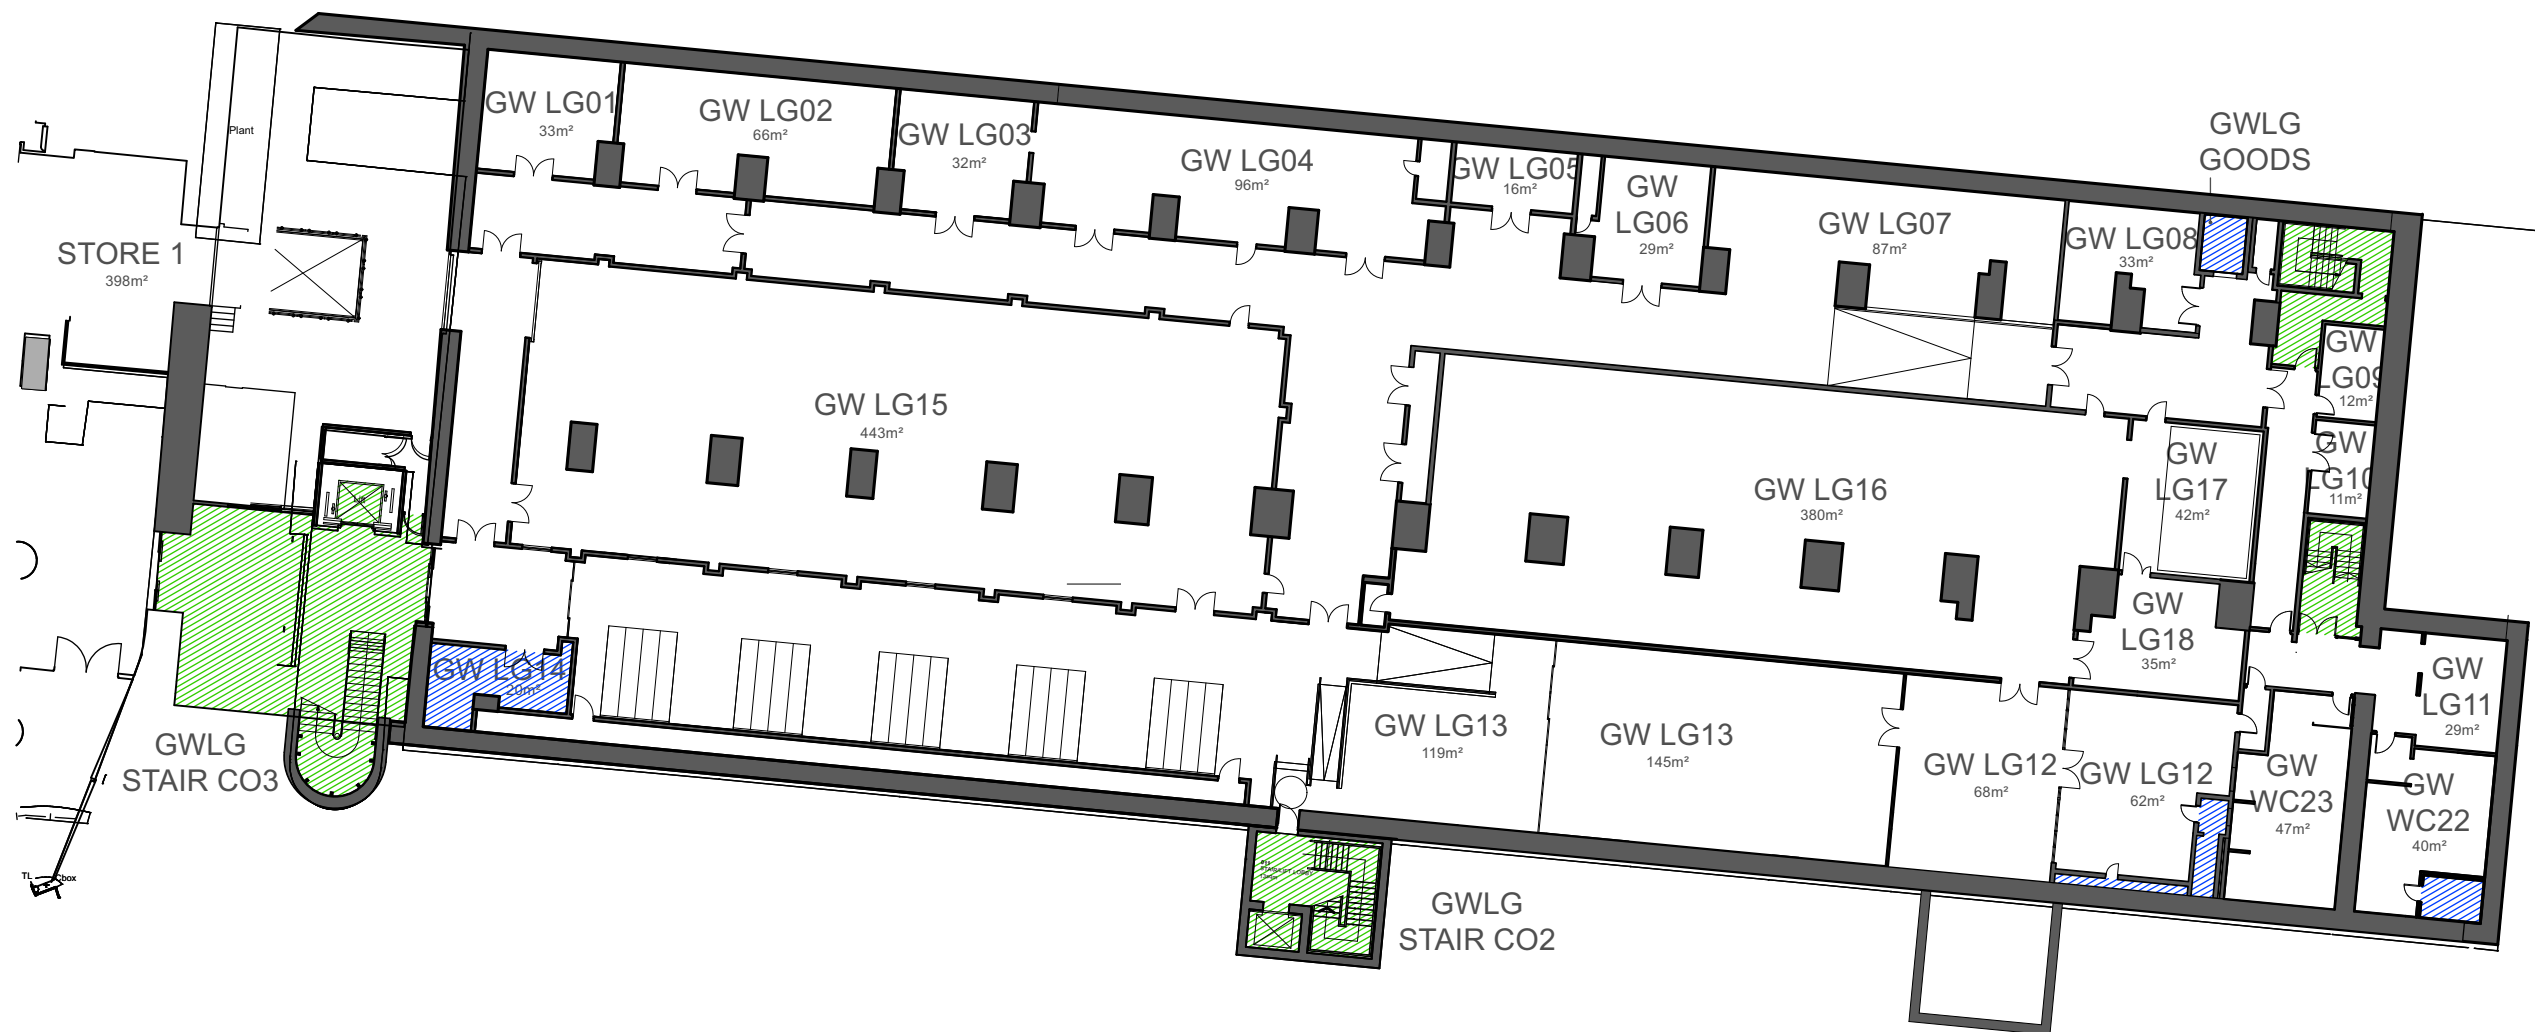

0 5 10 15 20 25m

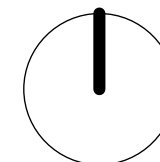

1:350 @A3

Rev Note DRN CHK

**Science and Industry
Museum**

Fire Works

Great Western Warehouse
- LG

scheme	2002
drwg no.	E(100)
revision	

scale	1:350
date first drawn	March 23
drawn	HW

SK sketch E existing P proposed T tender C construction FI final issue

www.ateliermb.co.uk
t 0161 236 0051
e architect@ateliermb.co.uk



Atelier MB
Urban Architects