


EXISTING




NEON TO COME OFF BOX FRAME. BOX
FRAME TO BE SECURED TO FASCIA

BOX FRAME TO BE PAINTED OUT IN
COLOUR TO MATCH SANDSTONE FASCIA

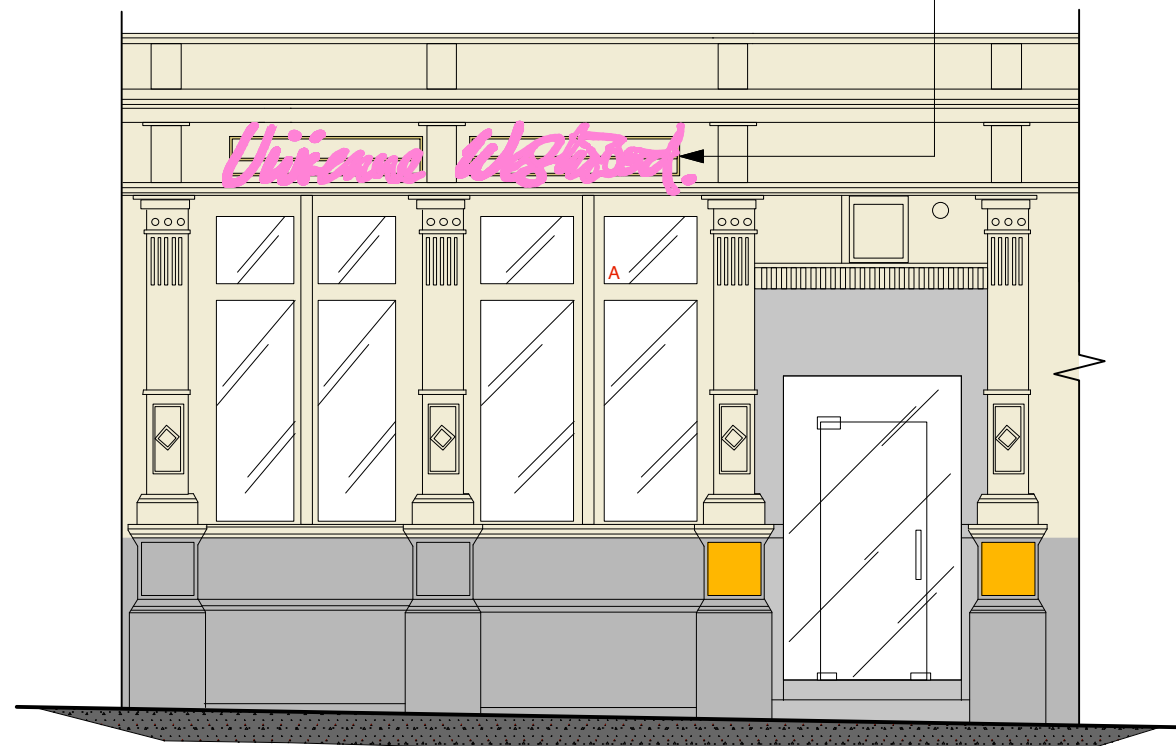

ELEVATION A 1:75

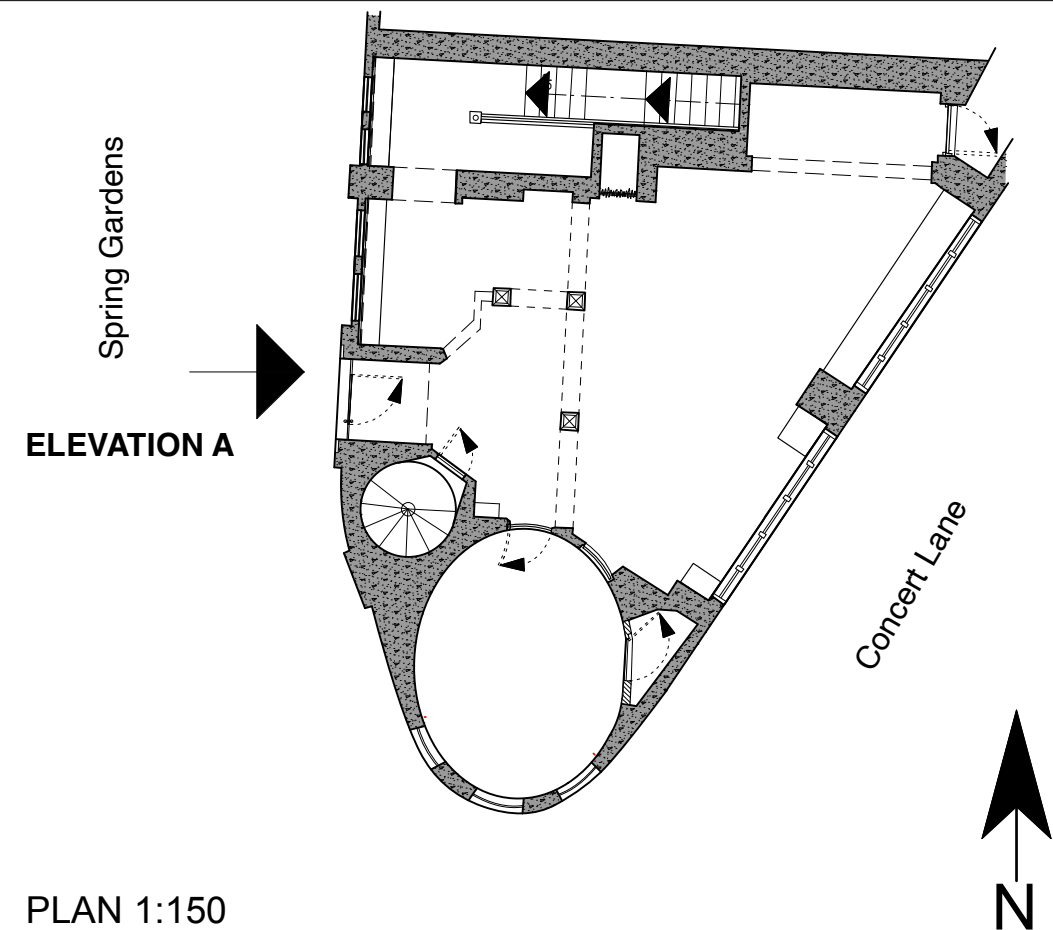

PLAN 1:150

1. DO NOT SCALE. WORK ONLY TO FIGURED DIMENSIONS.
2. ALL DIMENSIONS TO BE CHECKED ON SITE BEFORE FABRICATION.
3. CONTRACTOR IS OBLIGED TO REPORT ALL ERRORS AND OMISSIONS.
4. CONTRACTORS TO REFER TO ENGINEERS DRAWINGS BEFORE PROCEEDING WITH WORKS.

ALL DRAWINGS AND IDEAS ARE COPYRIGHT, AND MAY NOT BE DISTRIBUTED, COPIED OR ISSUED WITHOUT PERMISSION OF Pencilkit Ltd.

NOTE

REVISIONS

No.	Date	Description

Pencilkit

76 Southwark Park Road
Bermondsey
London
SE16 3RS

Tel. +44 (0)20 7252 0894
Graham Russell +44 (0)7375 020607
Lucy Morris +44 (0)7793 199656
pencilkit@mac.com
<http://pencilkit.co.uk>

Client
Vivienne Westwood Ltd.
44 Conduit Street
London
W1R 9FB

Project
VIVIENNE WESTWOOD,
47 SPRING GARDENS,
KINGS STREET,
MANCHESTER, M2 2BG.

Existing

Scale 1:75@A3	Dwg. No. 95117-02	Rev.
Date 27/4/23		
Drawn GB		