


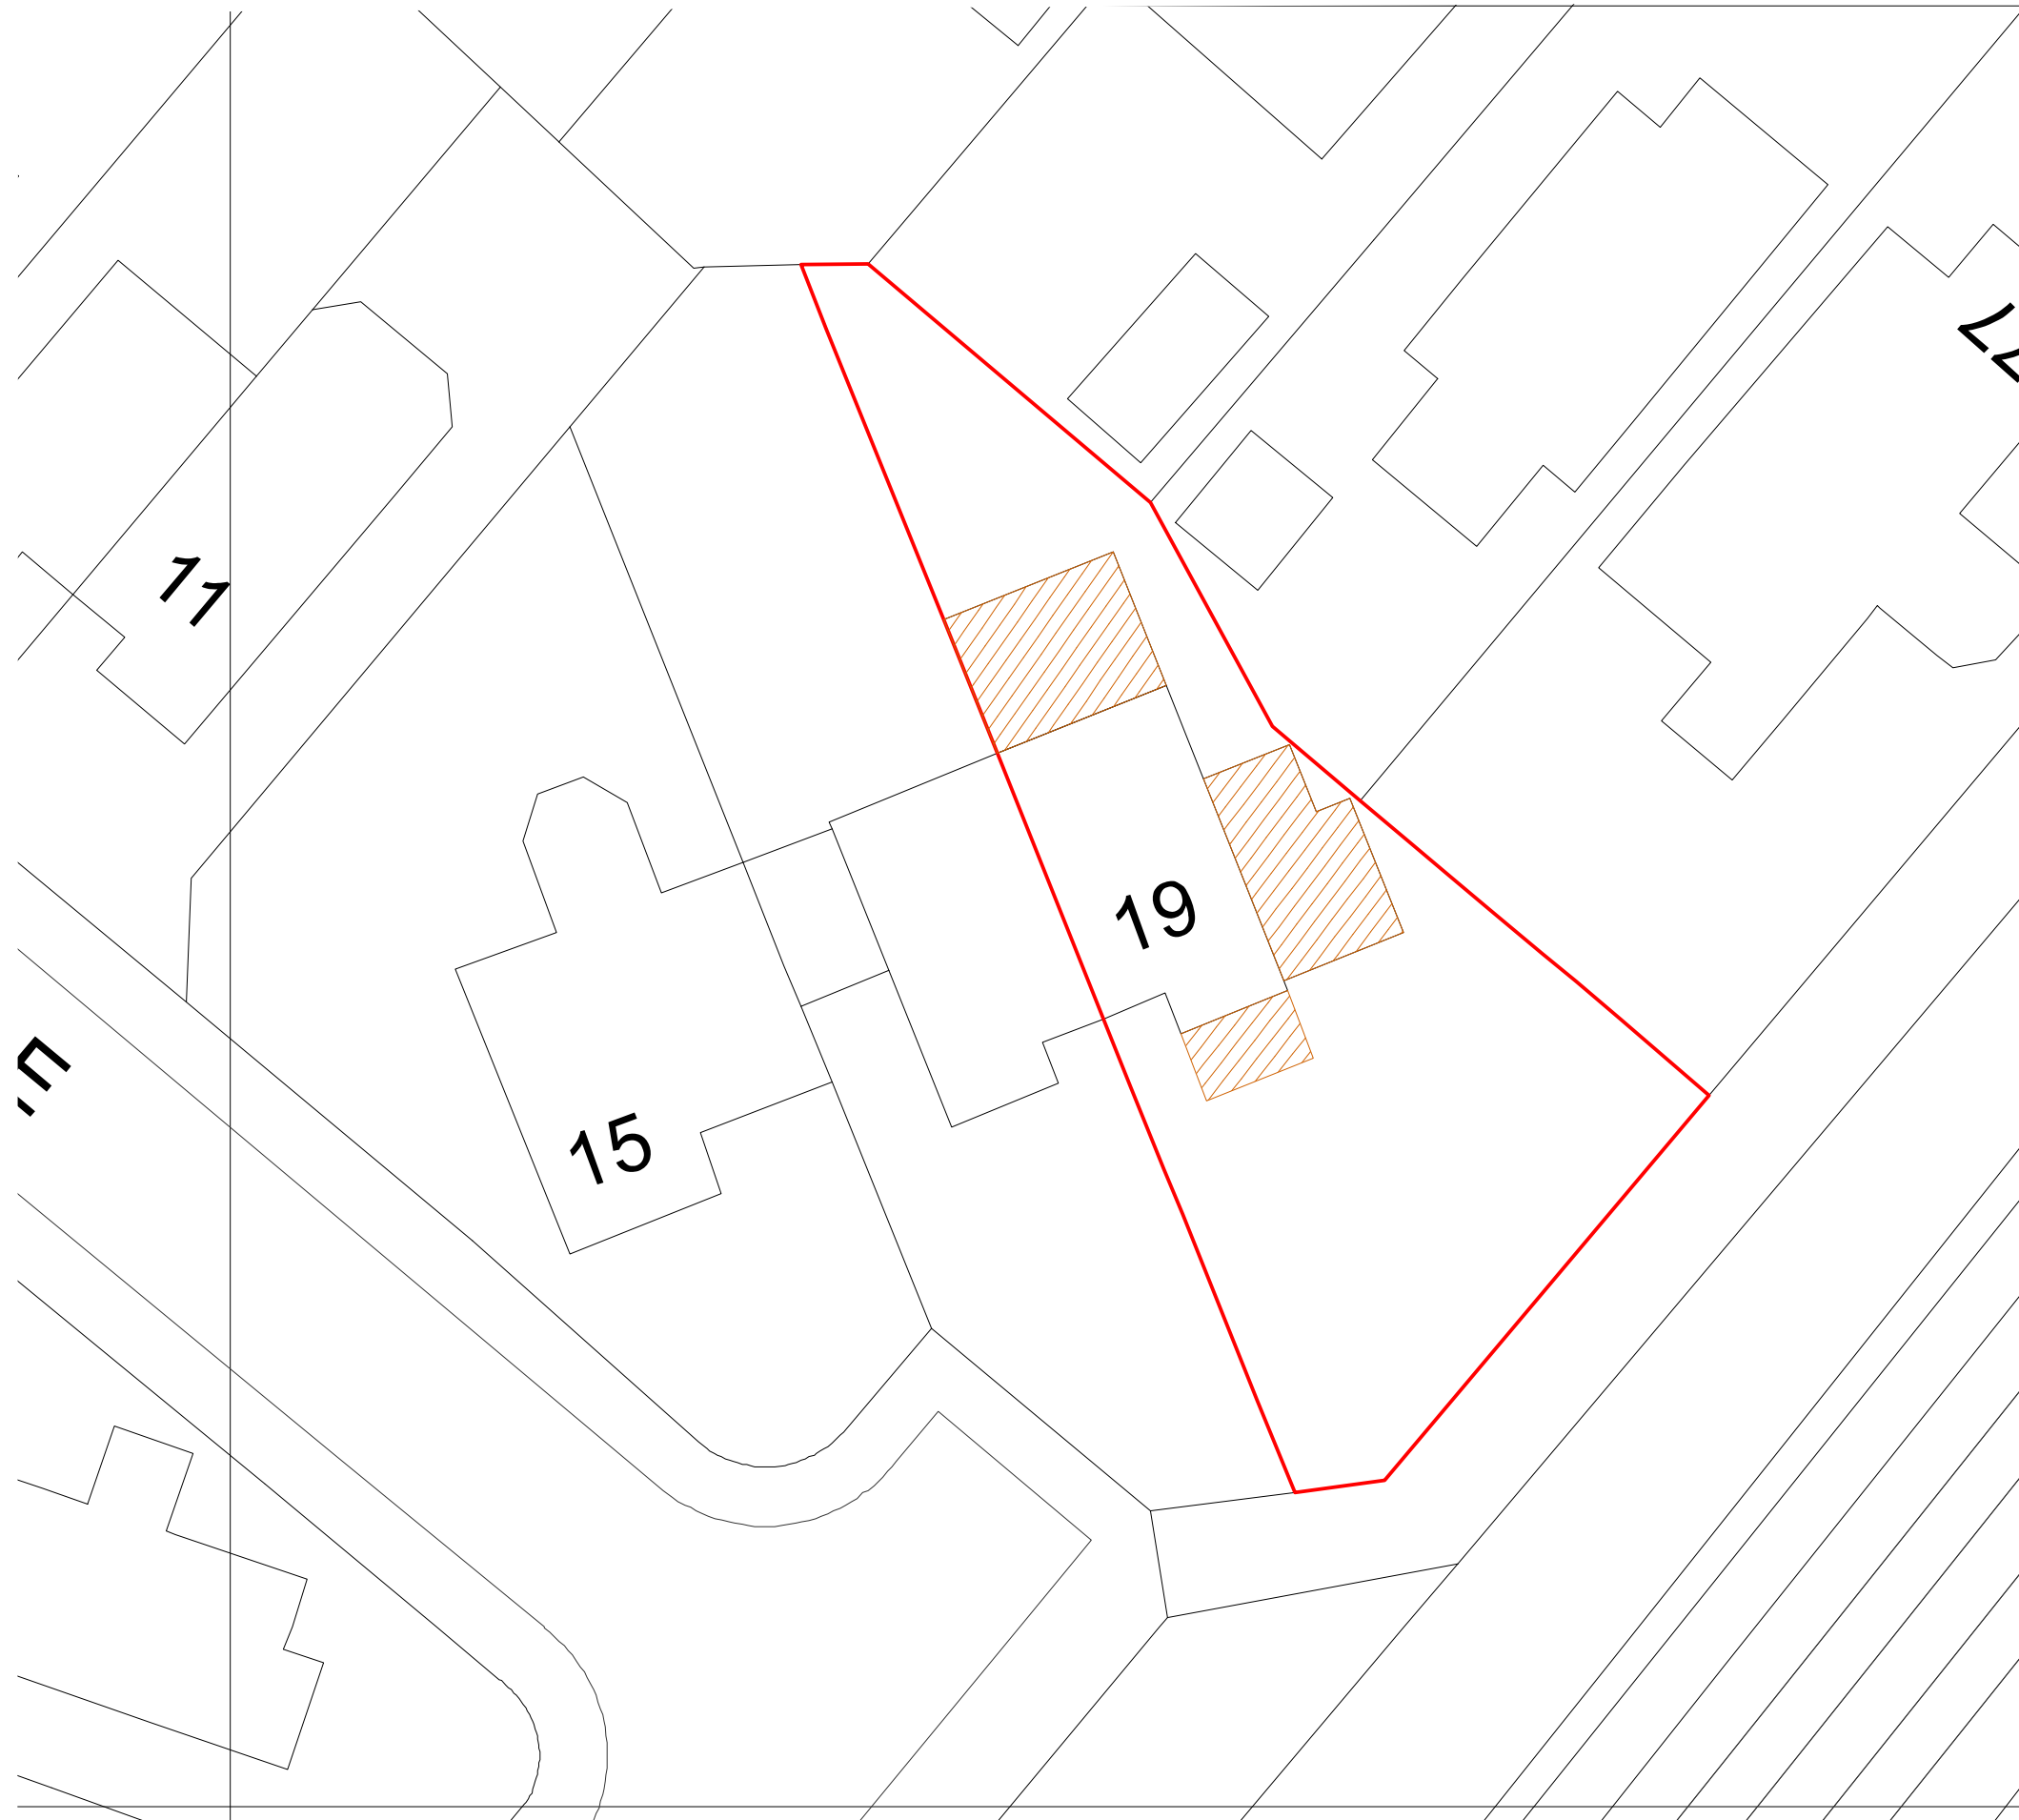

Block Plan

Drawing title: Proposed Porch, Side and Rear Extension - Block Plan

Client:

Mr&Mrs Sandeep Kumar
19 Meshaw Close,
Manchester M23 0GT

Drawing no: 2023-MEC-015 Rev A
Scale: 1:250

Date created:26/06/2023

General notes:

1. This drawing is intended for the use in planning ONLY at this stage.
2. Do not Scale this drawing.
3. All dimensions provided are in meters Until Noted Otherwise.



**SR ENGINEERING
SERVICES LIMITED**
srenggandservices@gmail.com
Contact:07809569032