


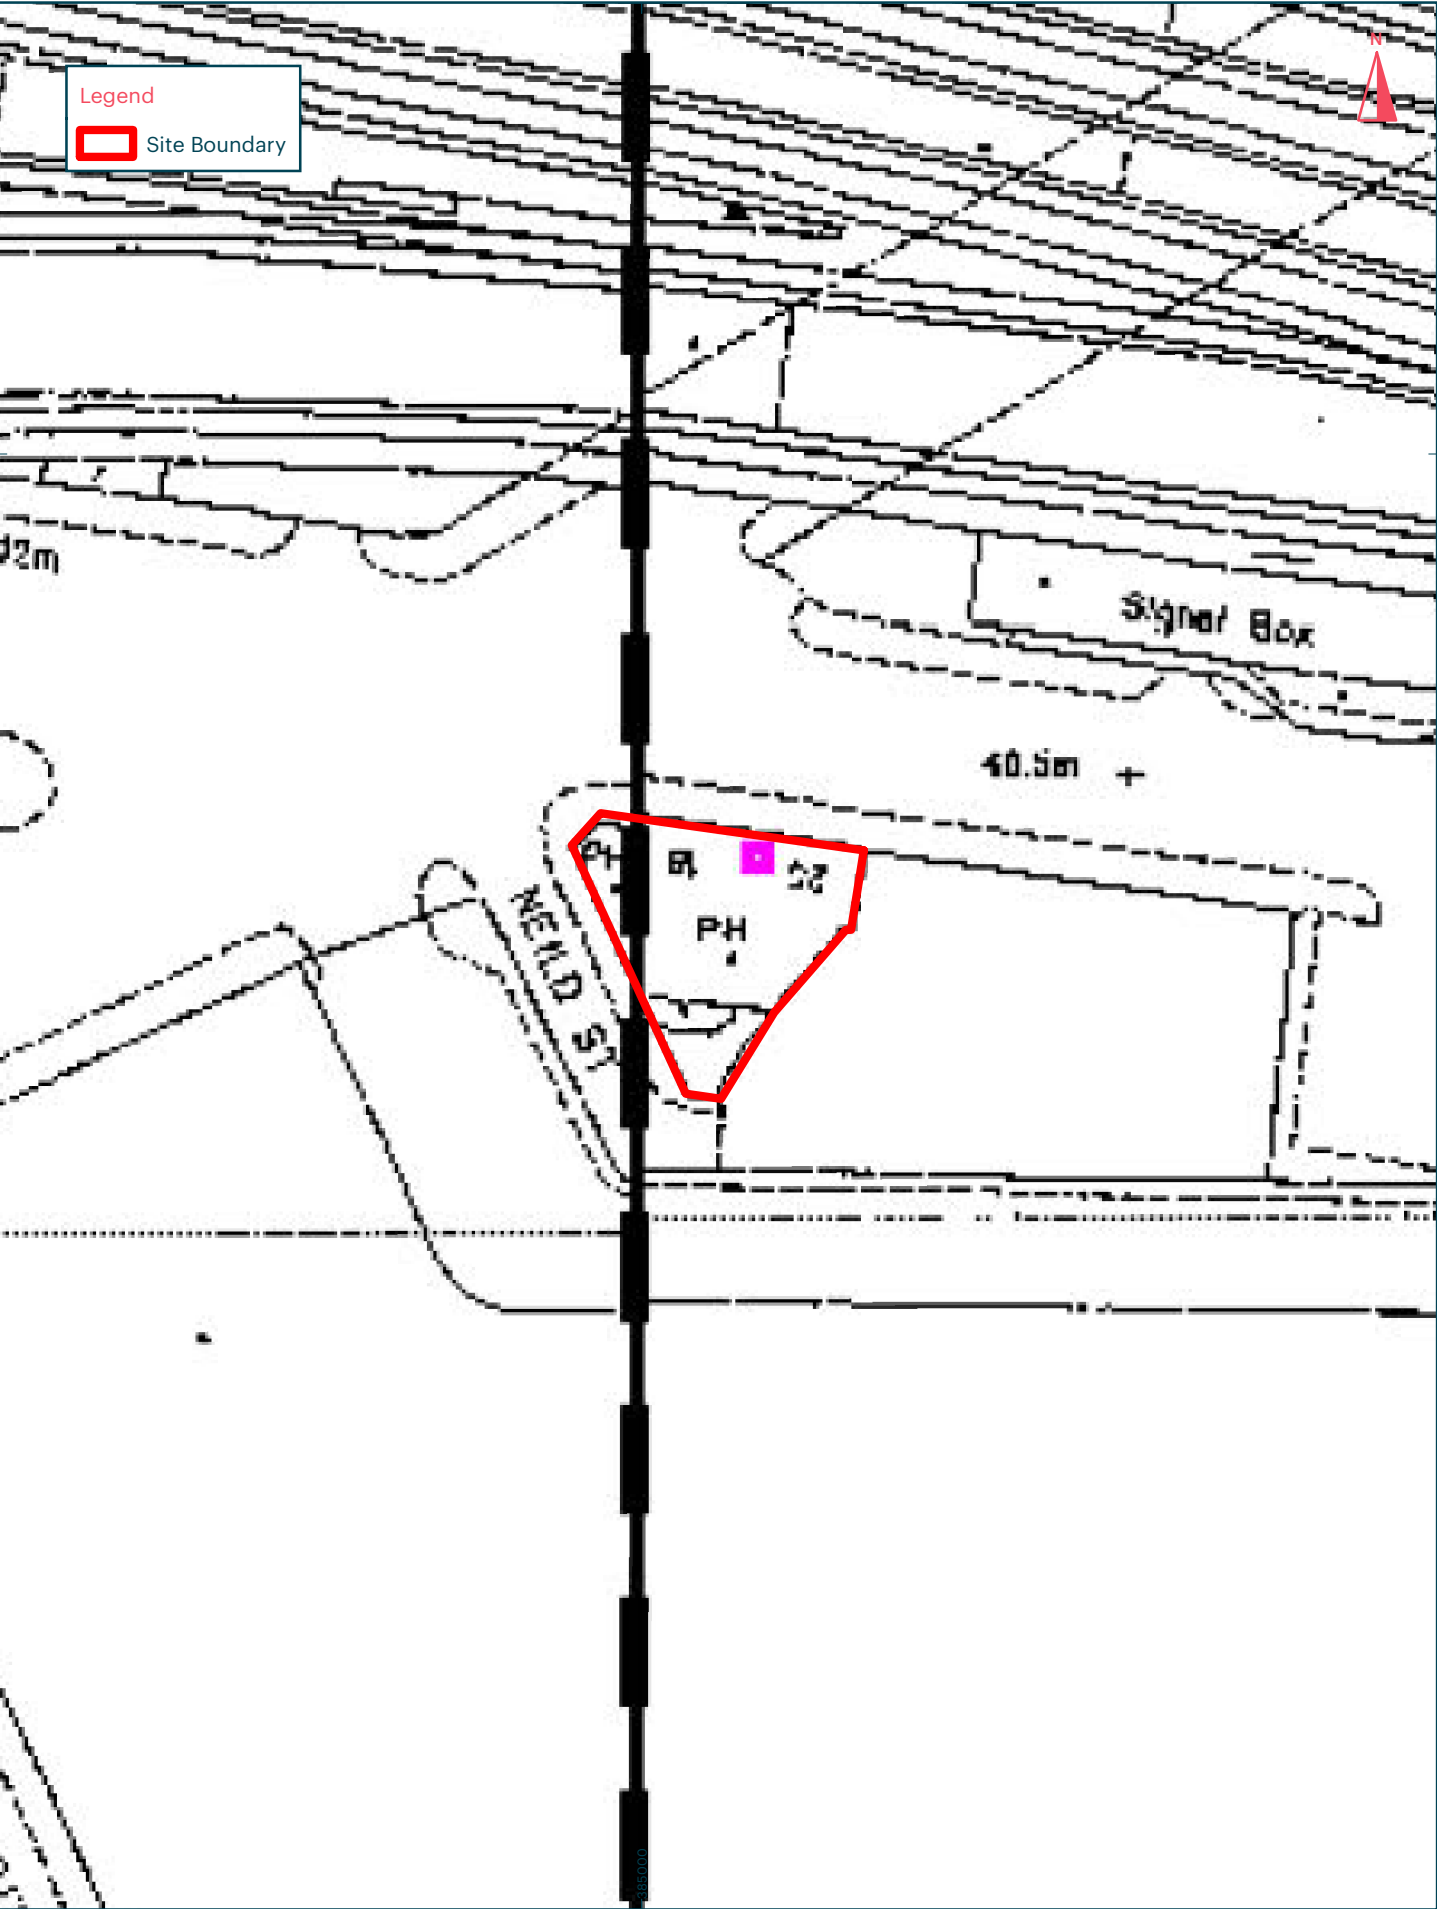

Title: Site Plan Address: Star and Garter, Fairfield Street, Manchester	Scale at A4: 1:500 0 20m	
---	--	--