


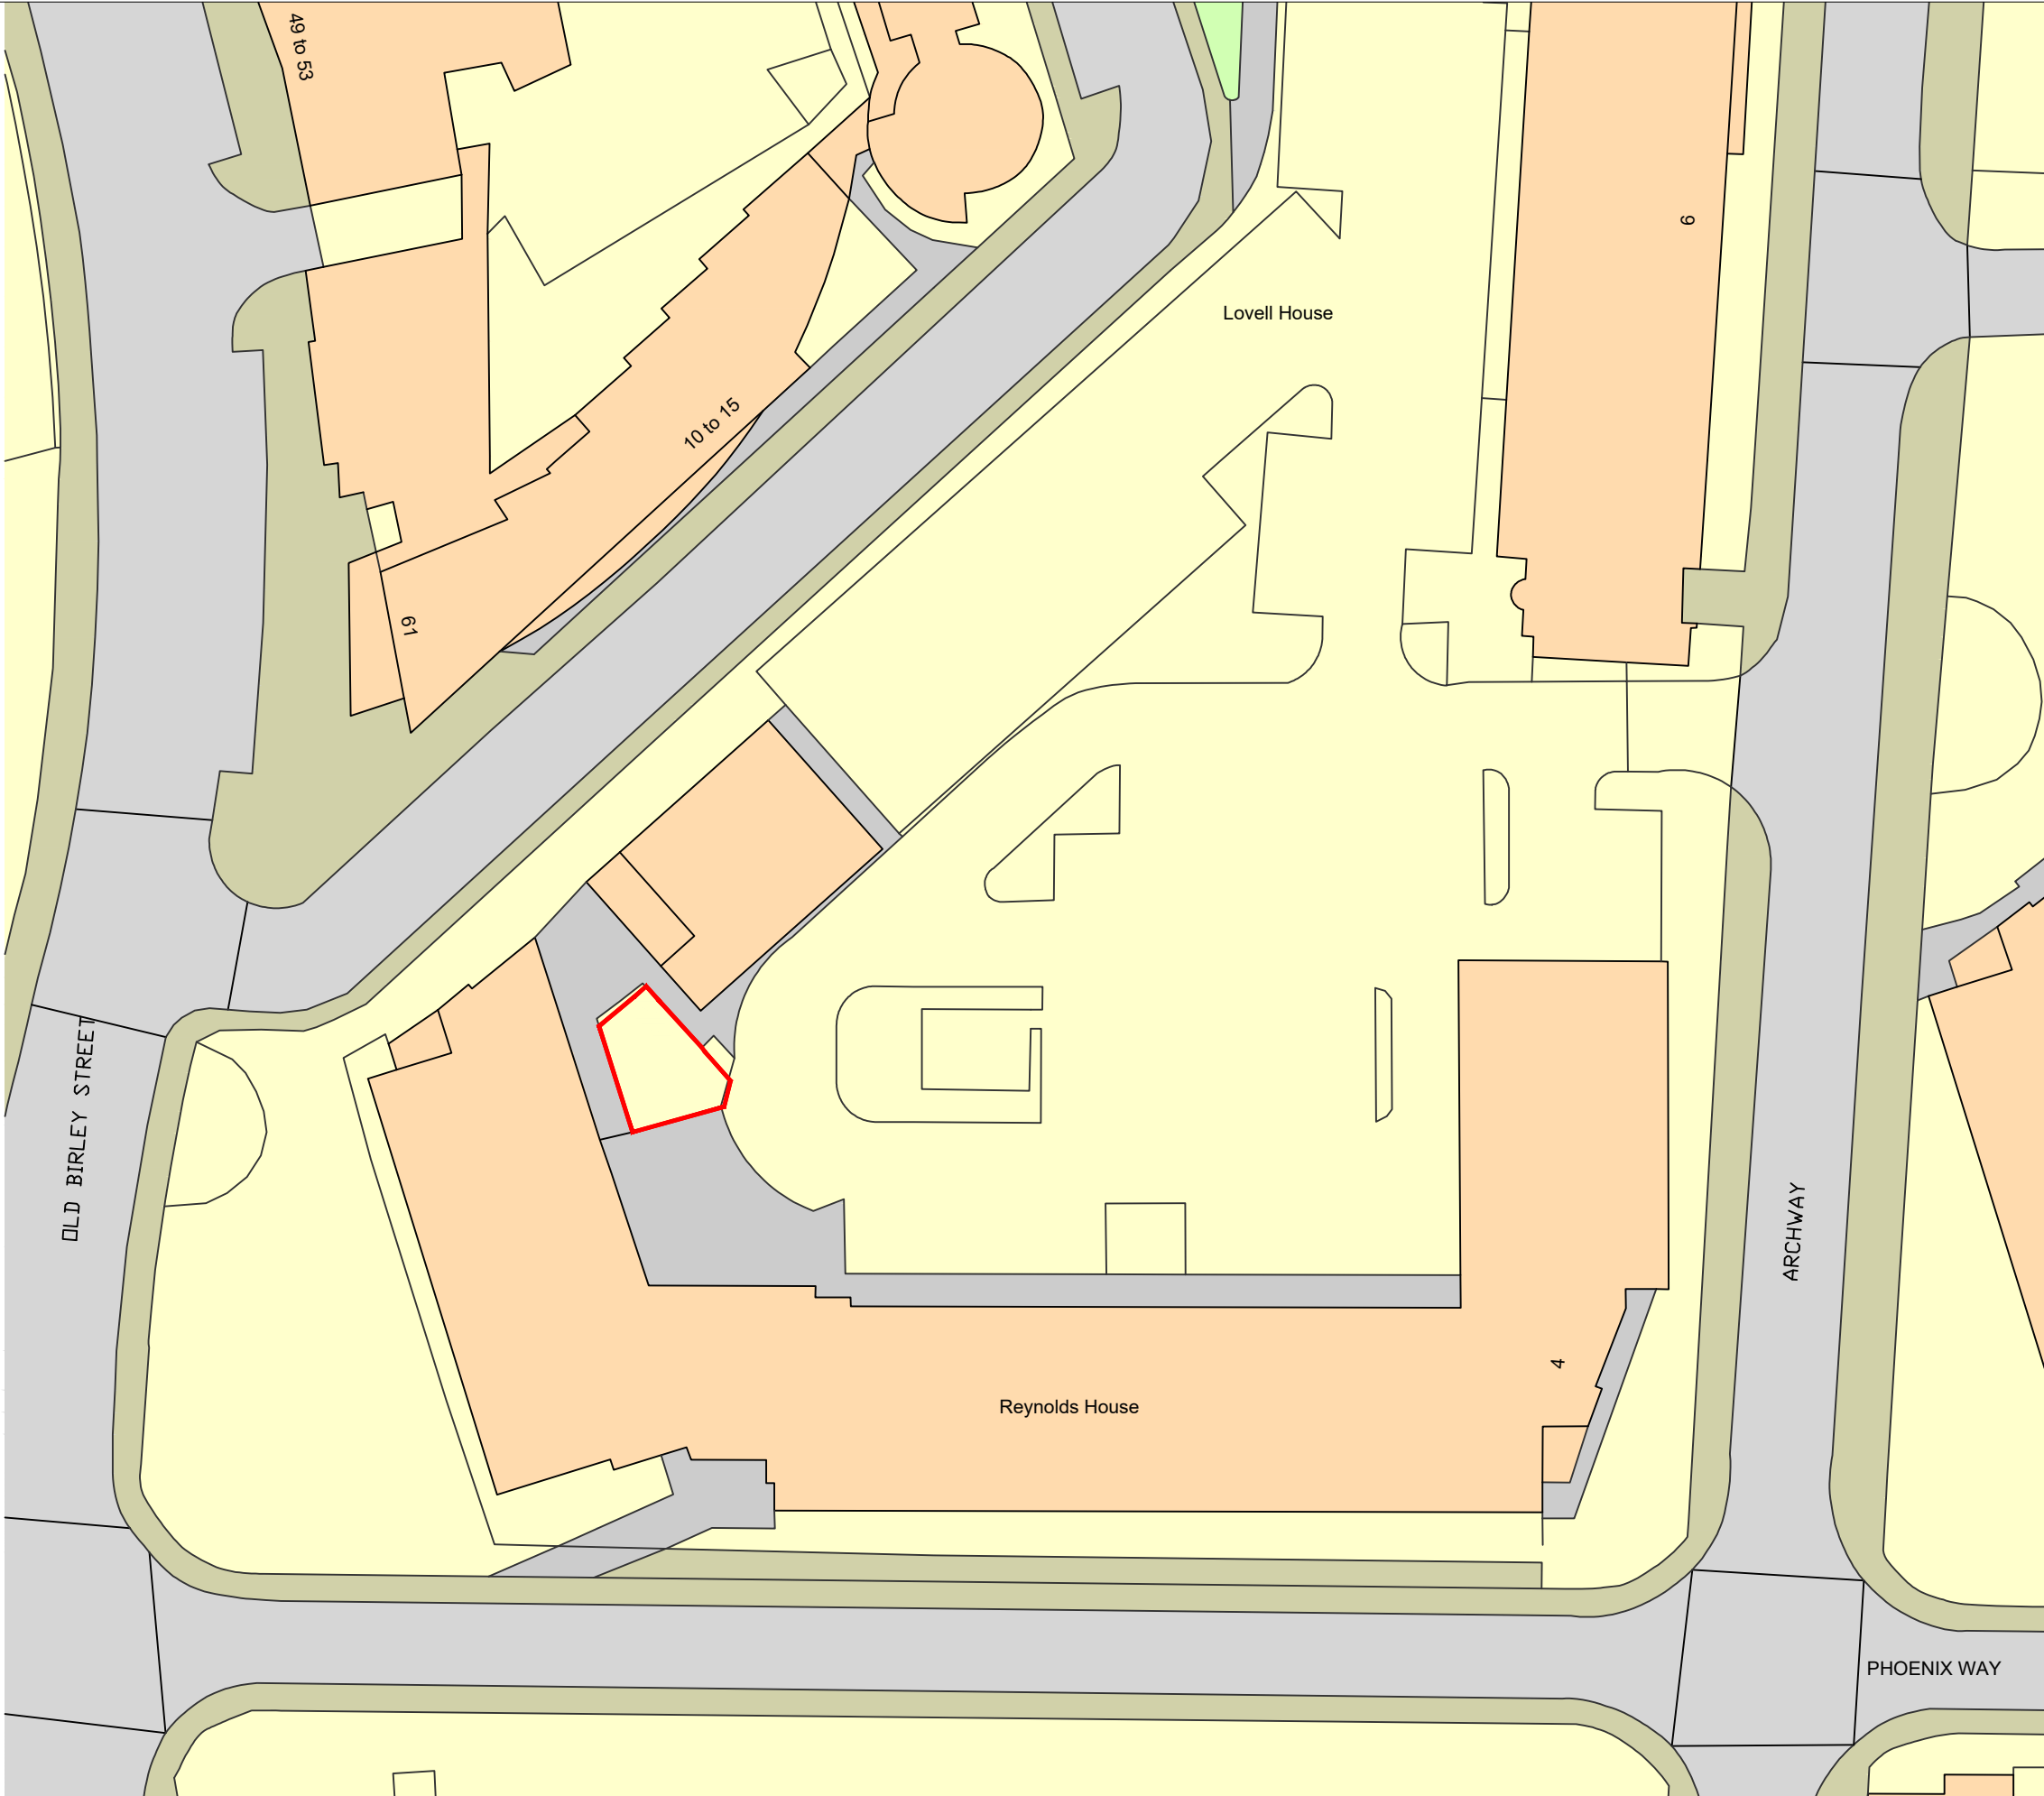

Notes

Where dimensions are not given, drawings must not be scaled and the matter referred to Lambert Smith Hampton.

In the event of any dimensional conflict between Lambert Smith Hampton Drawings, the matter must be referred to Lambert Smith Hampton for clarification.

The Contractor must also refer to any separate Lambert Smith Hampton Specification to be read in conjunction with this drawing.

This Drawing is only for the use identified. Do not build from this drawing unless marked 'For Construction'.

Rev	Date	Amendment	By



Manchester Building Consultancy
6th Floor, 3 Hardman Street, Spinningfields,
Manchester, M3 3HF
Telephone: 0161 228 6411
Fax: 0161 228 7354
www.lsh.co.uk

Client

Ascendas Reit (Manchester)
Ltd

Project

Planning Application

Drawing

Red Line Plan

PLANNING

Job No.		DWG No.	DWG Revision
23.021		001	001
Scale	Date	Drawn	Checked
1:500@a3	10/08/23	LK	MB

Scale: 1:500 @ A3

