



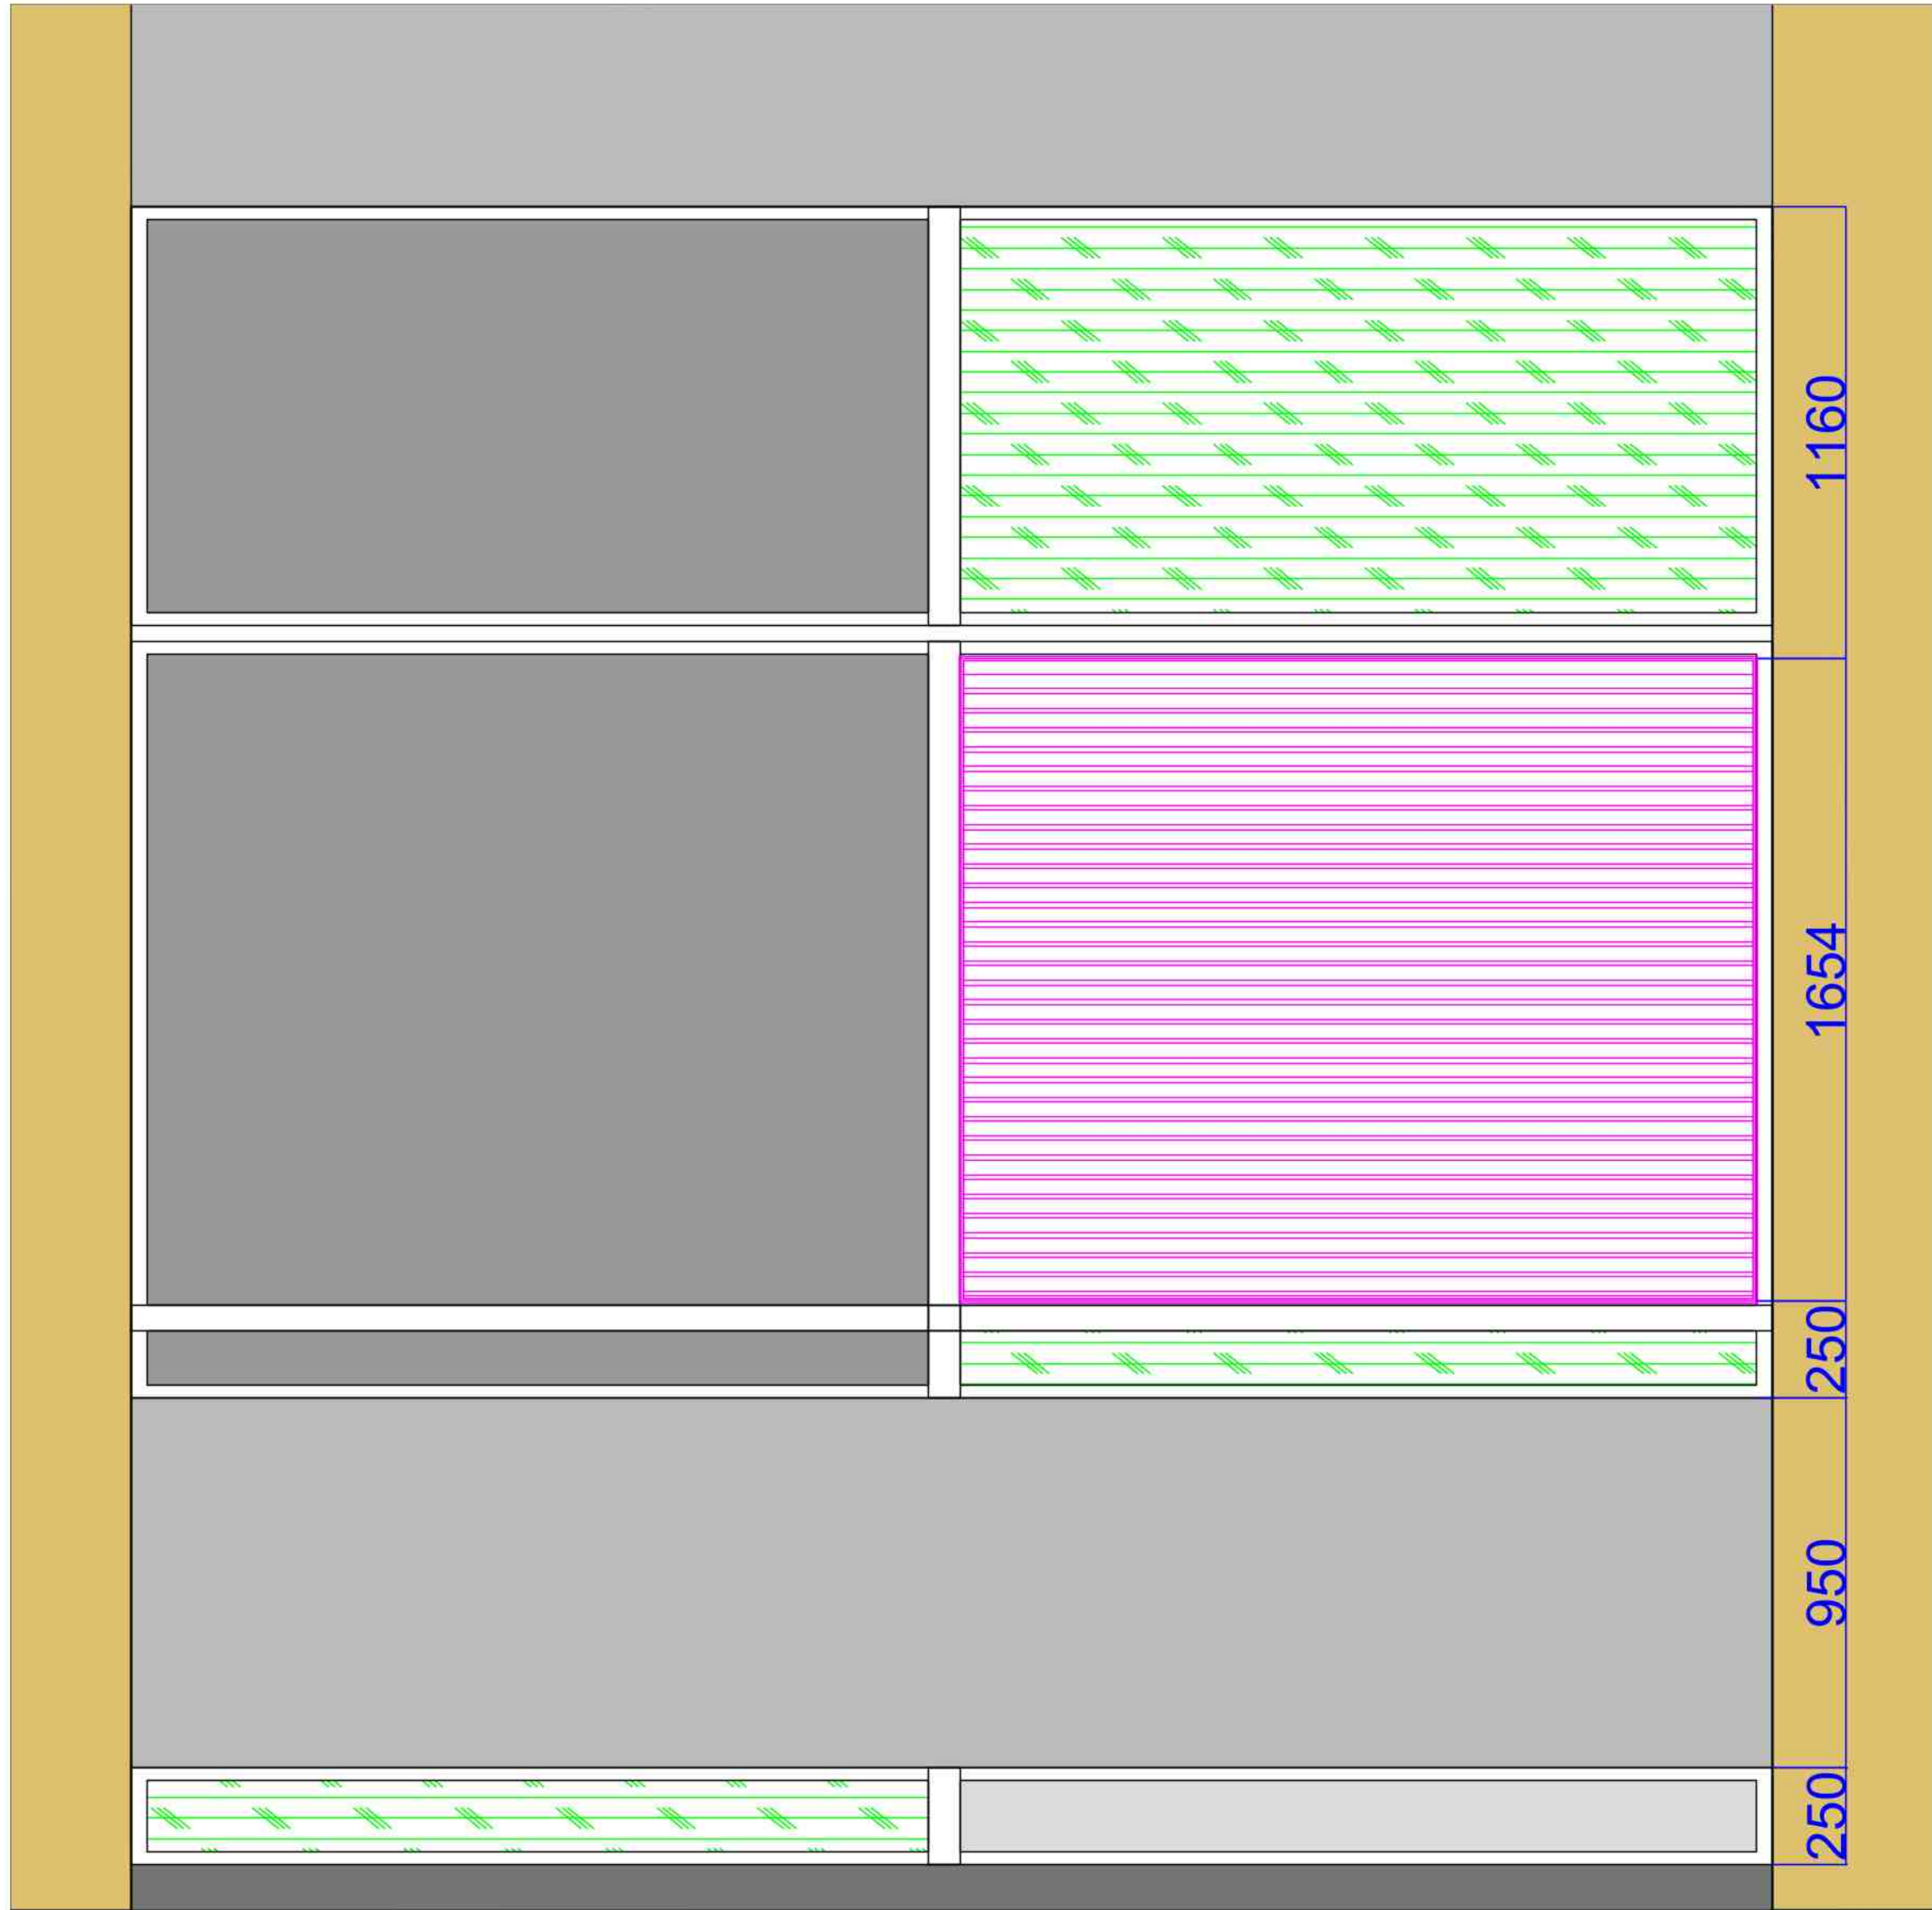

FRONT ELEVATION

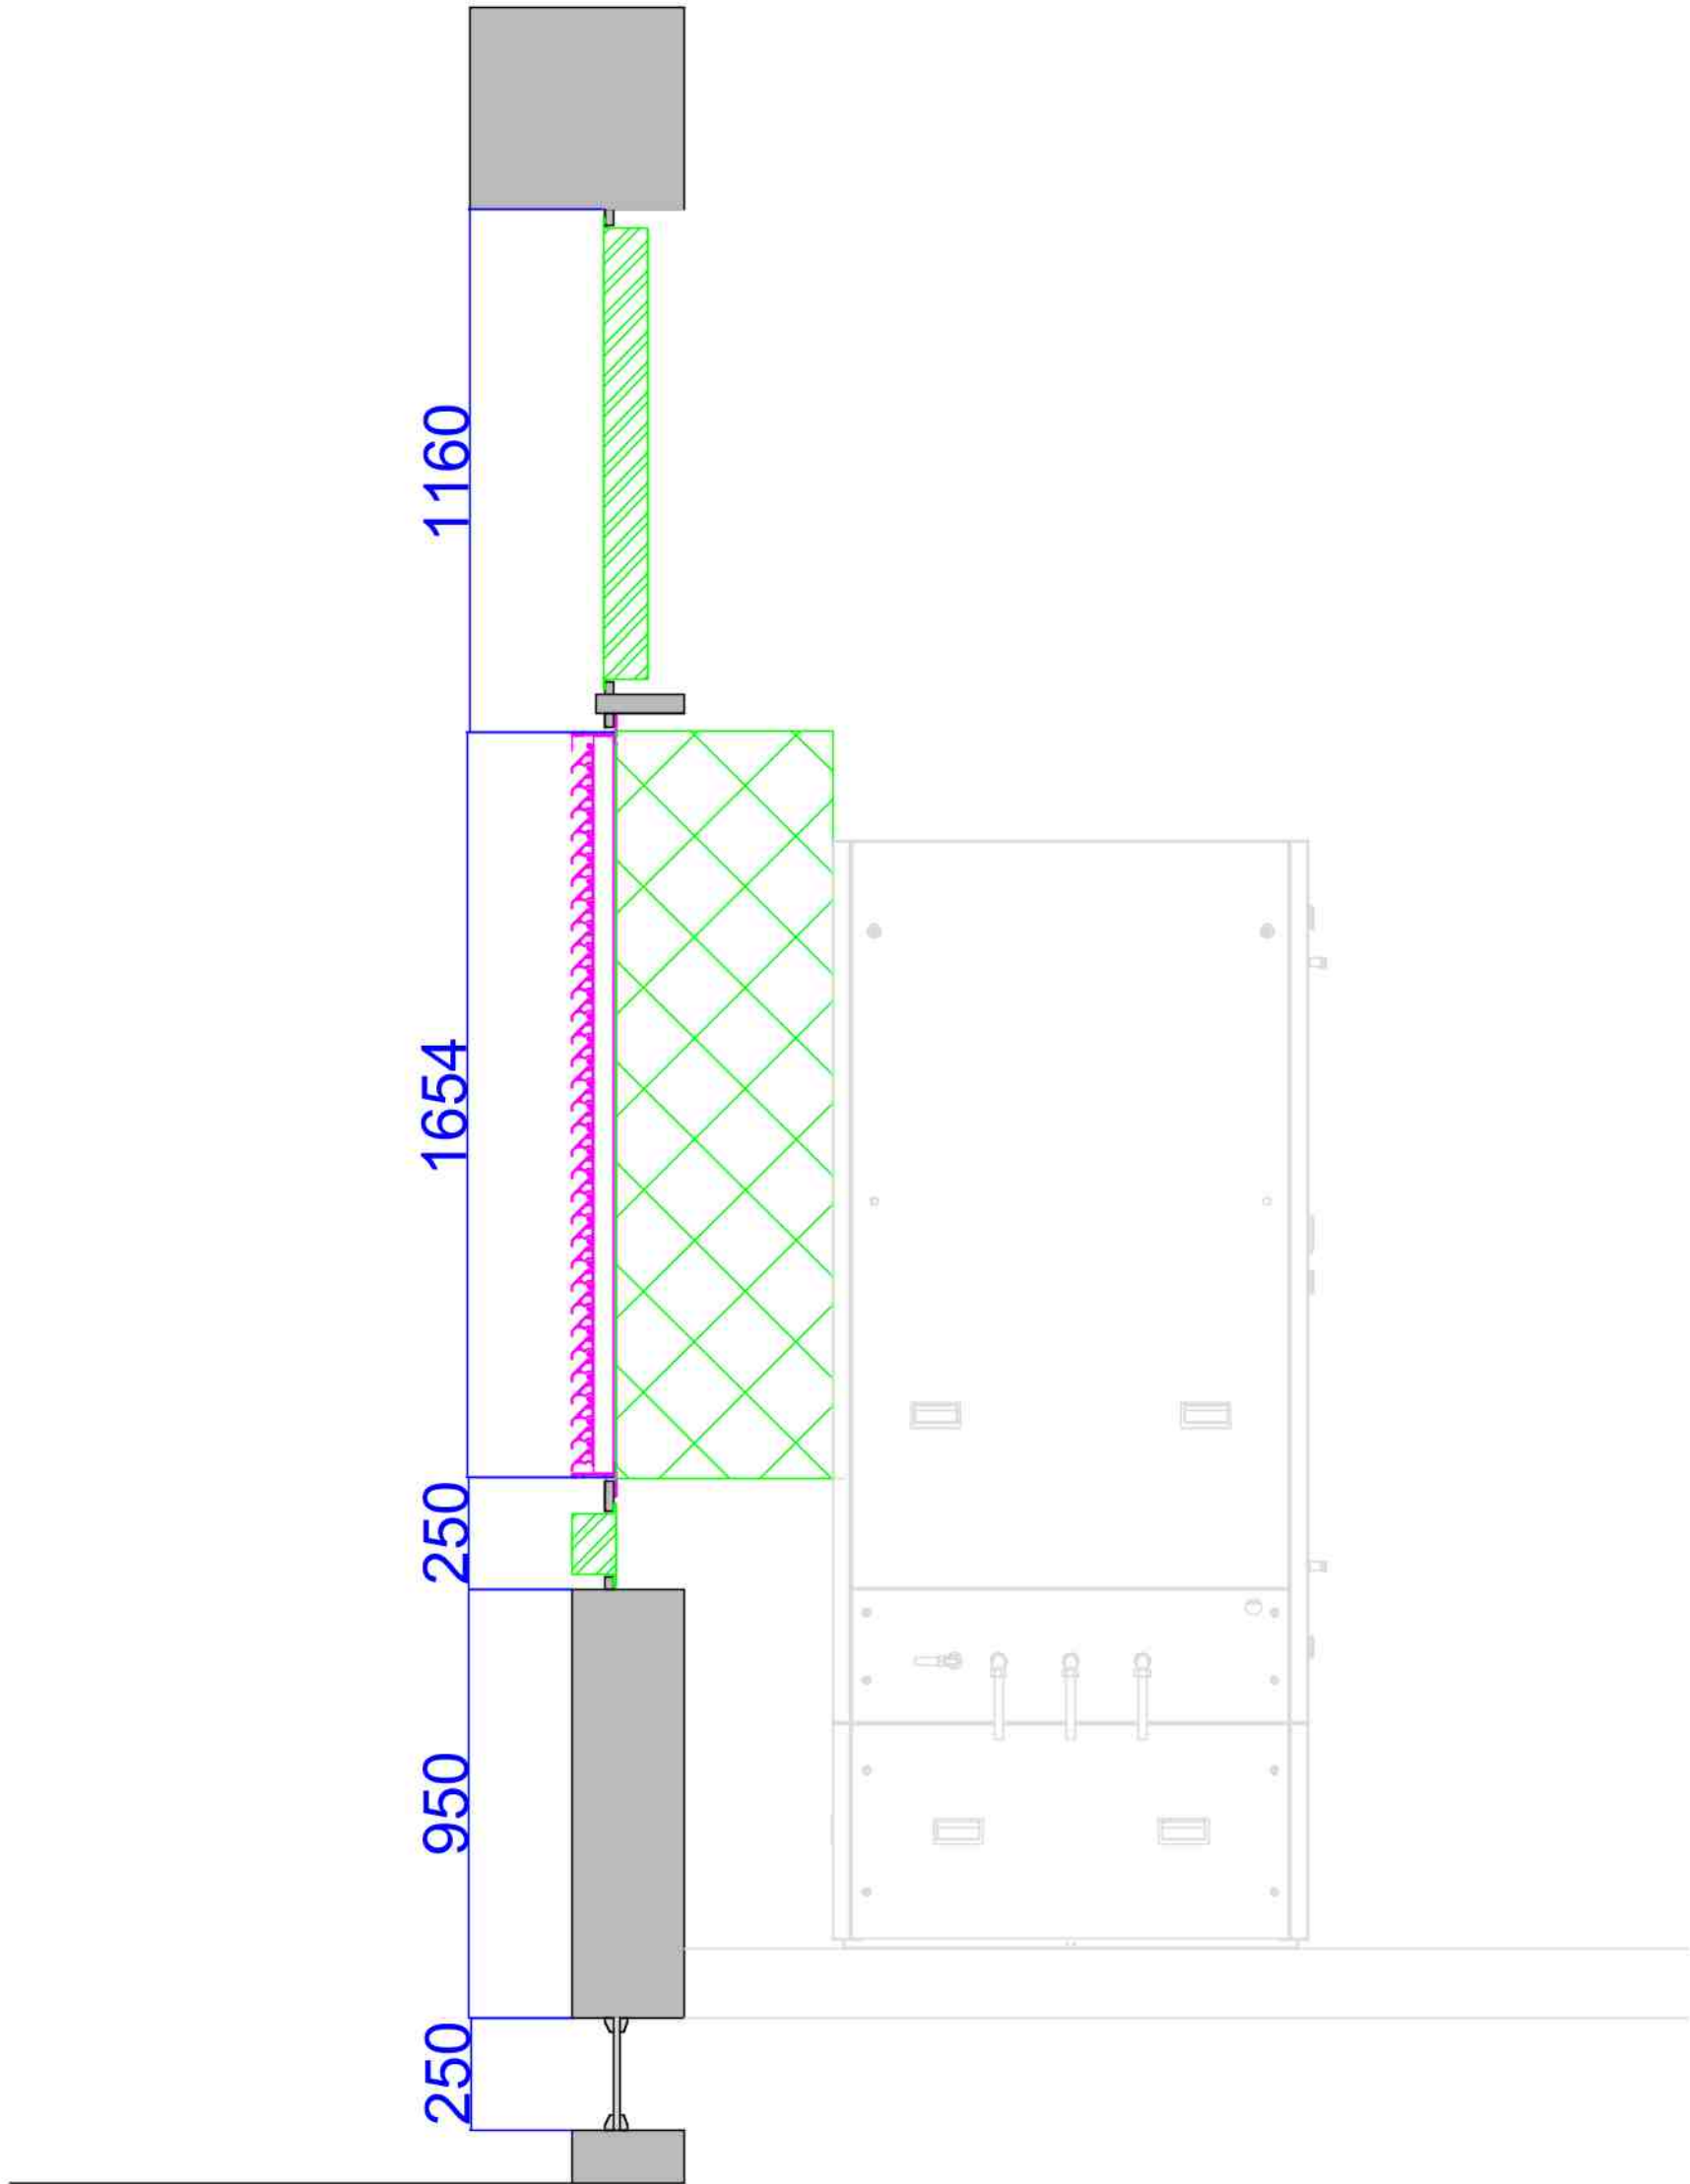

SIDE ELEVATION

SITE PLAN



PROPOSAL

A	INITIAL PROPOSAL			SC	13.07.23
ISSUE	CHANGE DESCRIPTION			MOD BY	DATE
AIRSYS (UK) Ltd. 245 EUROPA BOULEVARD, WARRINGTON, CHESHIRE. WA5 7TN TEL: +44 (0)845 6099 950 BT					
DRAWN	SC	TITLE			
CHECKED	CH	BT RUTHERFORD TE			
DATE	13.07.23	GEORGE STREET WINDOWS			
		PLANNING PERMISSION APPLICATION			
		FRONT AND SIDE ELEVATION			
SCALE		DWG. SIZE			
NTS		A1	OP-004239-05		
			A		