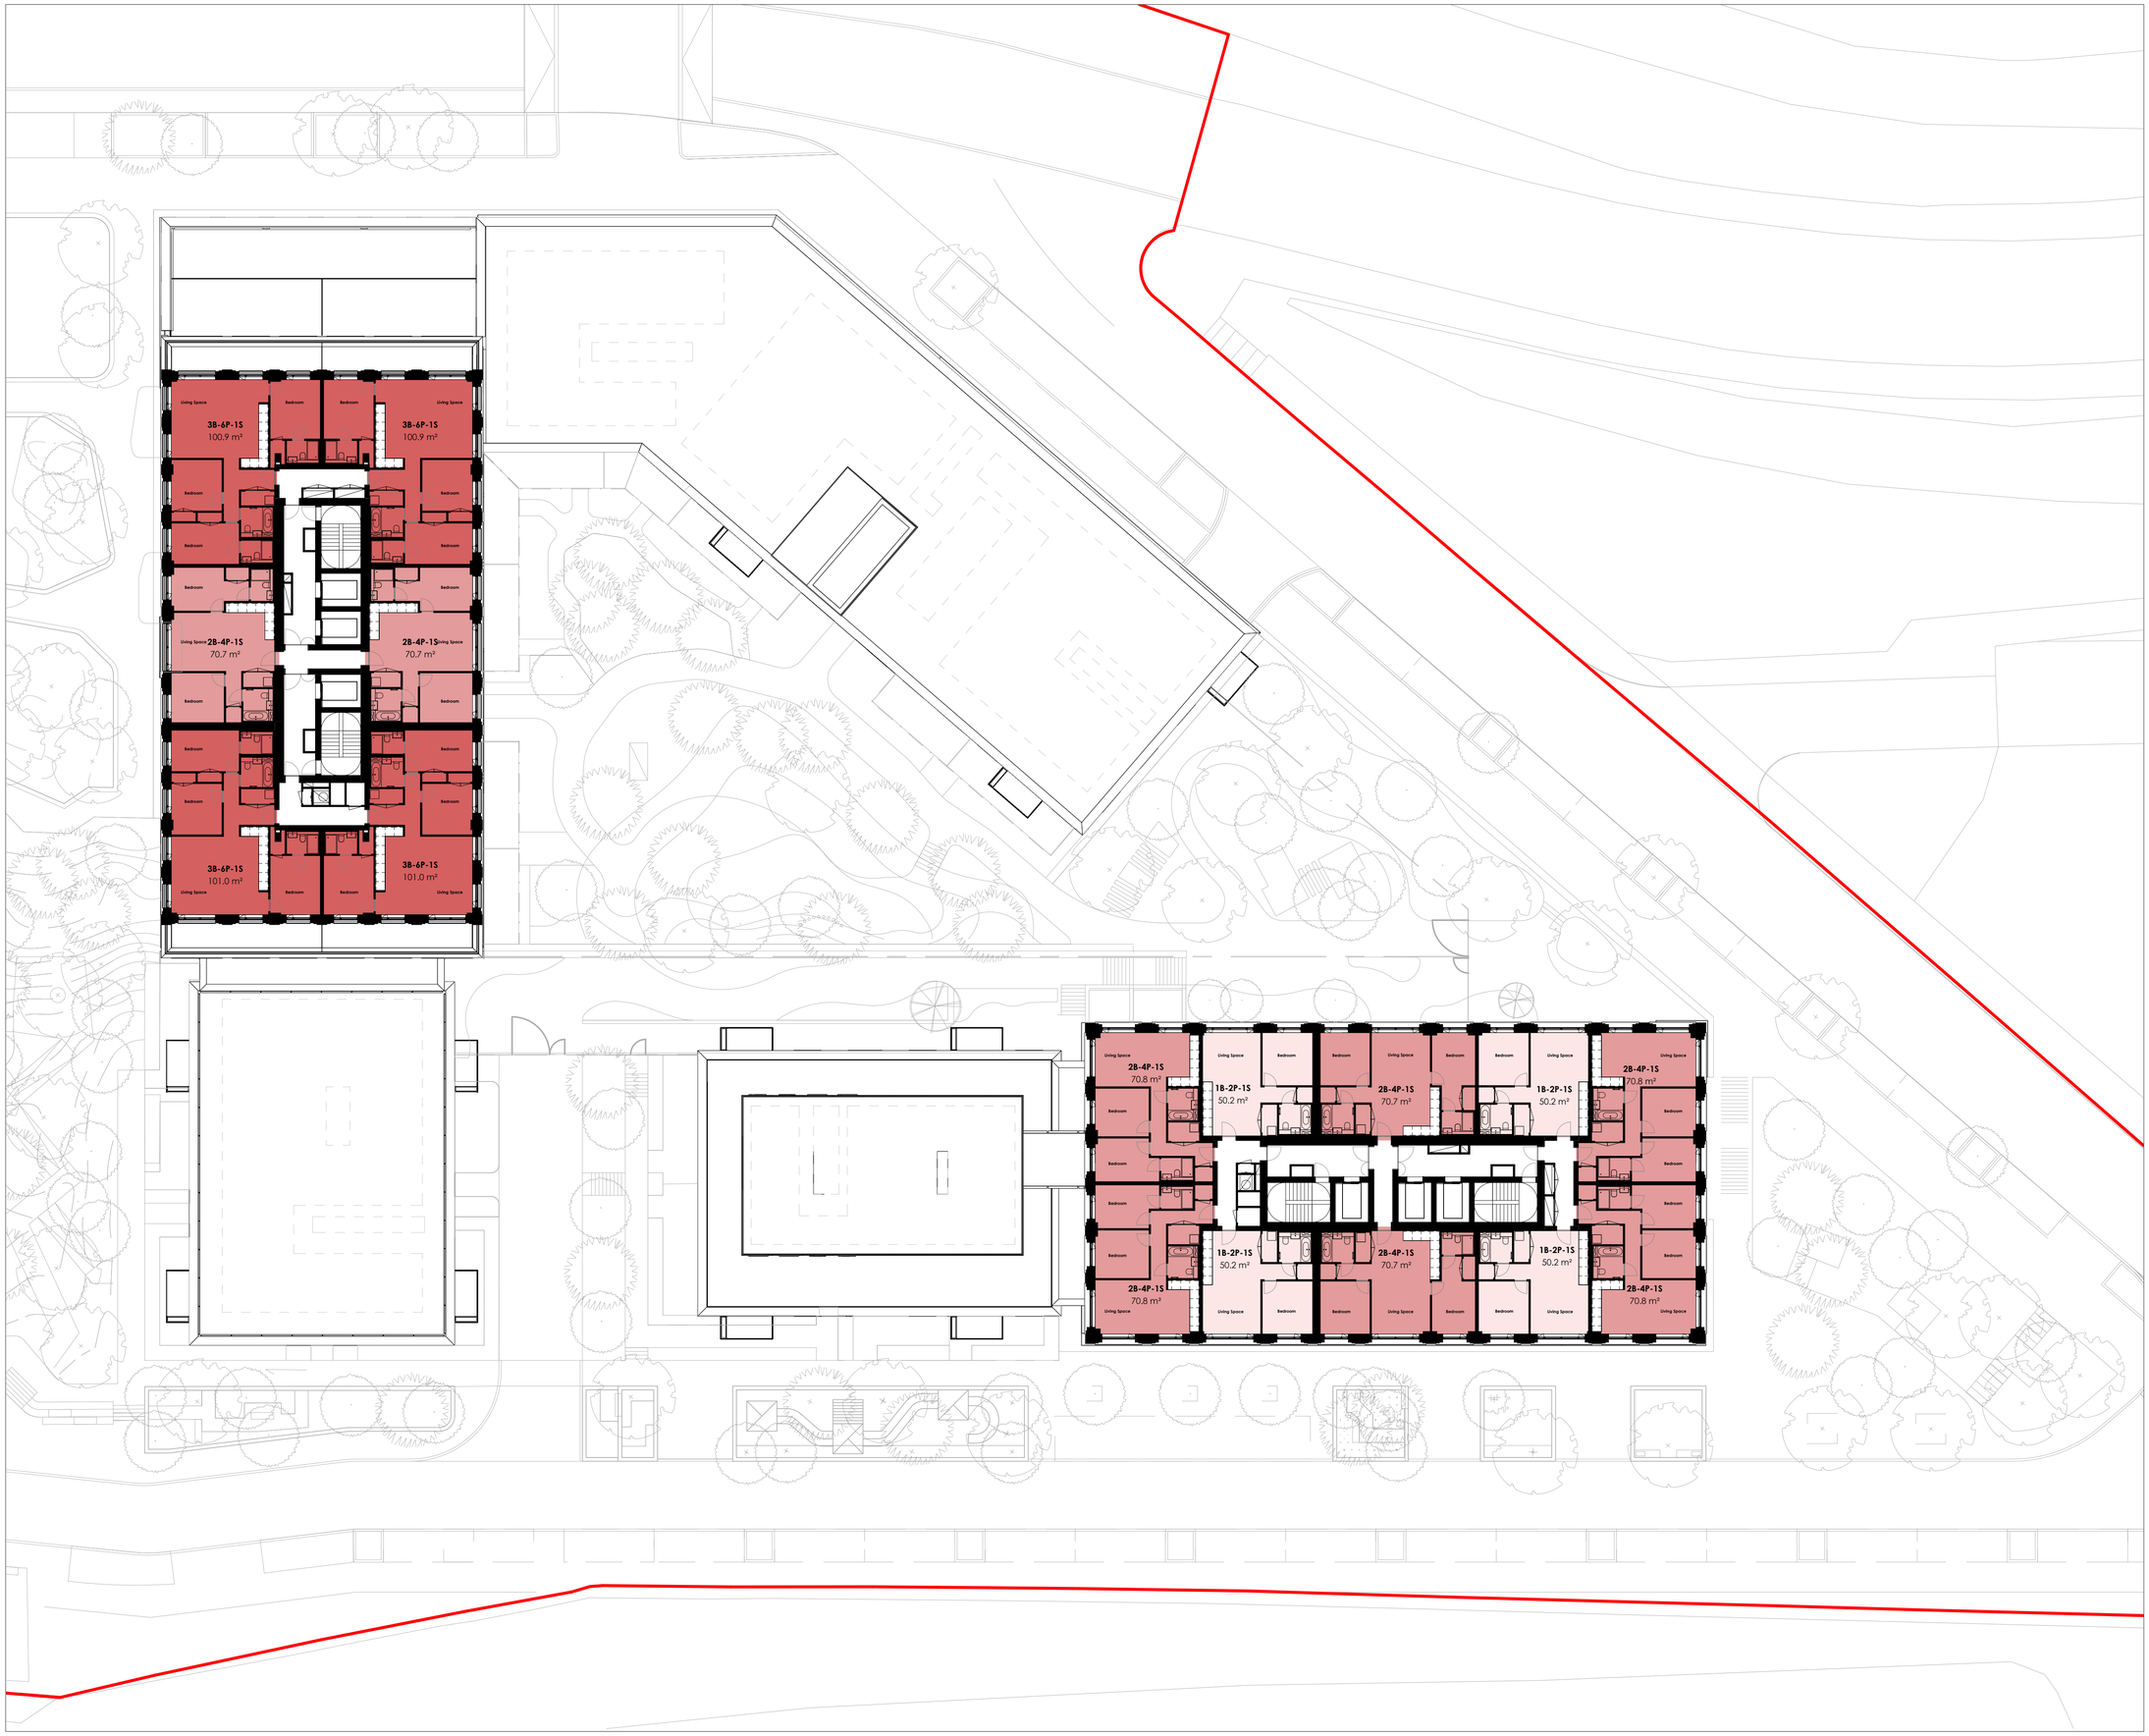

© Maccreanor Lavington Ltd.

Do not scale from this drawing. Verify all dimensions on site. Drawing should be read in conjunction with information from all other design consultants and contractors. All drawings in digital format are for reference only, paper copies are available on request.

0 4 12m

Legend

- Application boundary
- 1B-1P-1S
- 1B-2P-1S
- 2B-4P-1S
- 2B-4P-2S
- 3B-6P-1S
- 3B-6P-2S
- Amenity
- Commercial
- Cycles
- Lobby
- MEP
- Parking
- Private Amenity
- Waste

MACCREANOR LAVINGTON
Vijverhofstraat 47
3032 SB Rotterdam
The Netherlands
+31(0)10 443 90 60

Proj. No.	Project	Date
RDB	Red Bank NT04	13/04/2023

Sheet Name	Client
NT04 Proposed GA Plan - Level 20-21	FEC

CDE ID	Scale	Size	Rev.
RDB-MLA-2D-20-DR-AR-01310200	1:200	A1	P0