


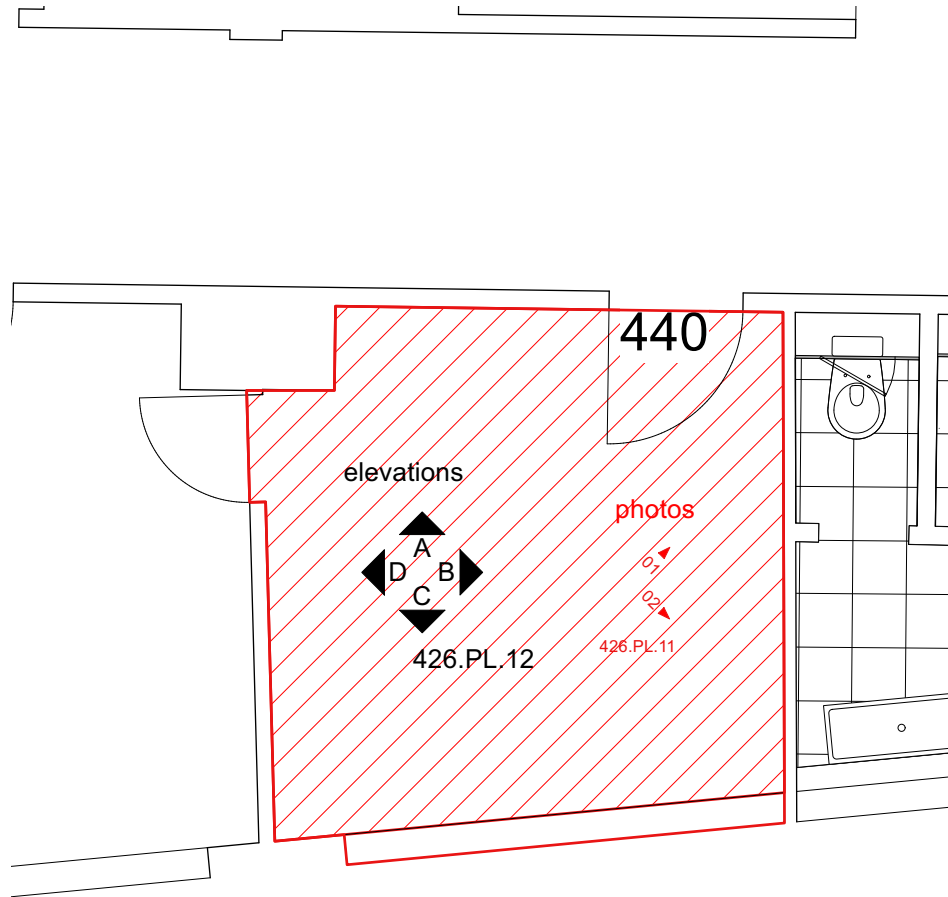

1 Existing Plan - New 4th Floor Kitchen
Scale: 1:50

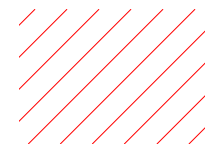


Photo 01




Photo 02

Key



Ceiling Removal

Existing, non-original,suspended ceiling to be removed

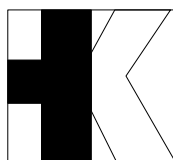

Revisions

P1 Issued for Listed Building consent 14.02.23



PLANNING

Dwg. No. **426.PL.11**

Project
Manchester Royal Exchange, Southern Offices
Existing/Removals Plan:New 4th Floor Kitchen

Client
BVK
Scale 1:50 @ A3
Rev P1

Drawn by FB
Date Jan 2023

Do not scale. All dimensions to be confirmed on site.
Information contained in this drawing is the sole copyright of Hutchison Kivotos Architects Ltd. and is not to be reproduced without permission.