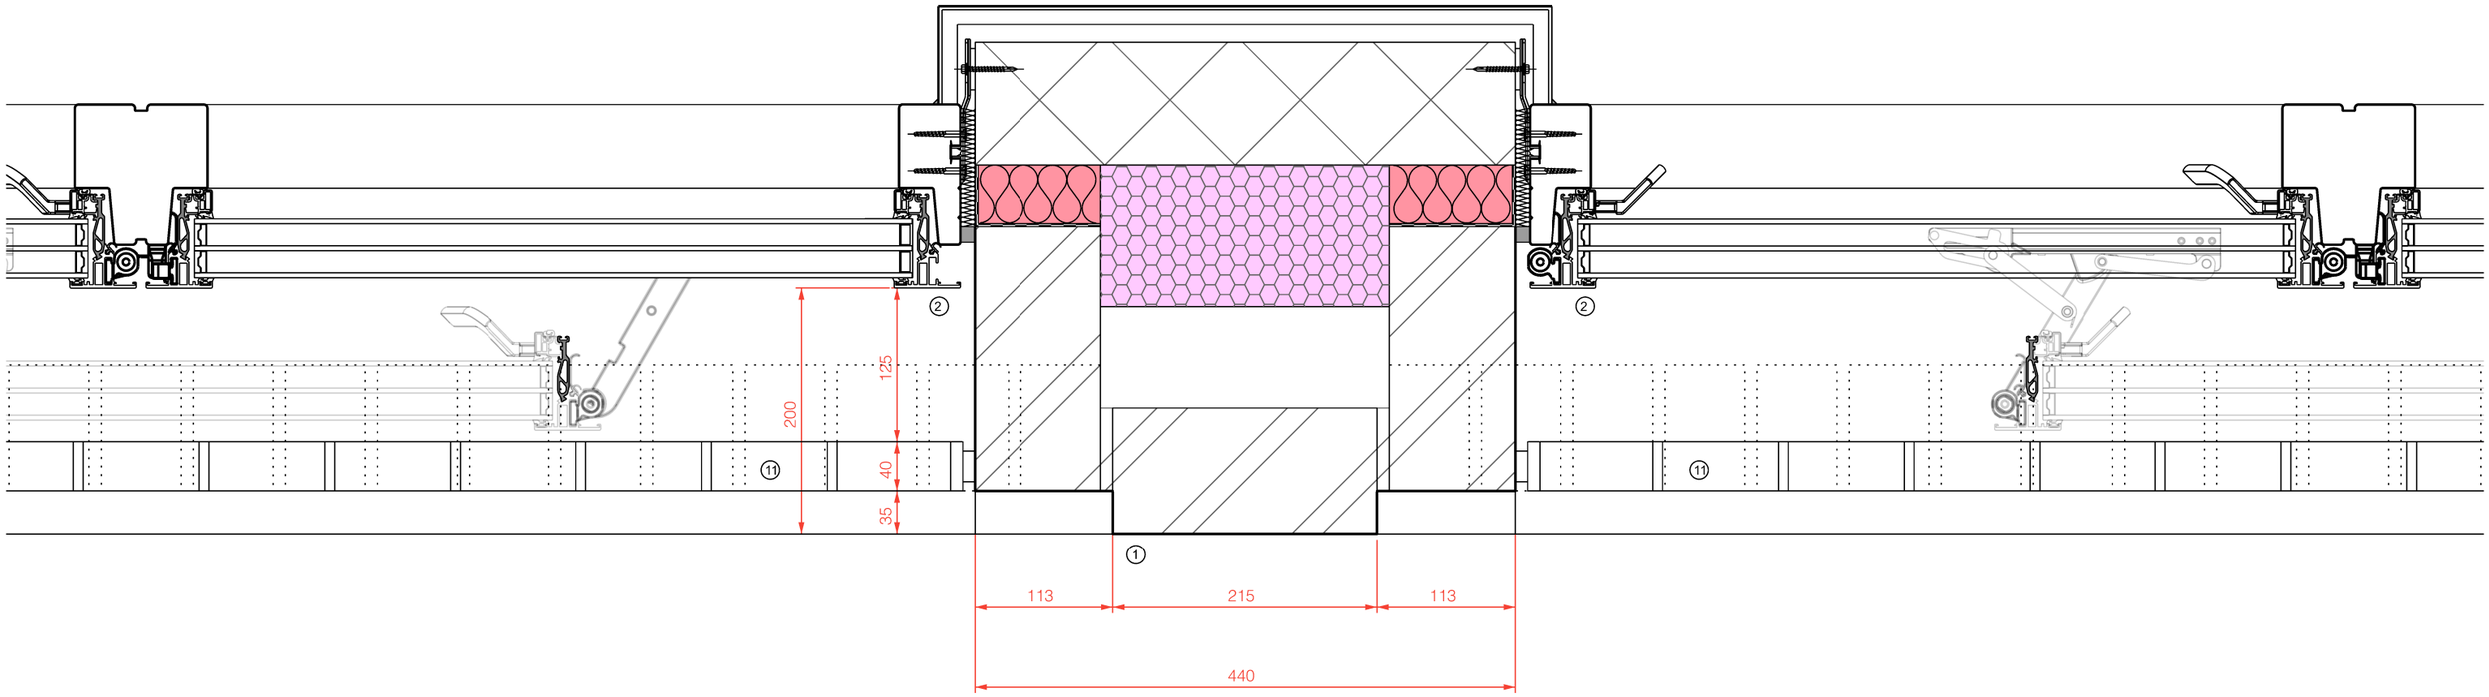


nick moss architects

29 Bow Lane
Manchester
M2 4FW

www.nickmossarchitects.com

DO NOT SCALE OFF THIS DRAWING

This design and drawing is the copyright of nick moss architects and may not be reproduced in any form whatsoever without prior written consent. Issue of the drawing does not impart any real or implied copyright licence.

revisions + notes:

Rev P1	28.03.2023	Planning application issue
Rev P2	07.06.2023	Scale added

0m 100mm 200mm 300mm 400mm 500mm

1. Blue / purple brick
2. Powder coated aluminium window
3. Powder coated aluminium door
4. Powder coated aluminium garage door
5. Powder coated aluminium cladding
6. Powder coated aluminium capping
7. Timber lattice bin store roof
8. Timber fencing
9. Air source heat pump
10. Hit and miss brickwork over window
11. Powder coated steel balustrade
12. Alternate recessed brick courses

project:
VIRGIL STREET
job number:
0213
title:
EXTERNAL WALL: HORIZONTAL SECTION
scale:
1:5 @ A3
status:
INFORMATION
drawing number: issue:
aa(05)302 P2