A0

HEALTH AND SAFETY INFORMATION

IN ADDITION TO THE HAZARDS/RISKS NORMALLY ASSOCIATED WITH THE TYPES OF WORK DETAILED ON THIS DRAWING, NOTE THE FOLLOWING

CONSTRUCTION.

- ALL WORKS WILL BE CARRIED OUT IN A LIVE OCCUPIED BUILDING. ALL WORKS TO BE COVERED UNDER DAILY RAMS WHICH HAVE BEEN AGREED WITH THE UNIVERSITY

MAINTENANCE/CLEANING/OPERATION.

- NO ABNORMAL RISKS IDENTIFIED AT THIS STAGE OF THE DESIGN

DECOMMISSIONING/DEMOLITION.

- NO ABNORMAL RISKS IDENTIFIED AT THIS STAGE OF THE DESIGN

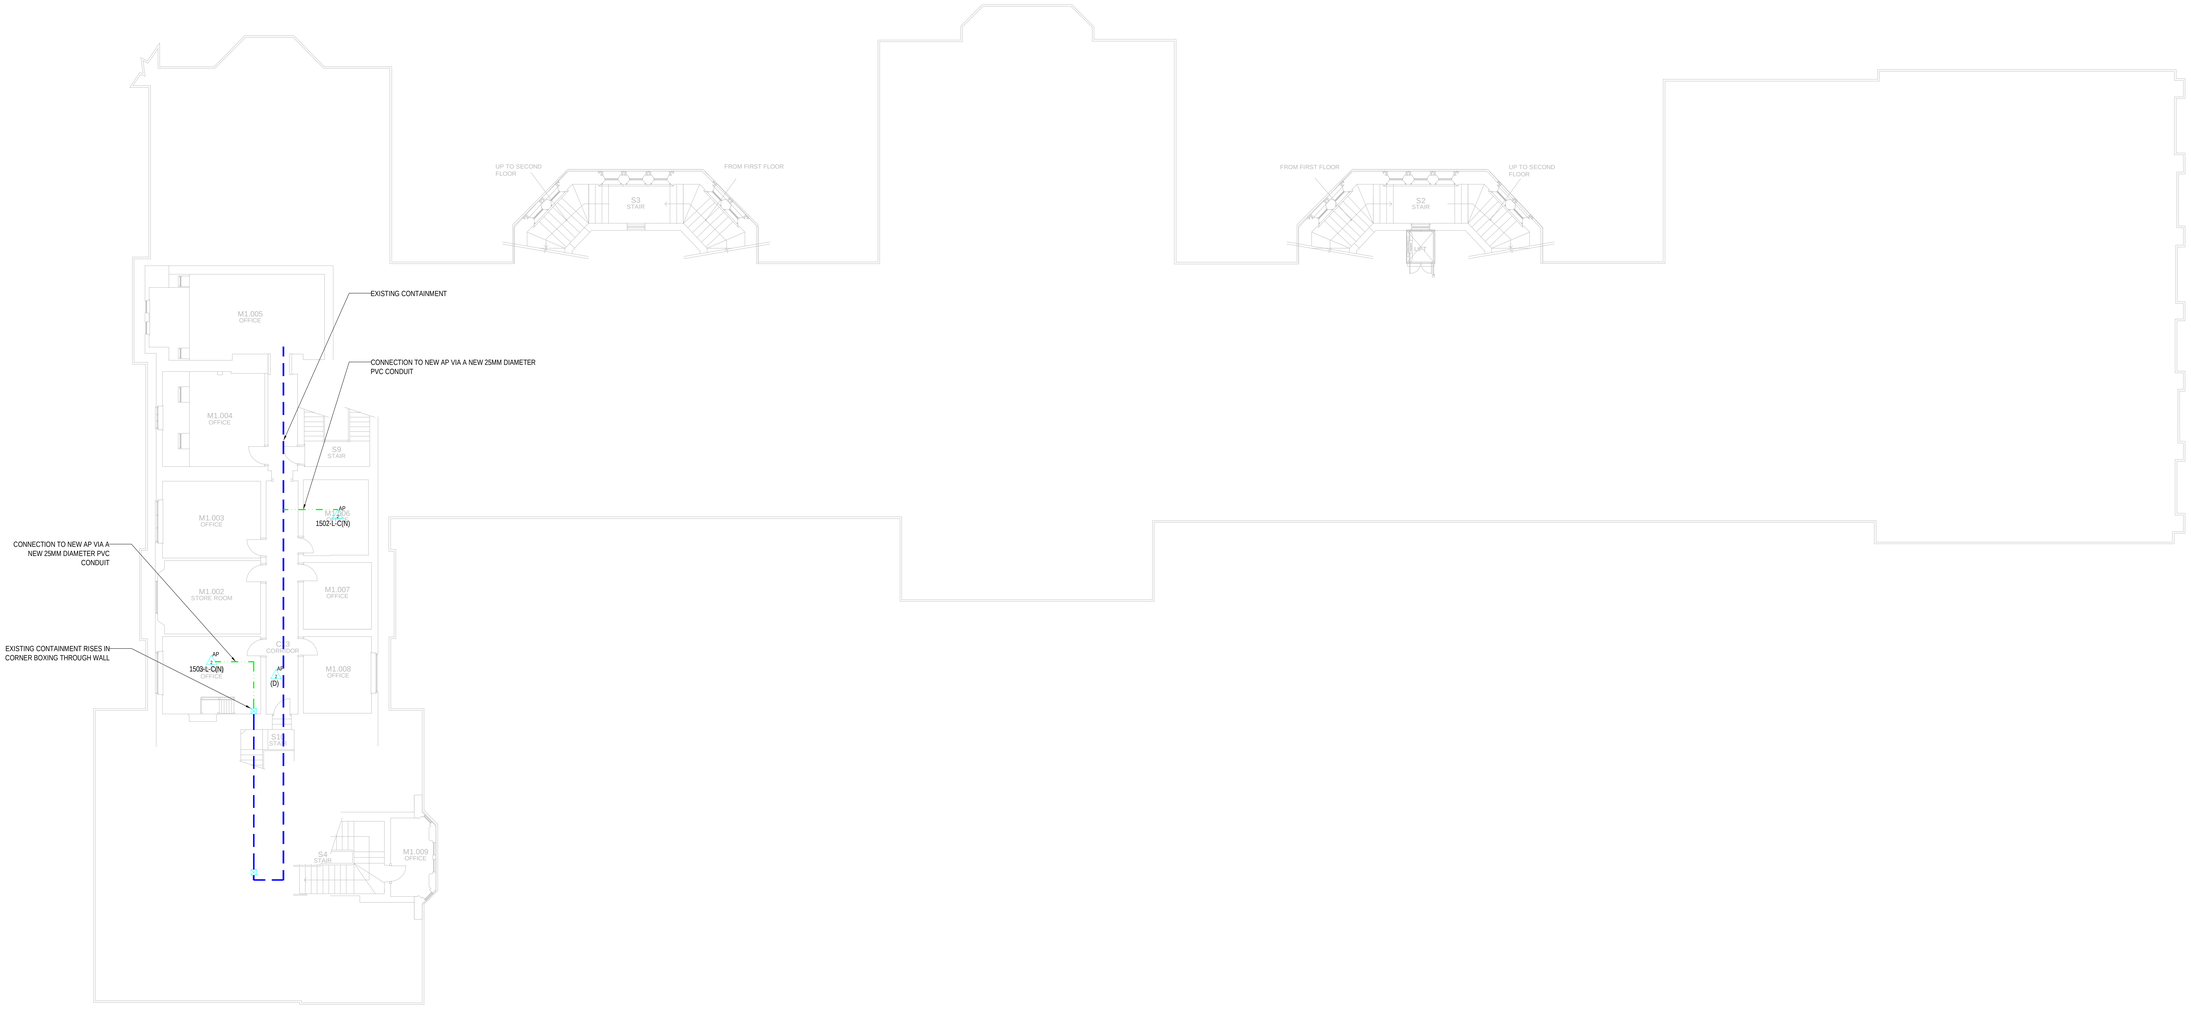

NOTES

CONTAINMENT LEGEND	
AP	WI-FI ACCESS POINT (AP) NUMBER DENOTES No OF POINTS
	EXISTING DATA CONTAINMENT (TYPE DENOTED)
	NEW DATA CONTAINMENT (TYPE DENOTED)
	NEW CONDUIT (TYPE DENOTED)
	NEW TRUNKING (TYPE DENOTED)
⊠	CONTAINMENT RISES TO CEILING / DROPS TO FLOOR
ELV 50	CONTAINMENT TYPE AND SIZE: ELV = DATA BASKET

1. PLEASE DO NOT SCALE FROM THIS DRAWING.
2. THIS DRAWING FORMS PART OF THE MEP DETAILED DESIGN PACKAGE AND SHOULD BE READ IN CONJUNCTON WITH THE COMPLETE PACKAGE INCLUDING UoM STANDARDS / PROCEDURES AND DESIGNERS INFORMATION
3. THE ACCESS POINT REFERENCES INDICATED ON THIS DRAWING REFLECT THE ROC TECHNOLOGIES REFERENCES AND FOLLOW THEIR CONVENTION, IE;

   FXX-T-M(A). WHERE
   F = FLOOR NUMBER
   XX = AP NUMBER
   T = AP TYPE
   - H = AP-345
   - L = AP315
   - B = AP303

   M = MOUNTING TYPE
   - C = CEILING
   - W = WALL
   - O = OBERON BRACKET

   (A) = ACTION
   - R = REFRESH
   - M = MOVE
   - N = NEW
   - D = DECOMMISSION
   - K = KEEP

4. ALL NEW AP POINTS TO BE PROVIDED WITH 2NO DATA CABLES FROM COMMS ROOM.
5. CONSIDERATION HAS BEEN MADE TO ENSURE NO NEWLY INSTALLED CABLES EXCEED UoM ADVISED MAX LENGTH OF 90m. CONTRACTOR TO NOTIFY UNIVERSITY FM BEFORE INSTALLATION
6. ALL ROUTES AND WORKS TO BE COORDINATED WITH UNIVERSITY AND HERITAGE STAFF
7. ROUTING FOR TENDER PURPOSES, ALL ROUTES TO BE VERIFIED ON SITE

Rev	Dcc	Description	Dwn	Chkd	Date
T02	"	MODIFED TO HERITAGE COMMENTS	MM	KM	31.08.2023
T01	"	TENDER ISSUE	MM	KM	12.05.2023

TENDER

TROUP BYWATERS + ANDERS
Bringing Buildings to Life

3rd Floor, Oxford Place
61 Oxford Street
Manchester M1 6EQ
t: +44 (0)161 974 1710
e: manchester@tbanda.com
w: www.tbanda.com

Project
UNIVERSITY OF MANCHESTER
NETWORK TRANSFORMATION

Title
JOHN OWENS BUILDING
FIRST FLOOR MEZZANINE
WI-FI SYSTEM ENHANCEMENT

Client
UNIVERSTY OF MANCHESTER

Architect
-

Project No.	Drawn By	Date	Checked	Scale
EA0029	MM	12/11/19	KM	1:100

ACAD Model

Revision
T02

Drawing No.
EA0029-JOB-E-65-M1-001

1m 2m 5m 10m

G:\EA0029_UoM Network Transformation\06_L3_Final_Drawings\+John Owens\EA0029-JOB-E-65-M1-001.dwg