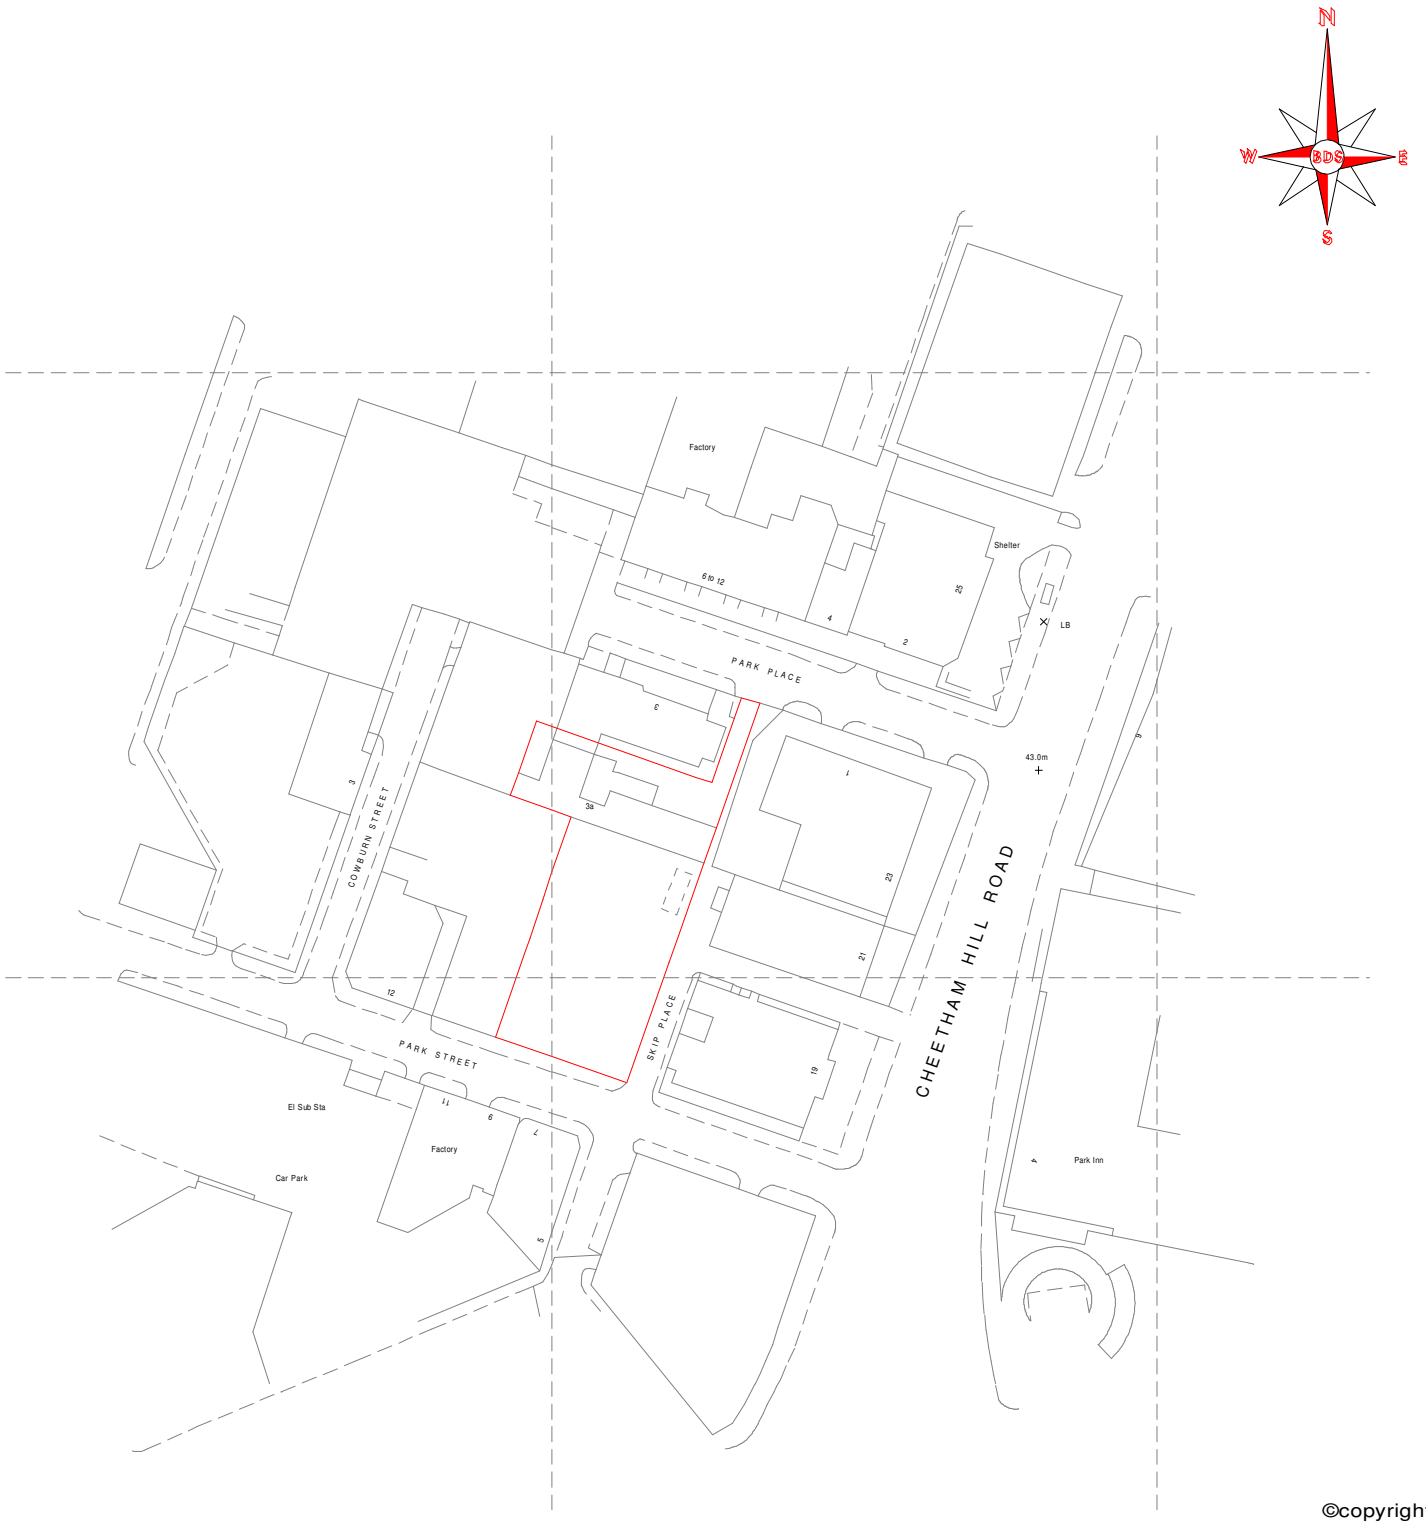


©copyright

Rev	Comment	Date	Initials

BUILDING DESIGN SERVICES

Chartered Architectural Technologist

10 Harpford Close, Breightmet,
Bolton. BL2 6TN.
Tel : 01204 : 383793. Mob : 07966 : 211995.
jeff.bds93@hotmail.co.uk

Client : *Accelerate Developments Ltd.*

Project : *3a Park Place, Cheetham Hill, Manchester.*

Drawing : *Location Plan.*

Drawn : *J. C.*

Date : *10.05.2023.*

Scale : *1:1250 @ A4*

Job Number : 57023

Drawing Number : 08 **Rev :**

Ordnance Survey (c) Crown Copyright 2023.
All rights reserved. Licence number 100022432