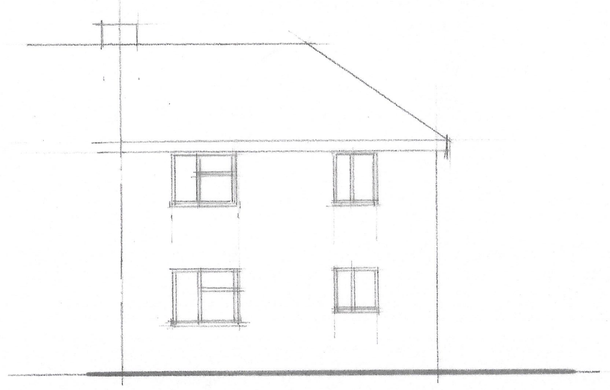

rear

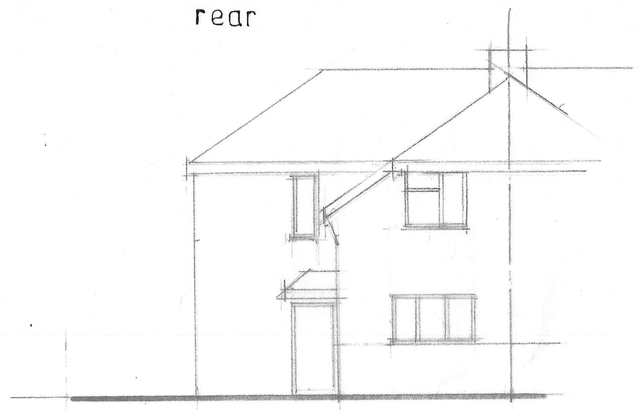

front

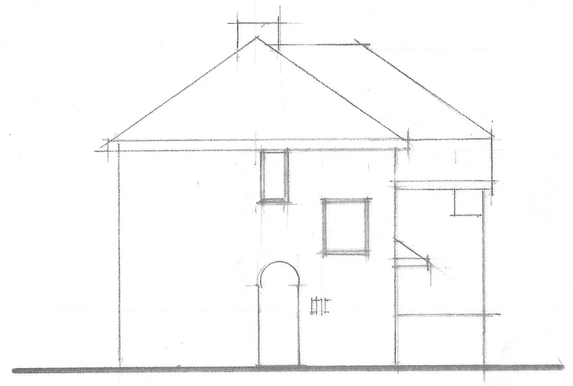

side

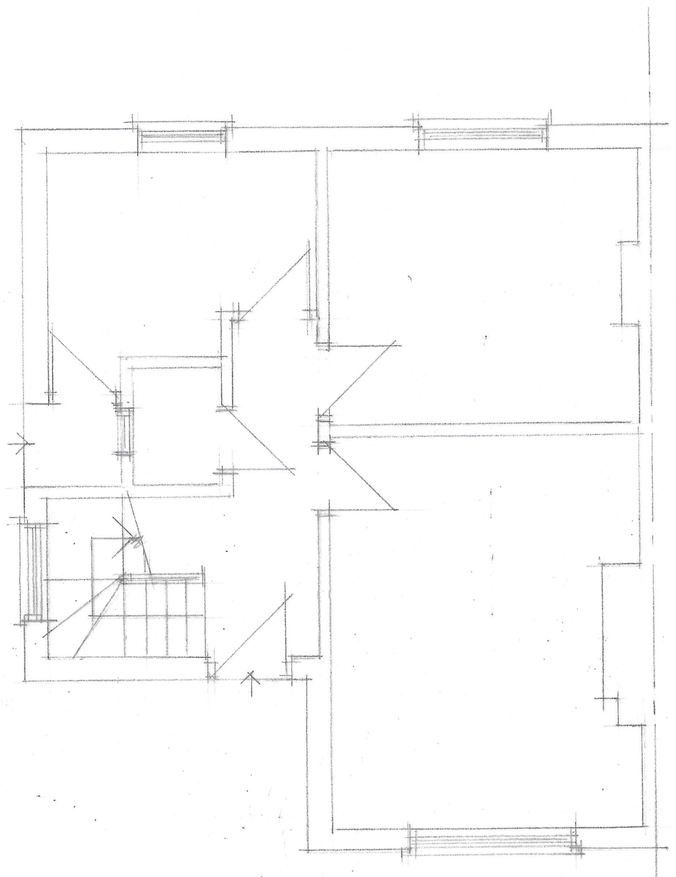

GROUND

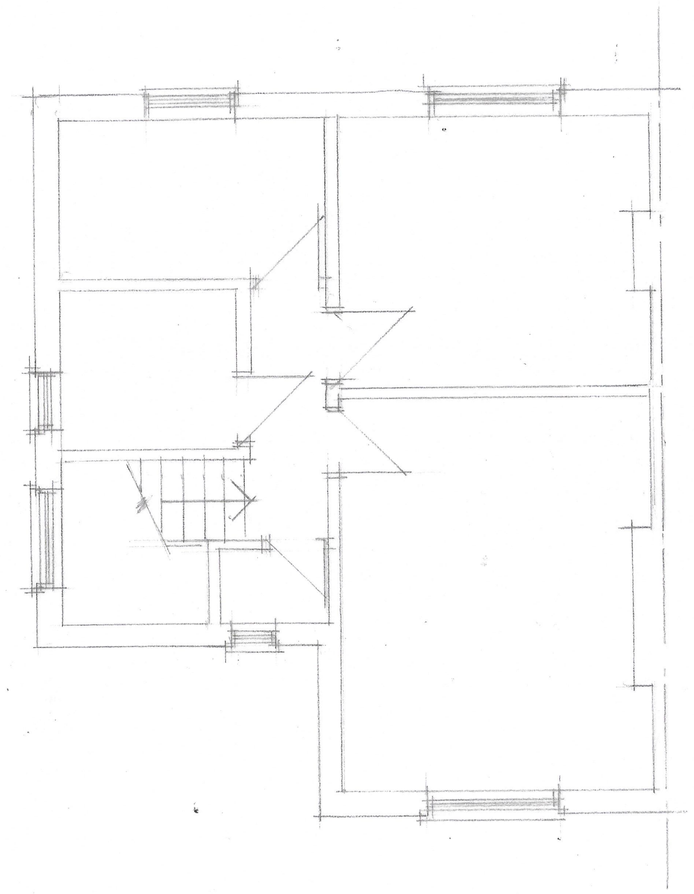

FIRST

CLIENT
Ms N NAWAZ
21 BIRCHFIELDS AVENUE
MANCHESTER M13 0XG

JOB TITLE
PROPOSED 1 & 2 STOREY FRONT, SIDE & REAR EXTENSIONS

DRG. TITLE
PLANS AND ELEVATIONS AS EXISTING

HOLBOROW ORMESHER + Limited
architectural & interior design
15 OVERTON CLOSE
MIDDLEWICH
CHESHIRE CW10 0PZ
phone: 07770 834939

ISSUE	ORIGINAL	1	2	3	4	5	6	7
REVISION								
DATE								
DRAWN								
CHECKED								
APPROVED								

SCALE 1:50 & 1:100 at A1

DRAWING NUMBER 2289/23/01

M 512650 R