




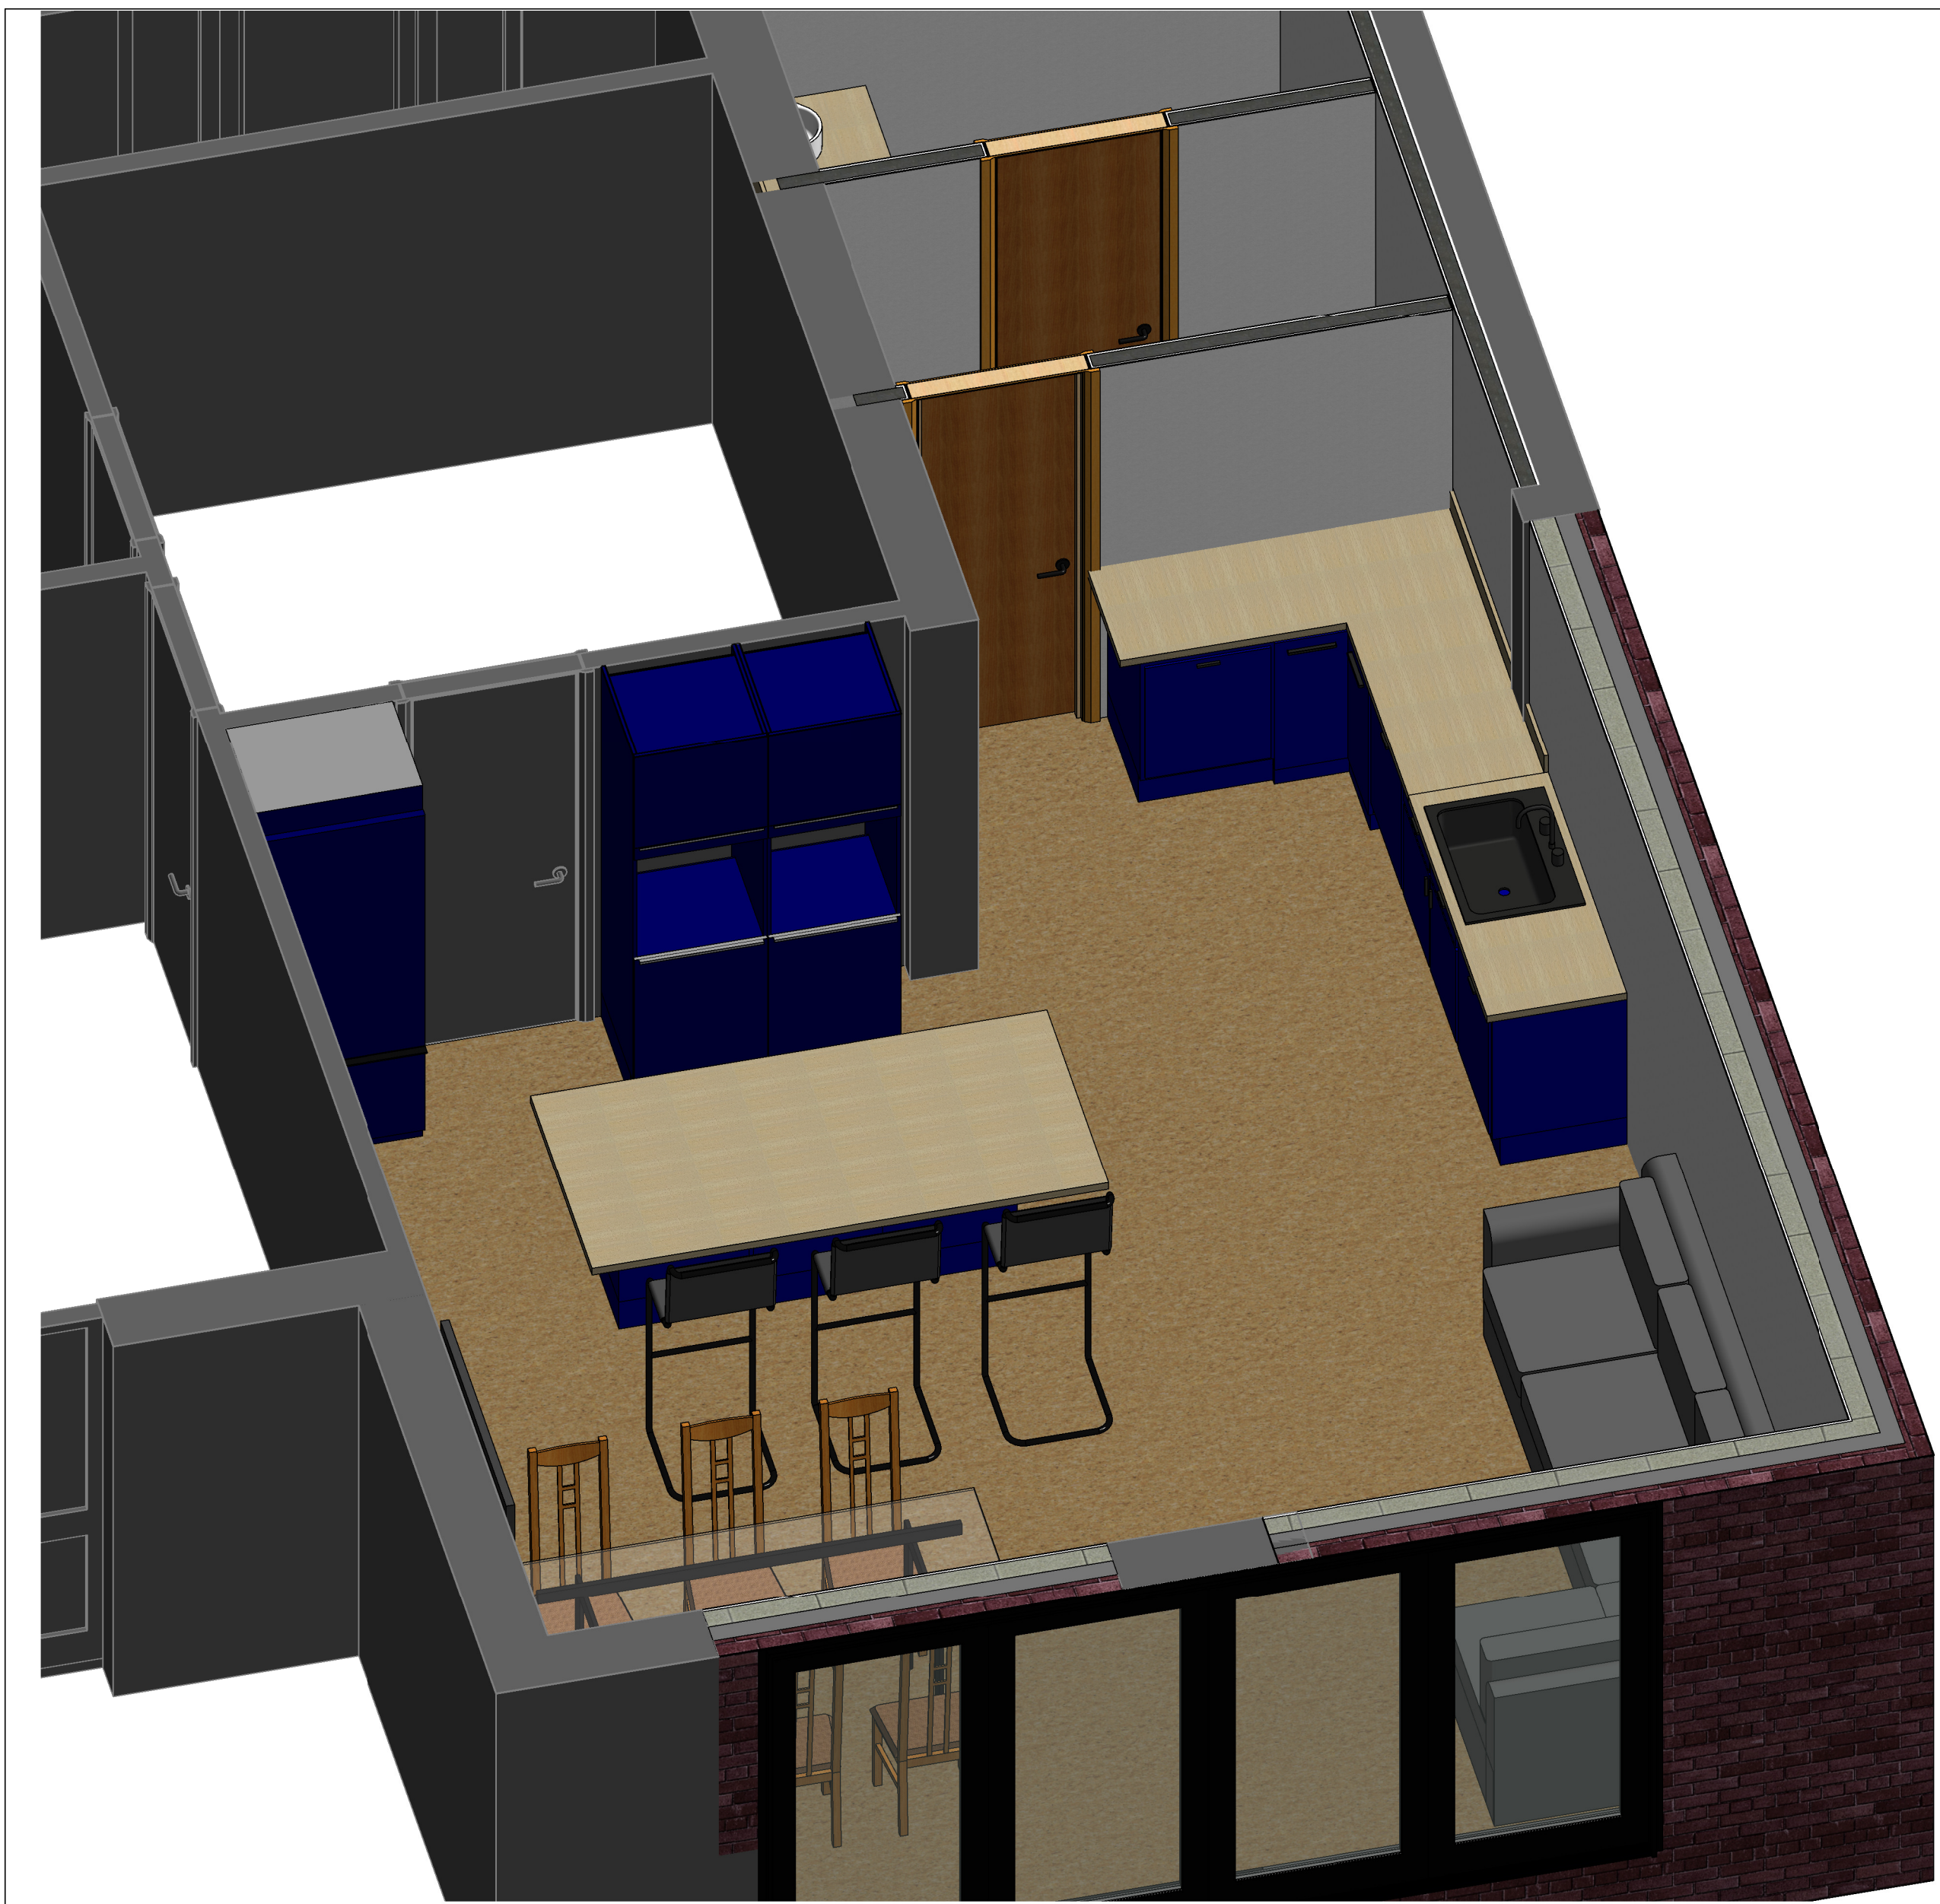


2 3D INTERNAL LAYOUT 2

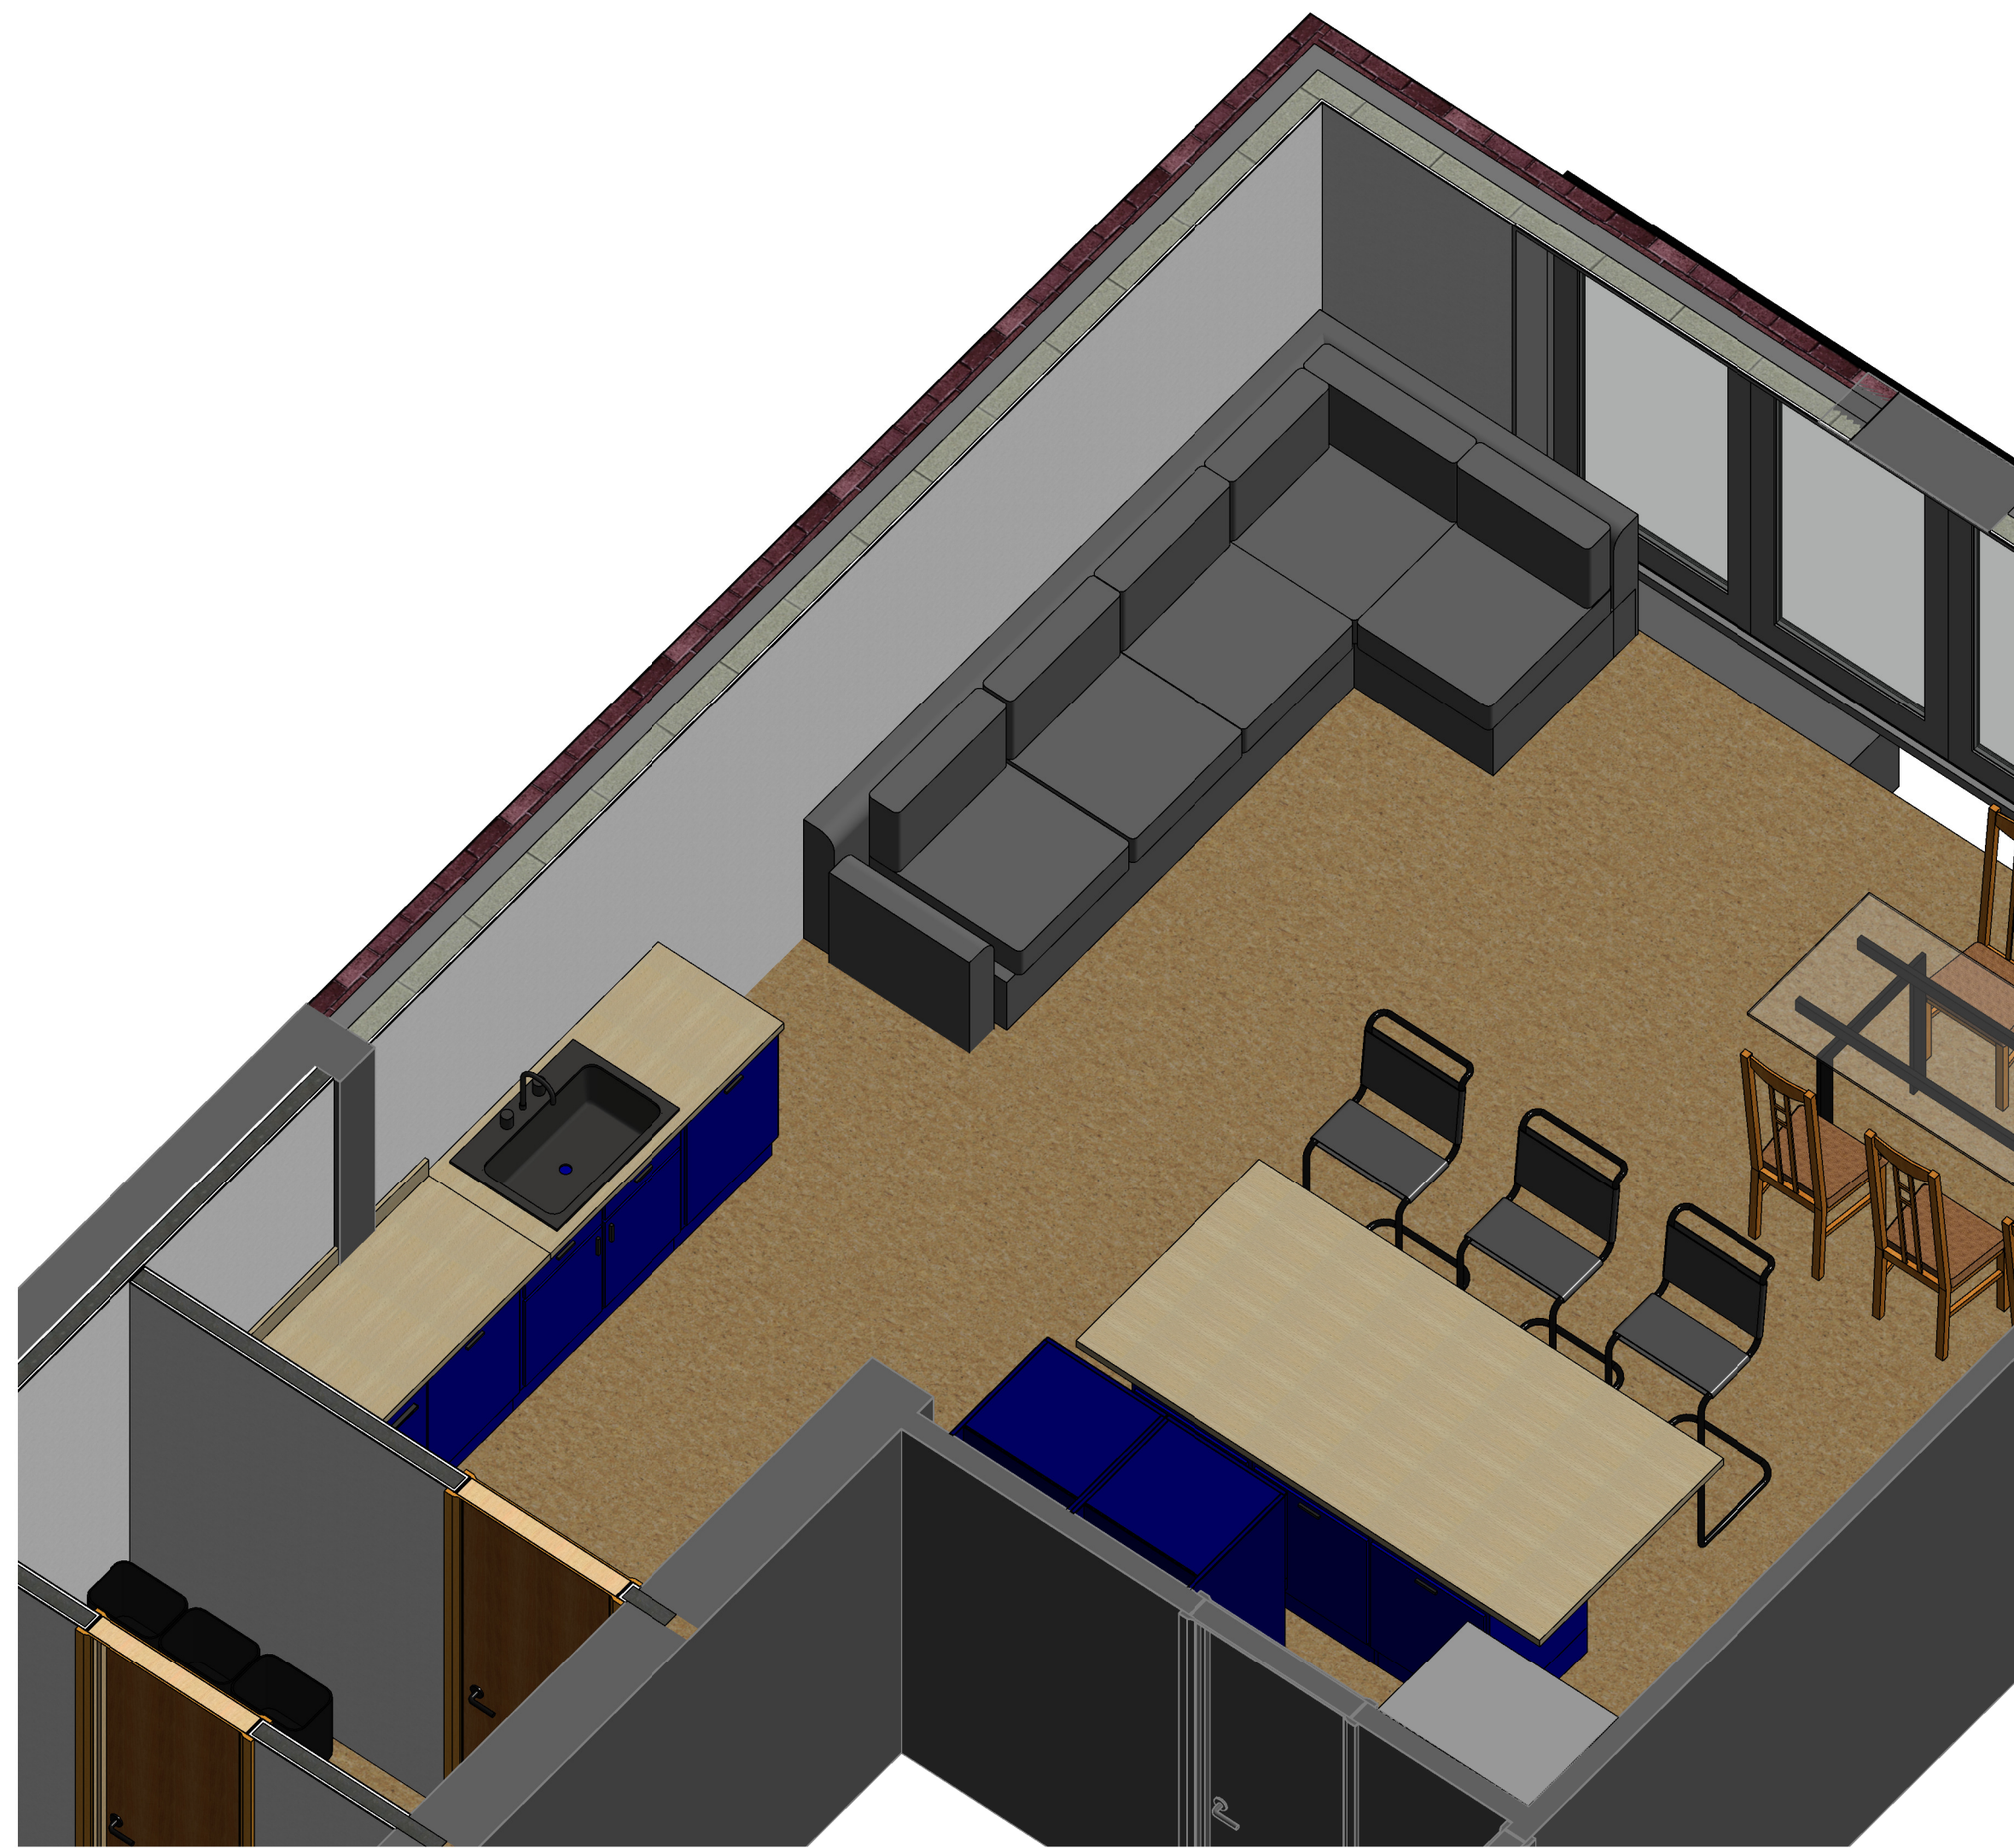


1 3D INTERNAL LAYOUT

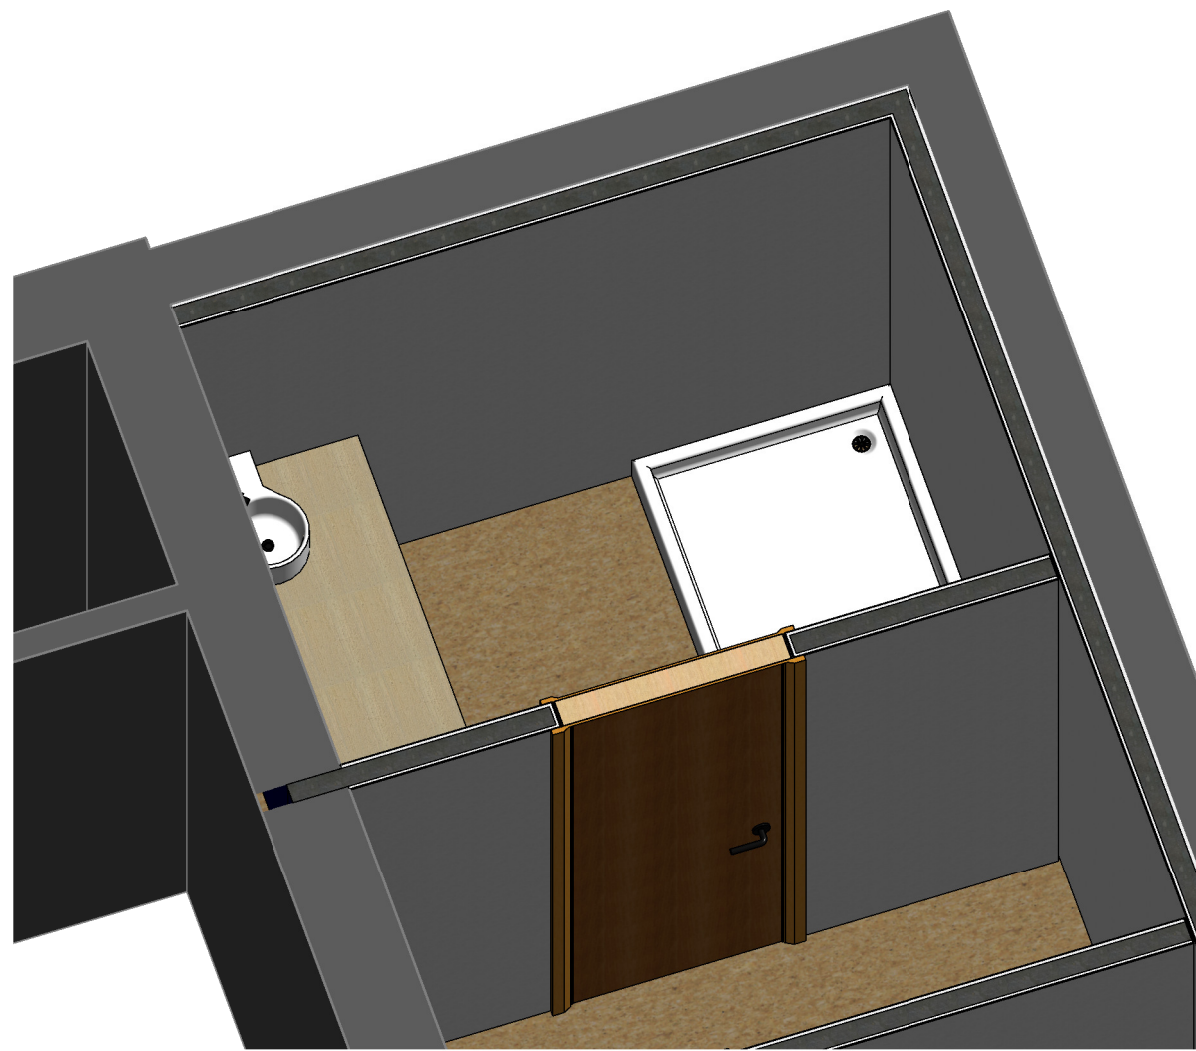

3 UTILITY LAYOUT

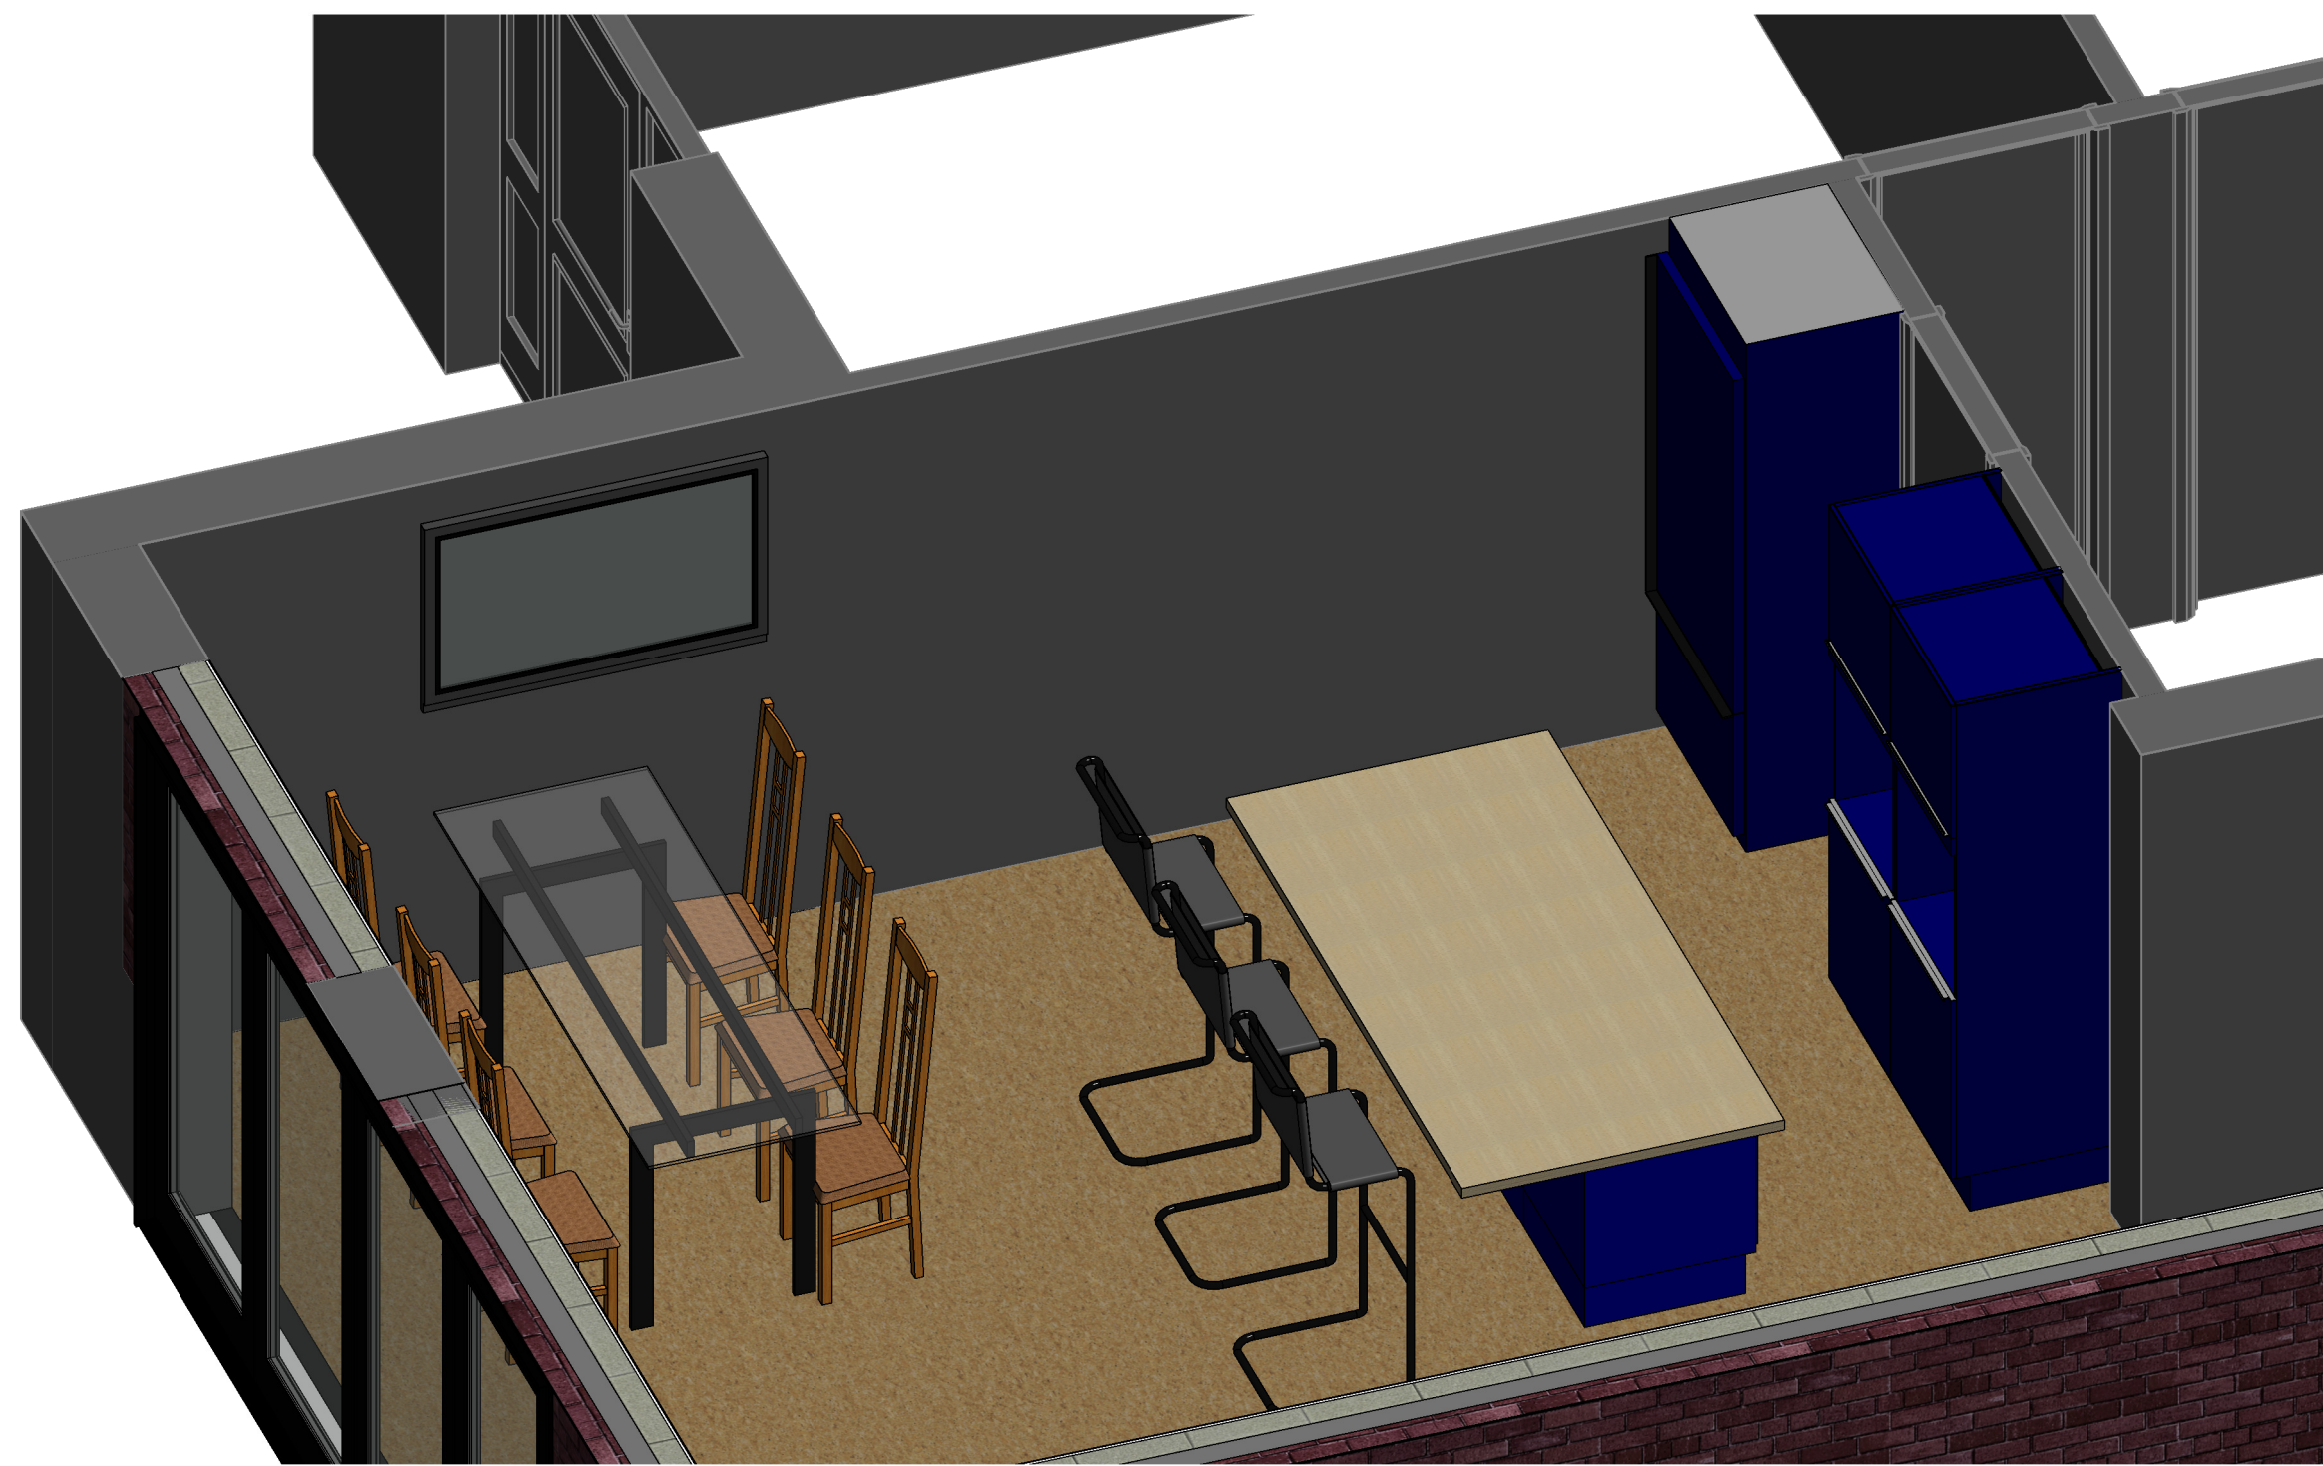

4 3D INTERNAL LAYOUT 3

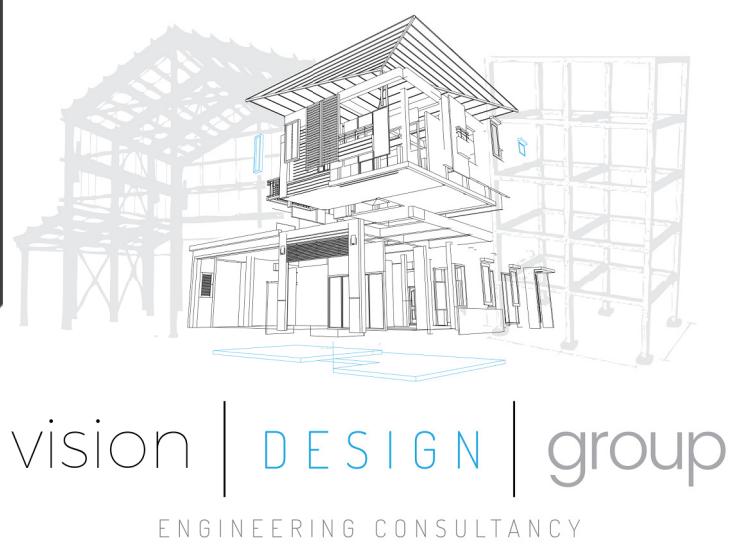

Rev	Description	Date
1	FIRST ISSUE	22/09/22
2	REVISED TO SUIT CLIENT COMMENTS	25/10/22

CODE I	SUITABILITY DESCRIPTION INITIAL ISSUE
STATUS S2	PURPOSE OF ISSUE INITIAL ISSUE

PROJECT
4 ELLESMERE ROAD SOUTH

TITLE
INTERNAL 3D VISUALS

CLIENT
K.TIDMAN

DRAWN BY MW	CHECKED BY MW	DATE 20.09.22
SCALE (@ A1)	PROJECT NUMBER MCS2185	

DRAWING NUMBER A103	REV 2
------------------------	----------