



NOTES:
All dimensions must be checked on site and not scaled from this drawing.

Ref.	Date	Revisions	By
P01	03/05/22	PRELIMINARY ISSUE	J.B.
P02	23/05/22	ADDED ATRIUM DUCT AND ADDITIONAL PANELS	J.B.
P03	27/06/22	REVISED AS PER CLOUDED	J.B.
P04	11/08/22	REVISED AS PER CLOUDED	J.B.
C01	23/08/22	CONSTRUCTION ISSUE	J.B.

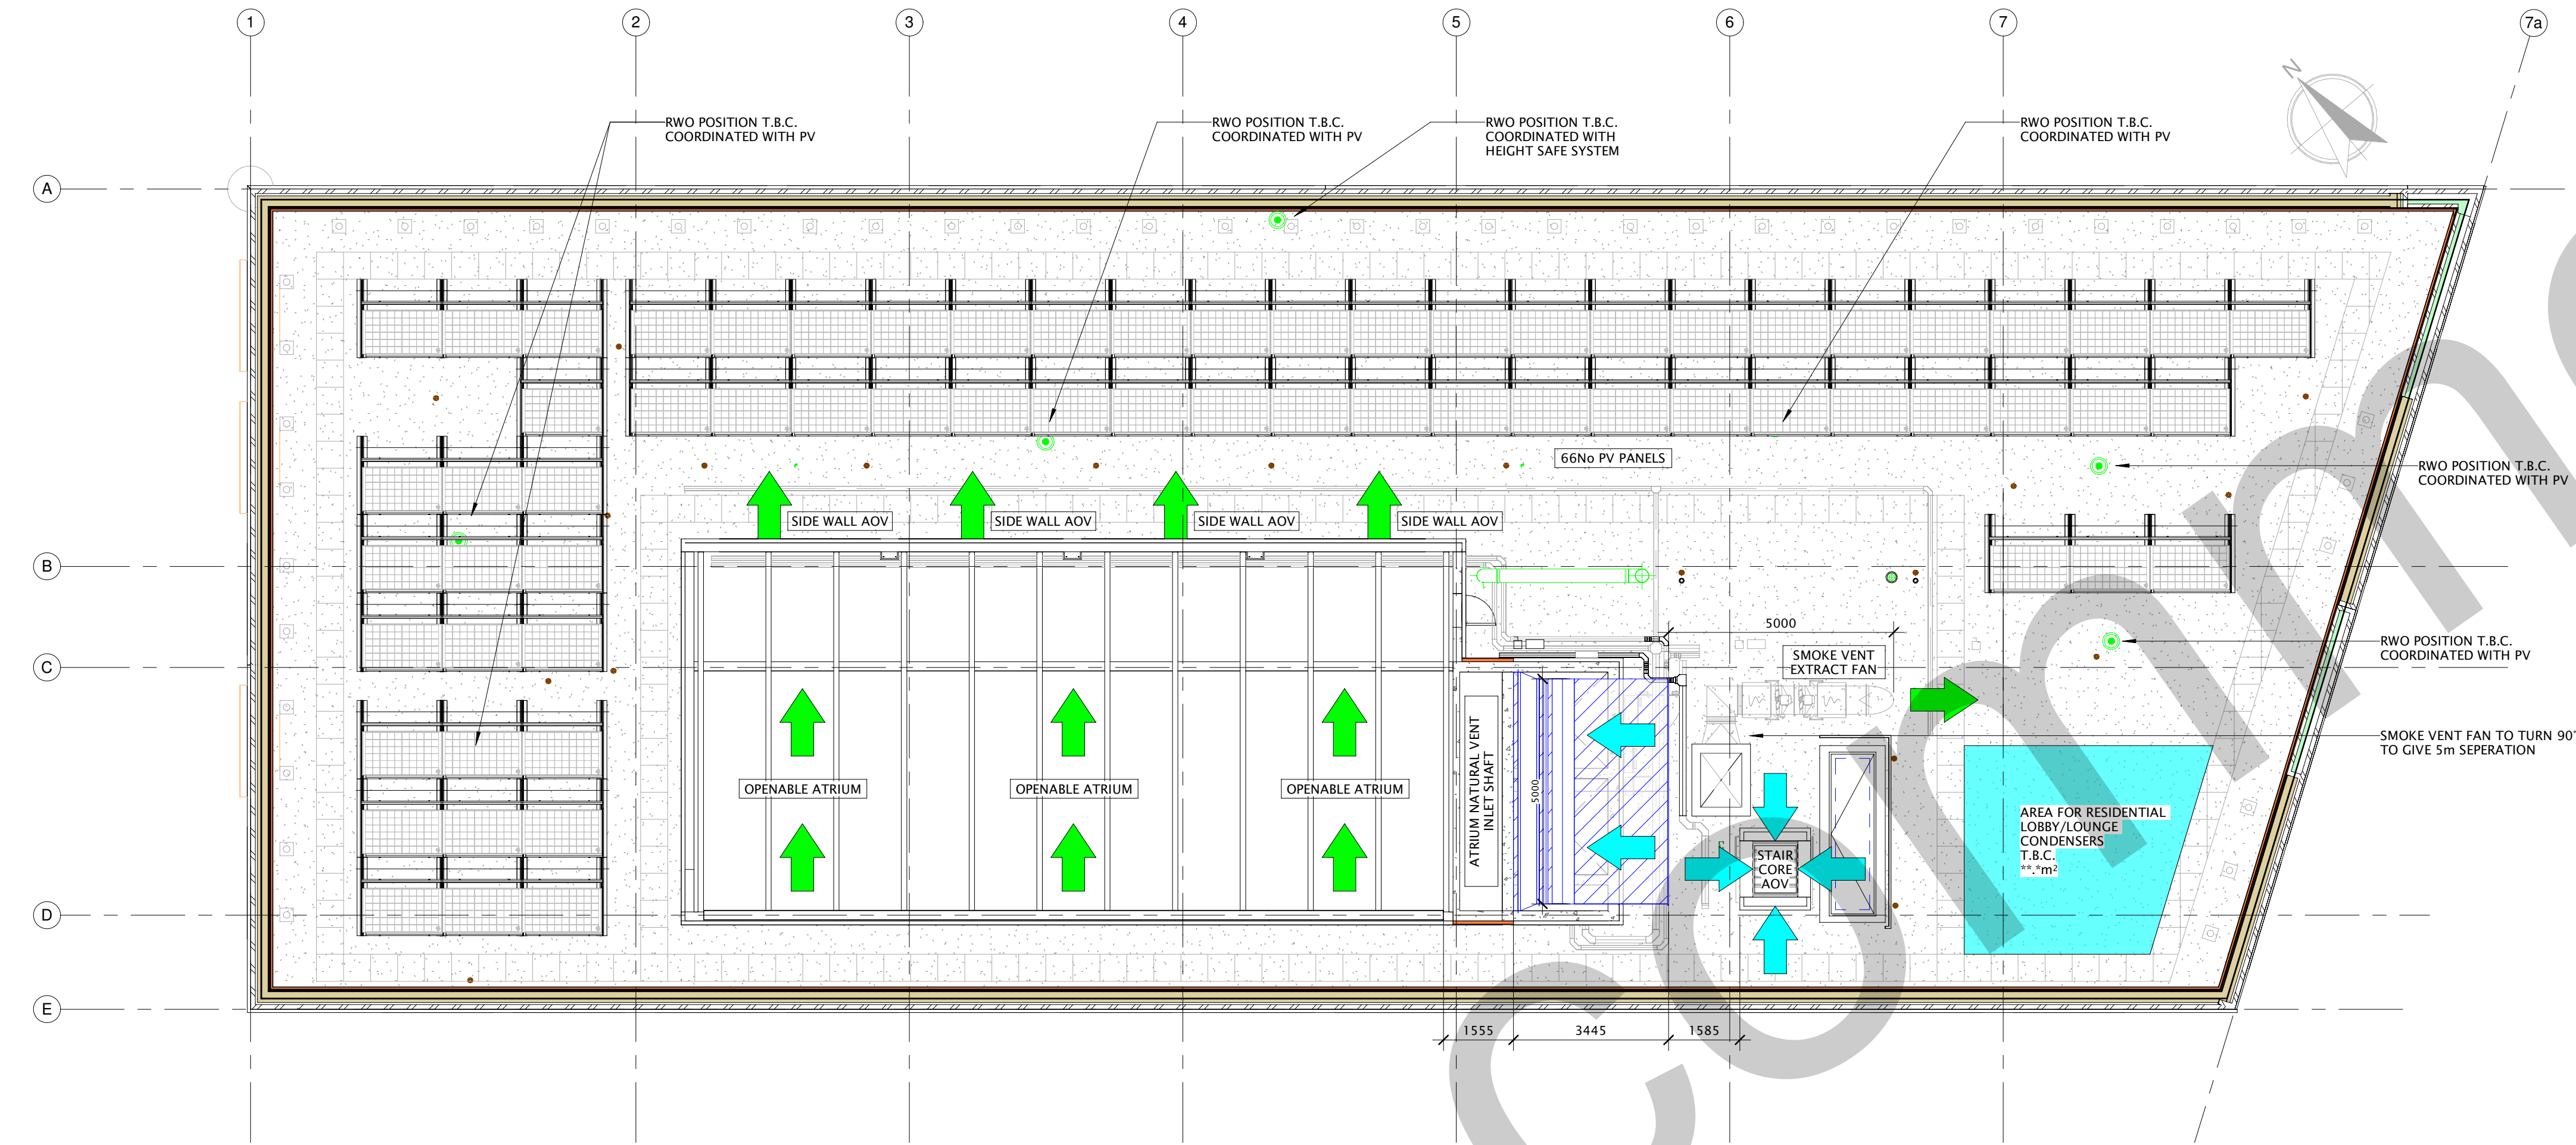


- NOTES:
- THIS DRAWING SHALL BE READ IN CONJUNCTION WITH ALL MECHANICAL, ELECTRICAL, ARCHITECTURAL, AND STRUCTURAL DRAWINGS, CONTRACT DOCUMENTATION, SCHEDULES AND SPECIFICATION FOR THE WORKS.
 - ALL DIMENSION SHOWN ARE IN MILLIMETERS UNLESS OTHERWISE STATED.
 - DO NOT SCALE FROM THIS DRAWING AND ALL MEASUREMENTS TO BE CHECKED ON SITE.
 - PLEASE REFER TO TECHNICAL SUBMITTAL FOR FULL DETAILS ON PV ARRAY INCLUDED PRODUCT AND INSTALLATION INSTRUCTIONS

- LEGEND
- PV PANEL
 - PV PANEL BALLAST - **kg
 - PV PANEL BALLAST - **kg
 - PV PANEL BALLAST - **kg

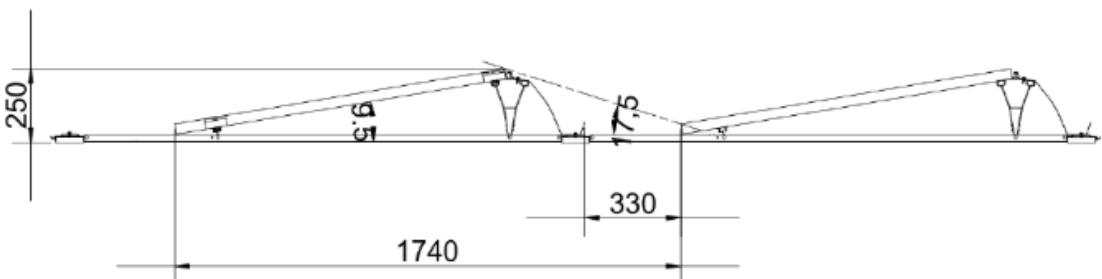


Roof Level - PV Array Layout
1 : 100


TYPICAL PV PANEL ARRAY INSTALLATION DETAIL - N.T.S.

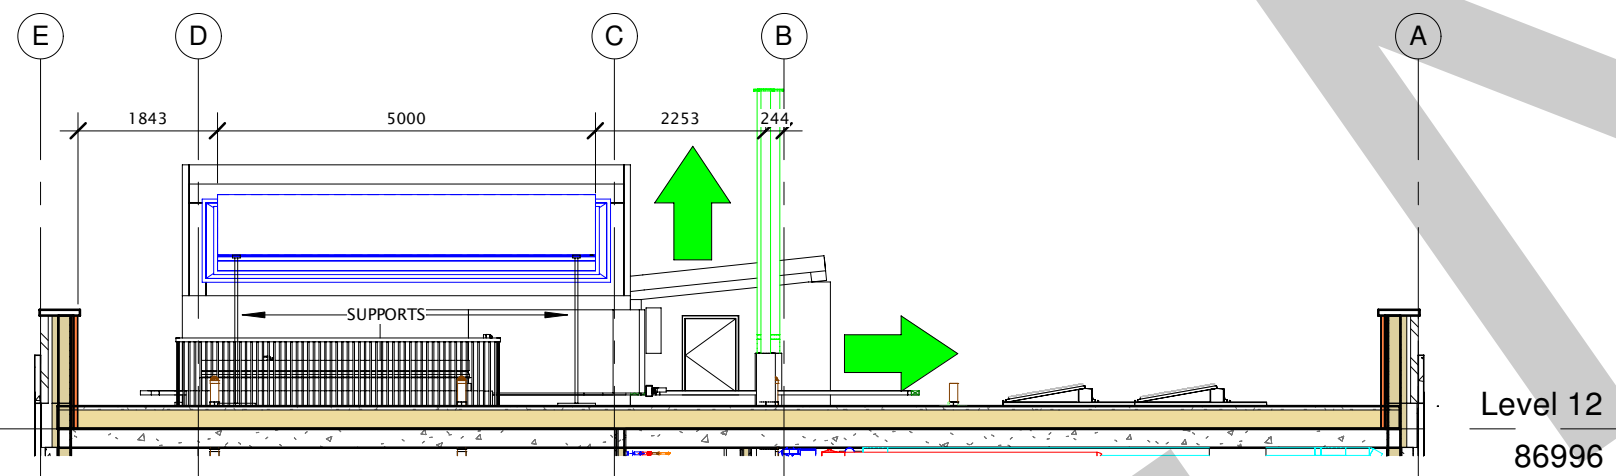

Atrium Duct - Section A
1 : 100

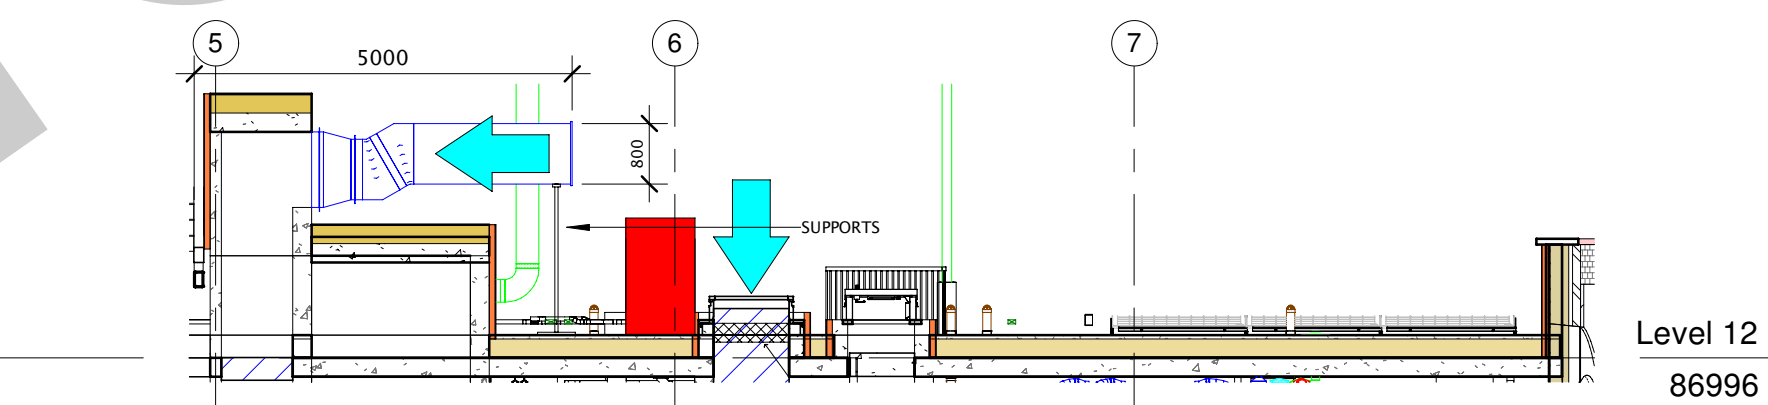

Atrium Duct - Section B
1 : 100

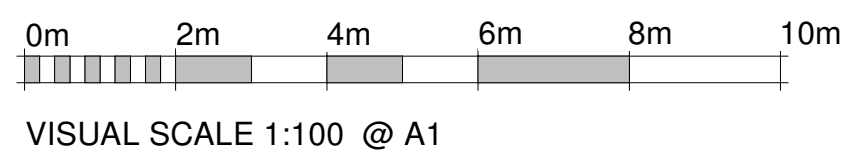

ameon
Building Services Engineering
Unit 9-10 Olympic Court, Boardmans Way,
Whitehills Business Park, Blackpool, FY4 5GU
Tel: 01253 760160
E-mail: info@ameon.co.uk

Client	Job Title	Drawing Title	Date	Drawn by	Check by
	New Cross, Oldham Road	Roof Level Photovoltaic Panel Layout	MAY 2022	J.B.	C.M.
			Scale @ A1 1 : 100	Status For Information	
			Drawing Number D464-AME-ZZ-R1-DR-E-6112	Revision C01	