DO NOT SCALE
Work to annotated dimensions only. Read drawings in conjunction with relevant specification, Structural Engineers' and Services Engineers' drawings. Confirm all dimensions before commencement of any work on site or fabrication.

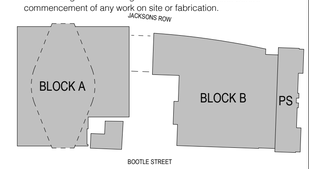

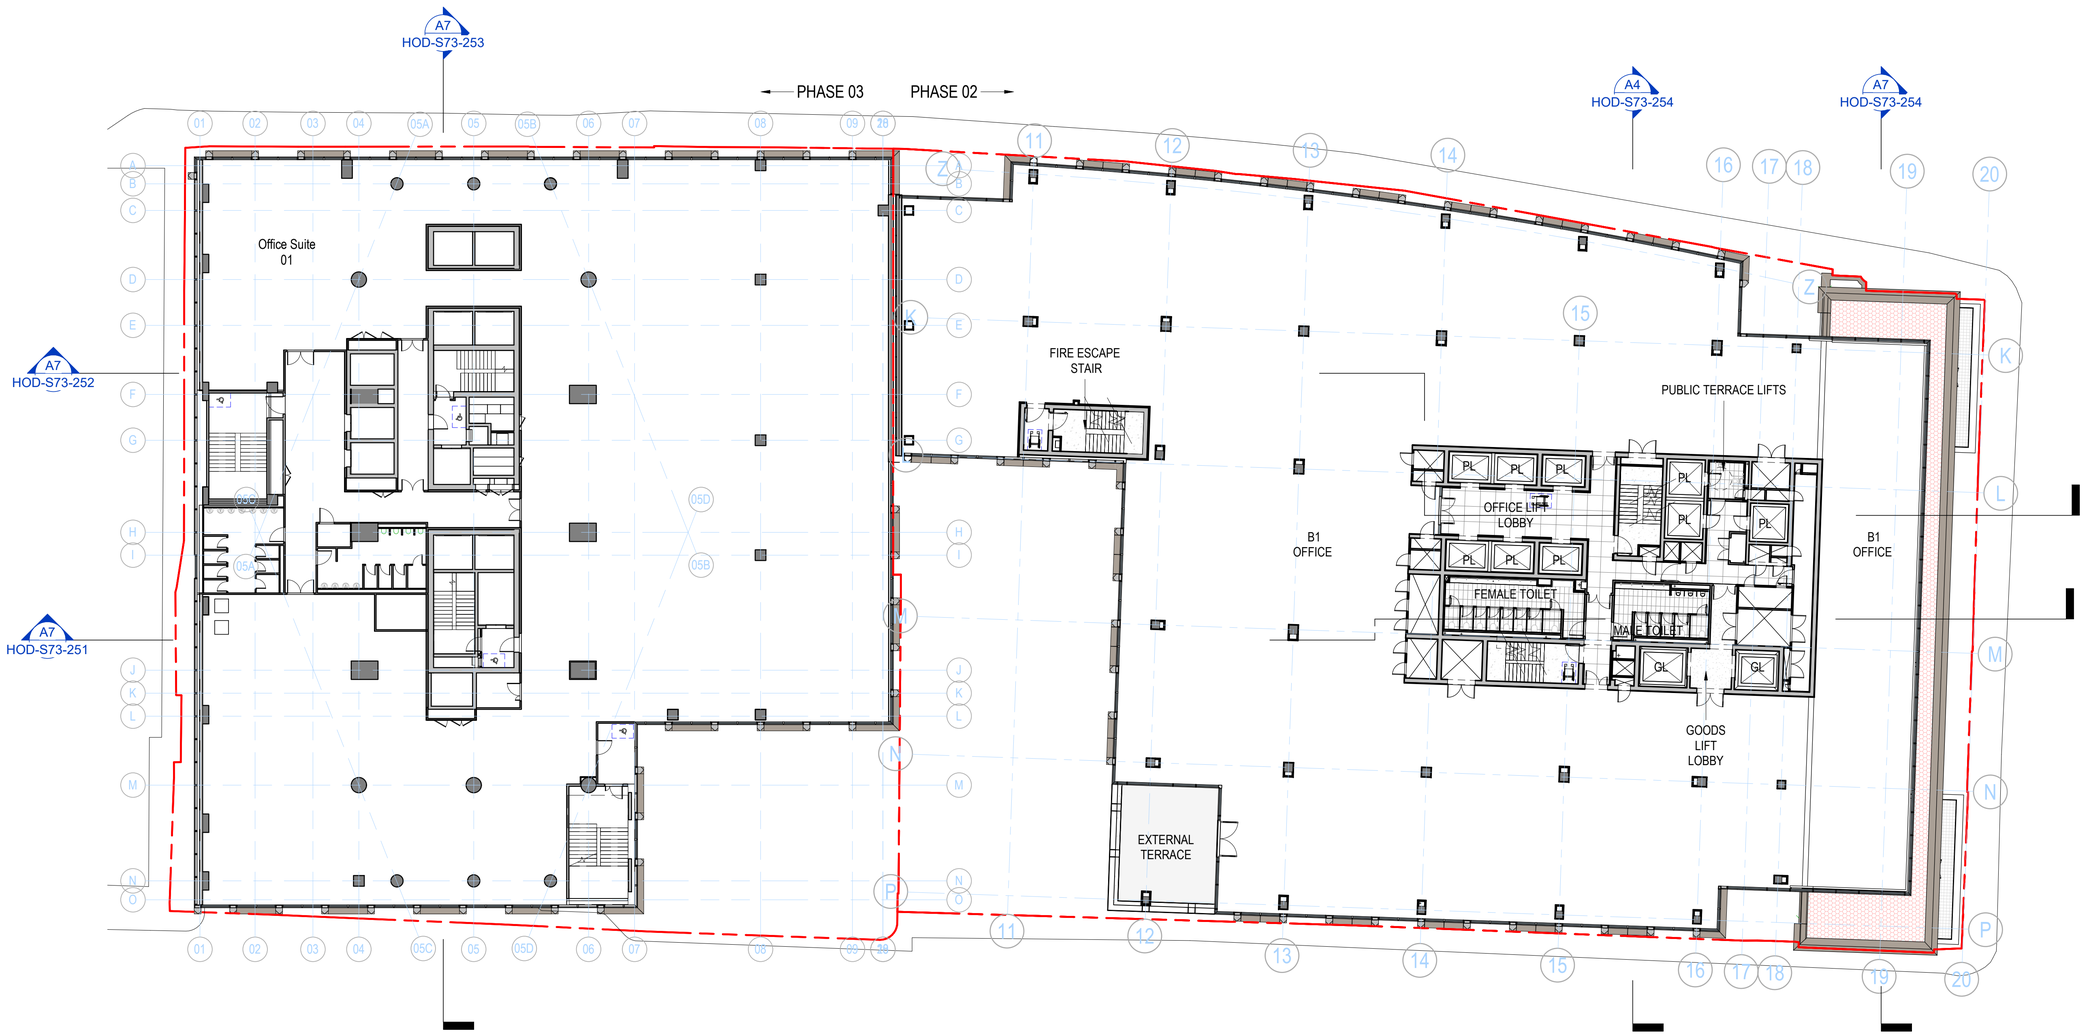

A7 LEVEL 05 PLAN
1 : 200

Rev:	Details:	Date:
P02	May 23 - S73 Issue	23/05/22
P01	Oct 22 - S73 First Issue	14/10/22

client:
STM

project:
ST. MICHAEL'S

job number:
0643

status:
PLANNING

title:
LEVEL 05 GA PLAN

scale: As indicated @ A1

drawn by: Author

drawing number:
HOD-S73-108

current revision date: 23/05/22

revision: P02

SGI Studios
1 Kelso Place
Manchester M15 4LE
t: +44(0)161 832 9842
e: mail@hodderandpartners.com
w: www.hodderandpartners.com

hodder+partners

0 10 50 100 200 300 400 500 600 700

24/05/2023 11:36:04