



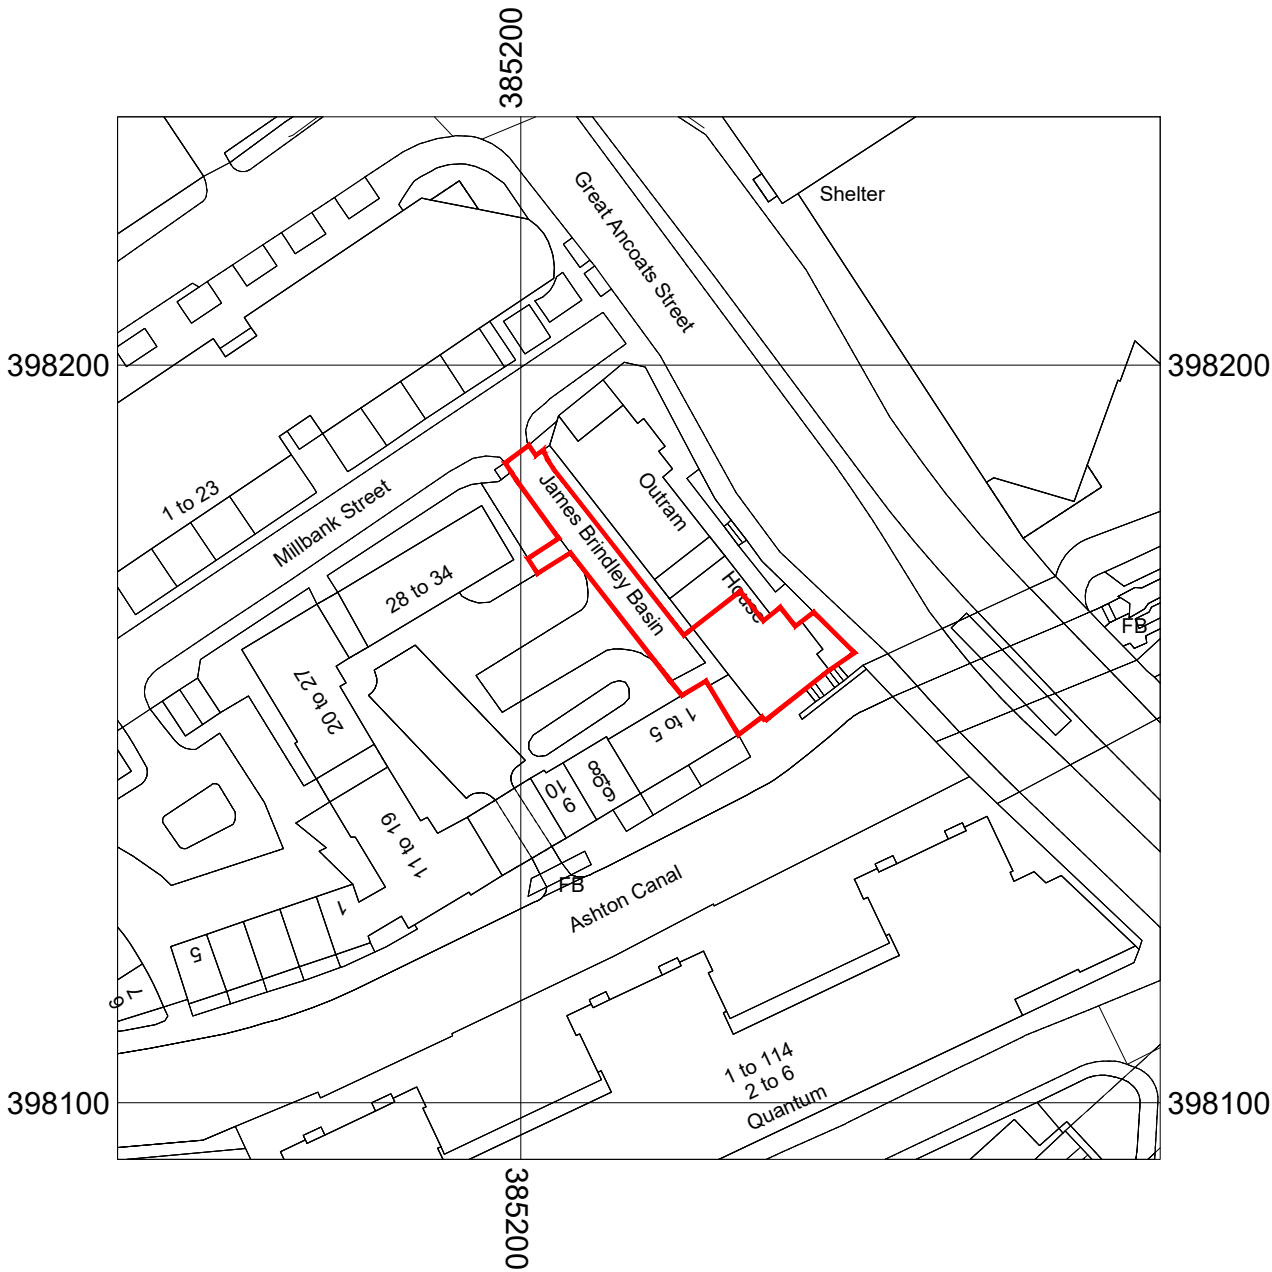

Location Plan 1: 1250

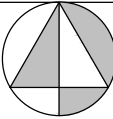

Block Plan 1: 200

Drawings based on Ordnance Survey (Streetwise License No 100047474) and preliminary survey – design and drawing content subject to further Site Surveys, Structural Survey, Site Investigations, Planning and Statutory Requirements and Approvals.	0102030405060m Scale 1:1250 	Architecture and Design, The Studio, Coal Pit Lane, Bingley HD9 4HW T 01464 711115 info@jg-d.co.uk www.jg-d.co.uk	Project	Proposed Change of Use, 8 - 10 Outram House, Great Ancoats Street, Picadilly Village M4 7AA
			Client	HM Empire Estates, Office 3, Enterprise Centre, Bellfield Road, Rochdale OL16 2UP
			Dwg Title	(23202)1_Location, Block Plan
			Scale	1: 1250, 200 @ A2
			Date	Apr 23
Outram House	Rev. Des.	Date By		