
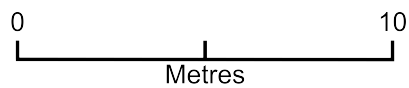


Hayes

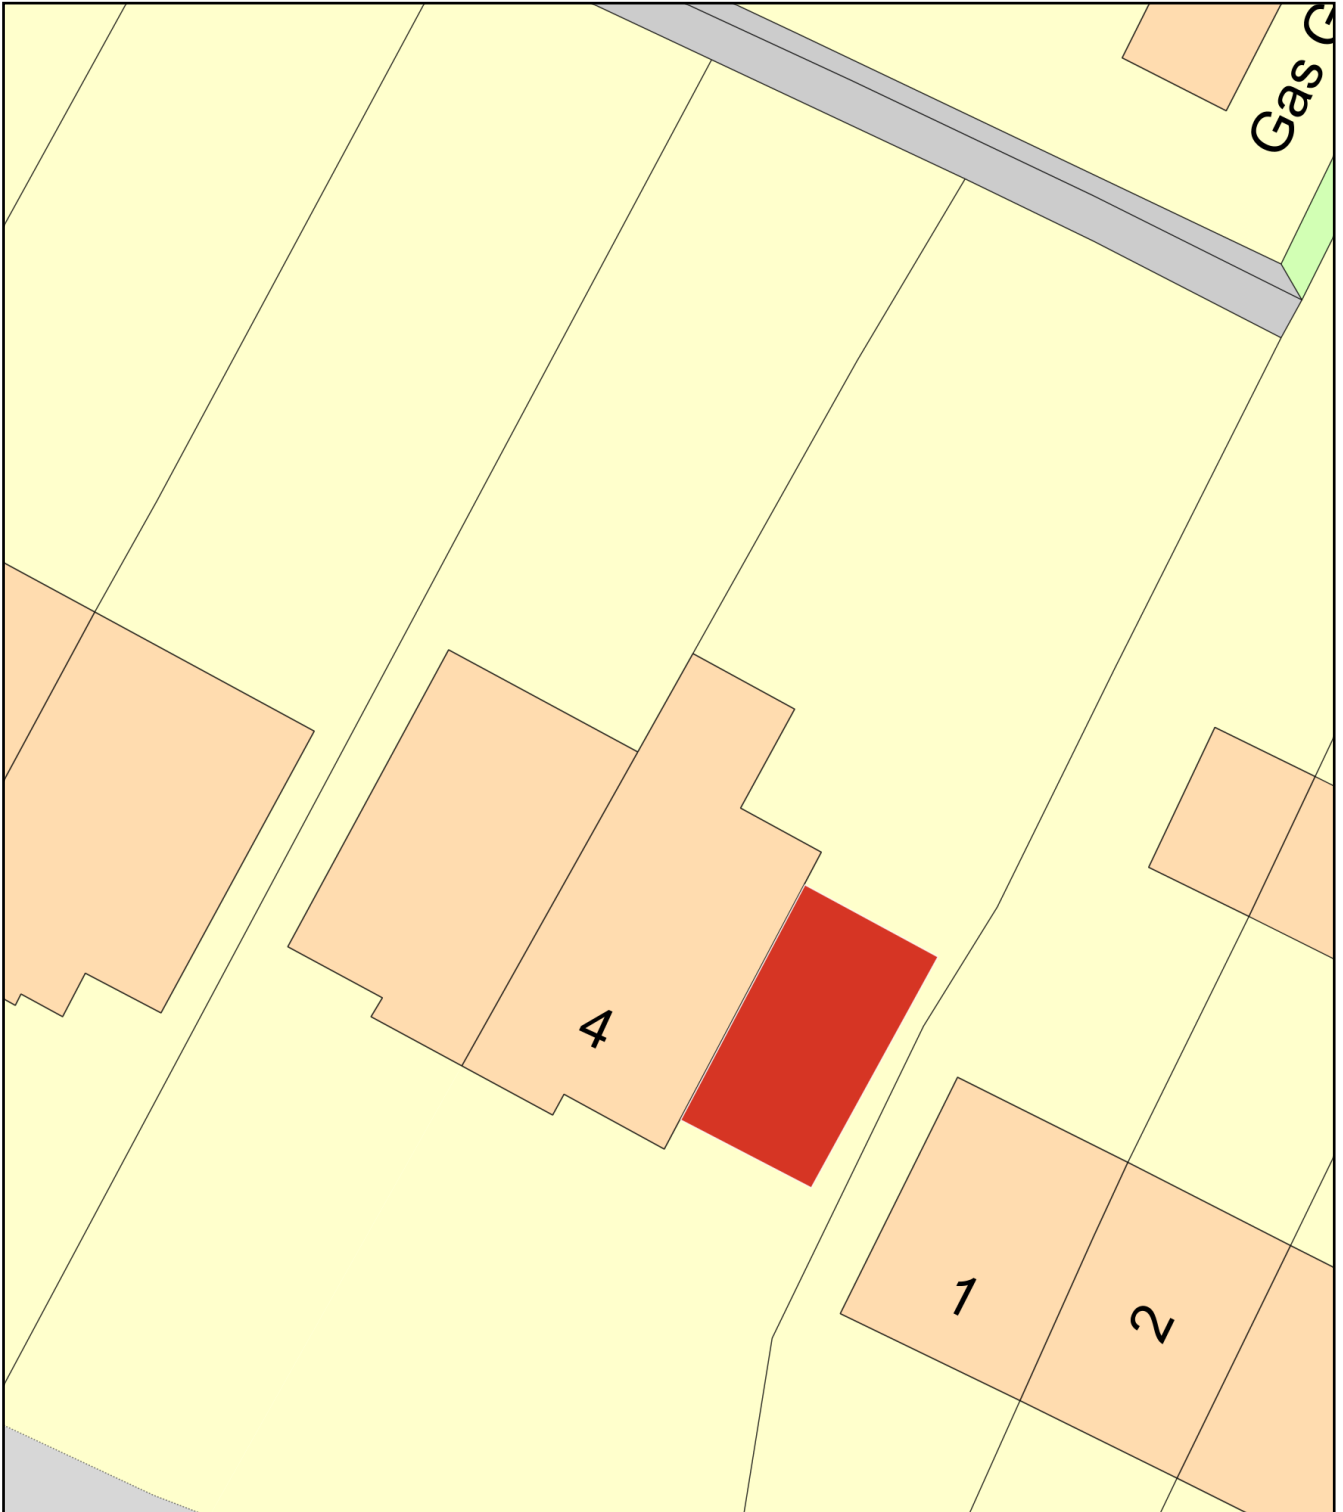

Plan Produced for: Christopher Smythe

Date Produced: 17 Aug 2023

Plan Reference Number: TQRQM23229135536924

Scale: 1:200 @ A4