




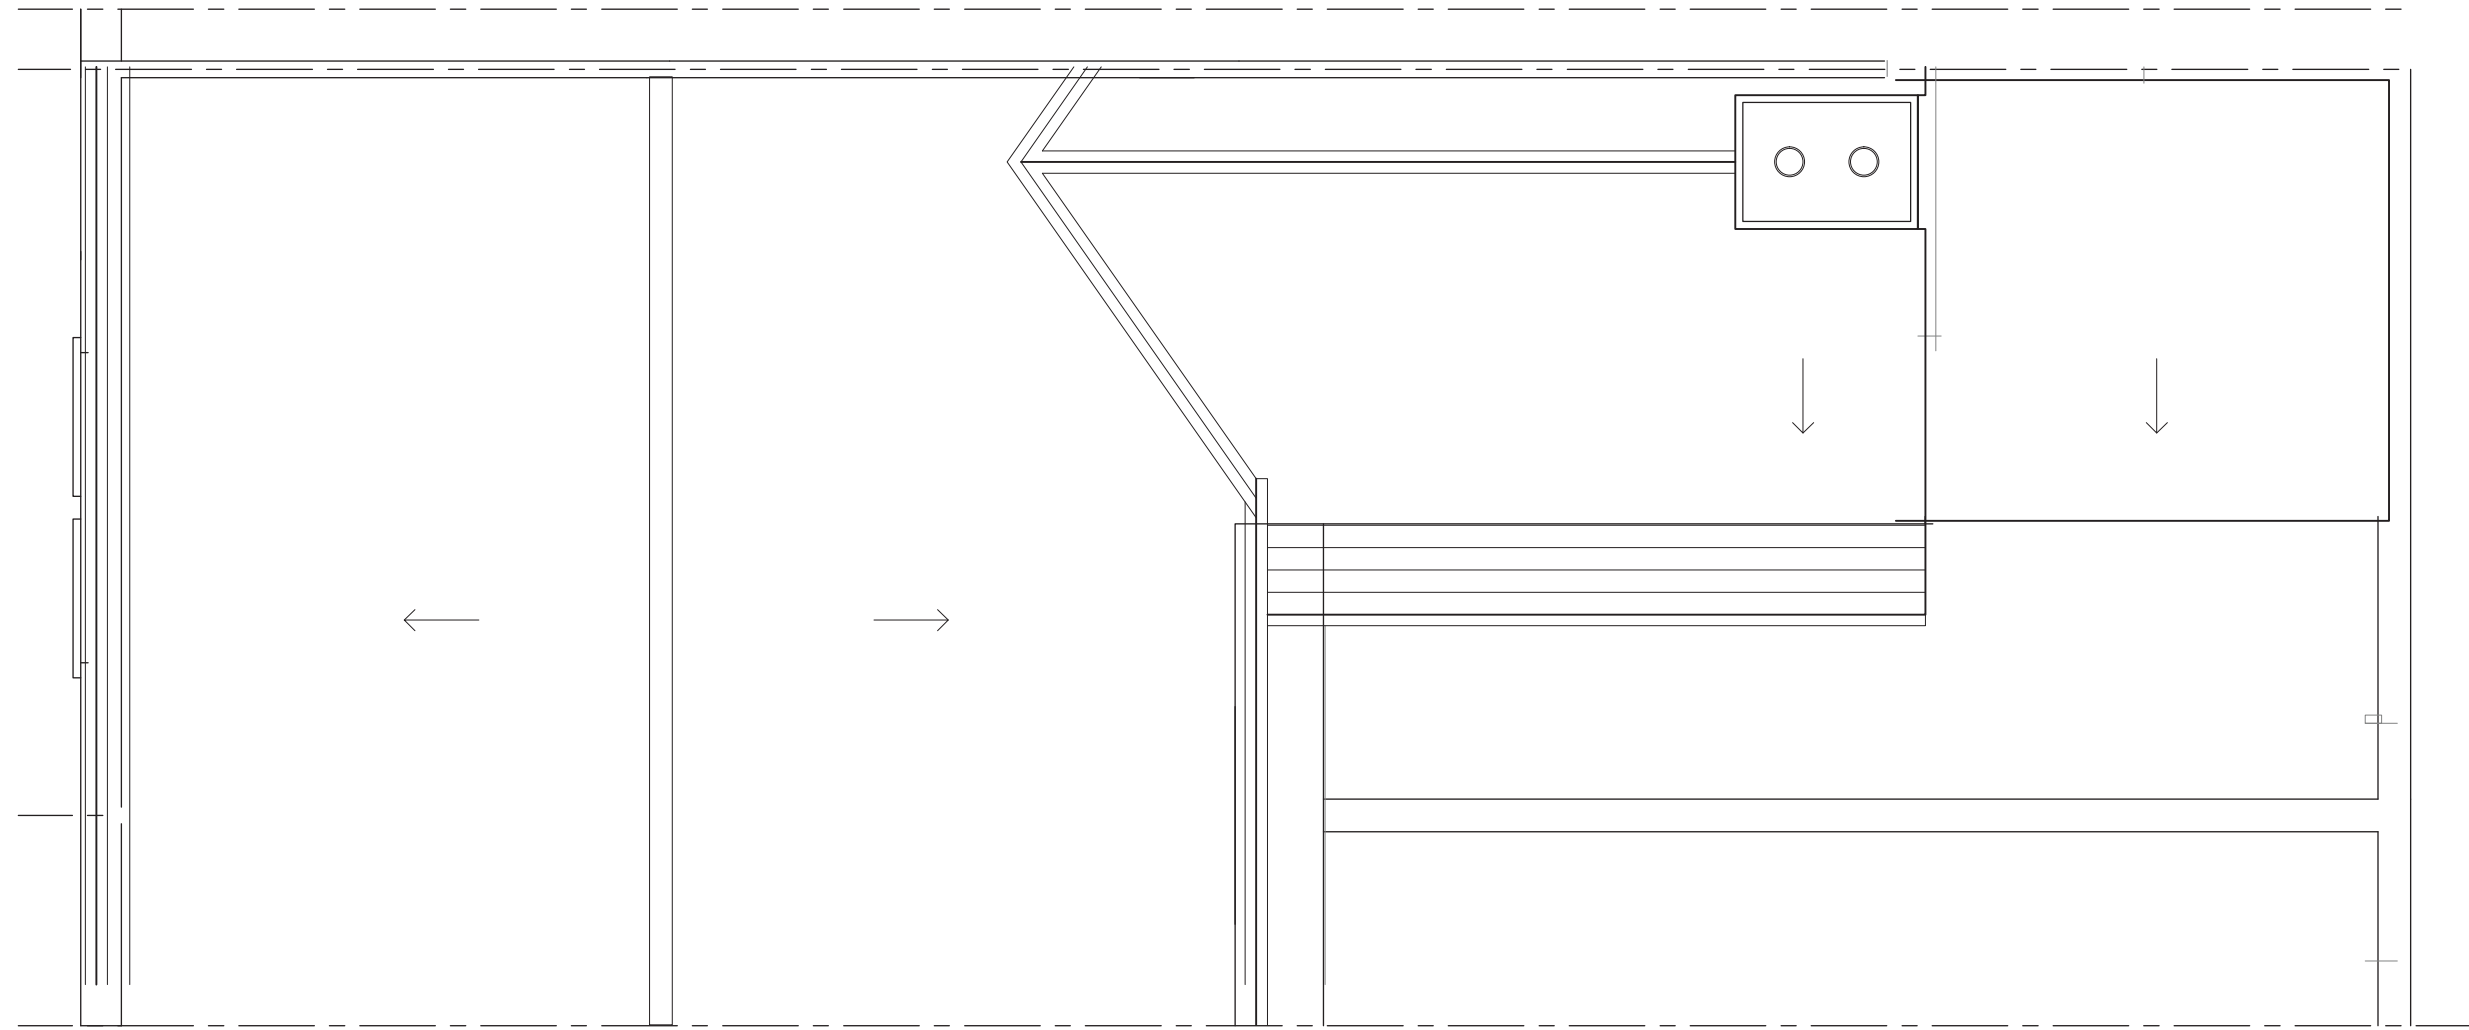


PROPOSED ROOF PLAN

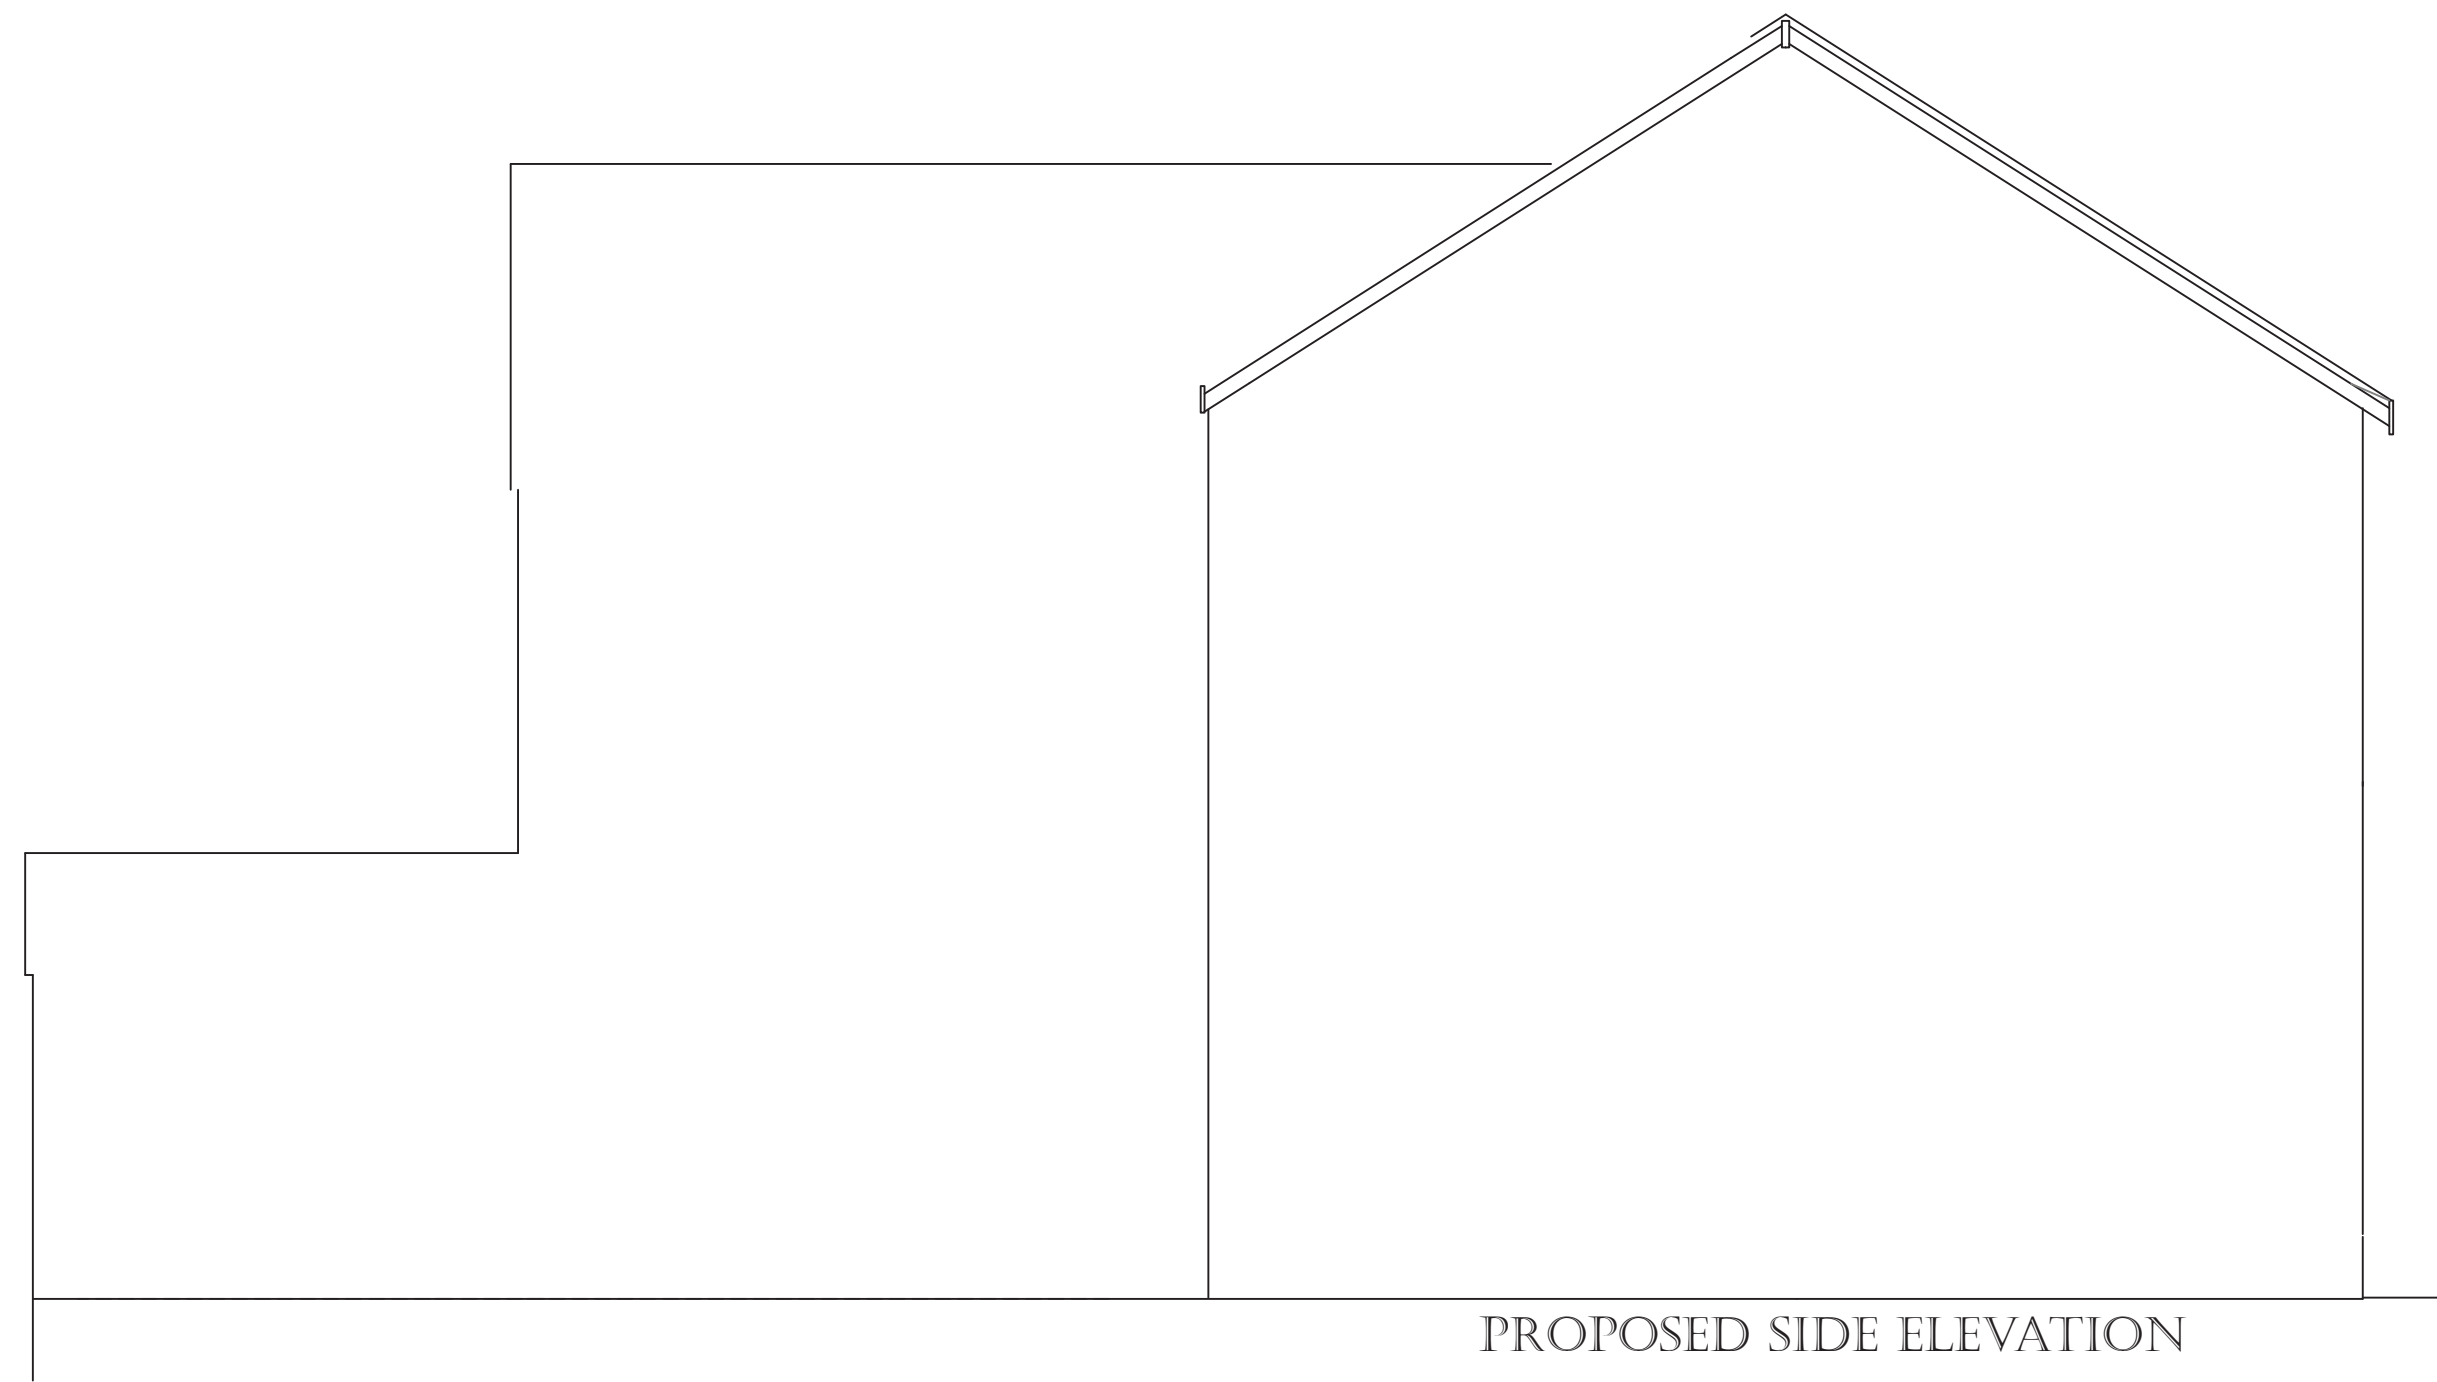


PROPOSED SIDE ELEVATION

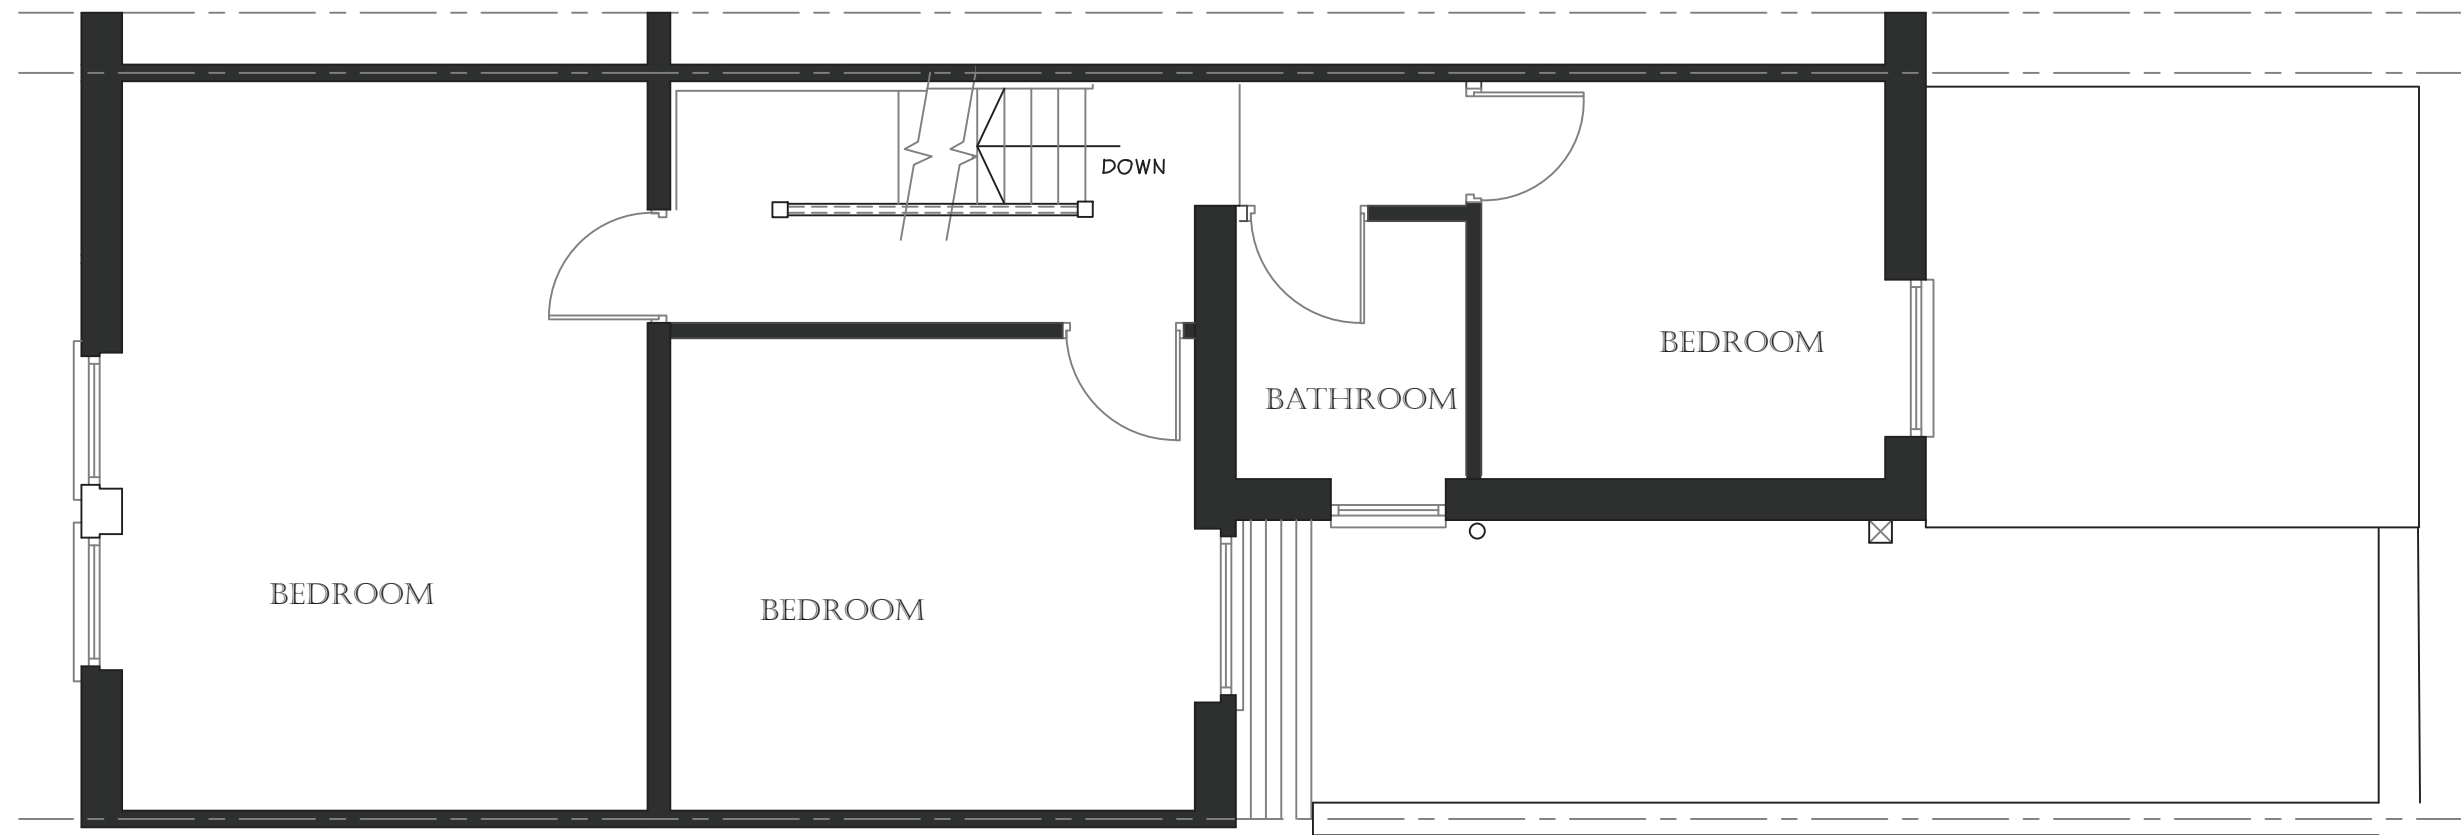


EXISTING GROUND FLOOR PLAN

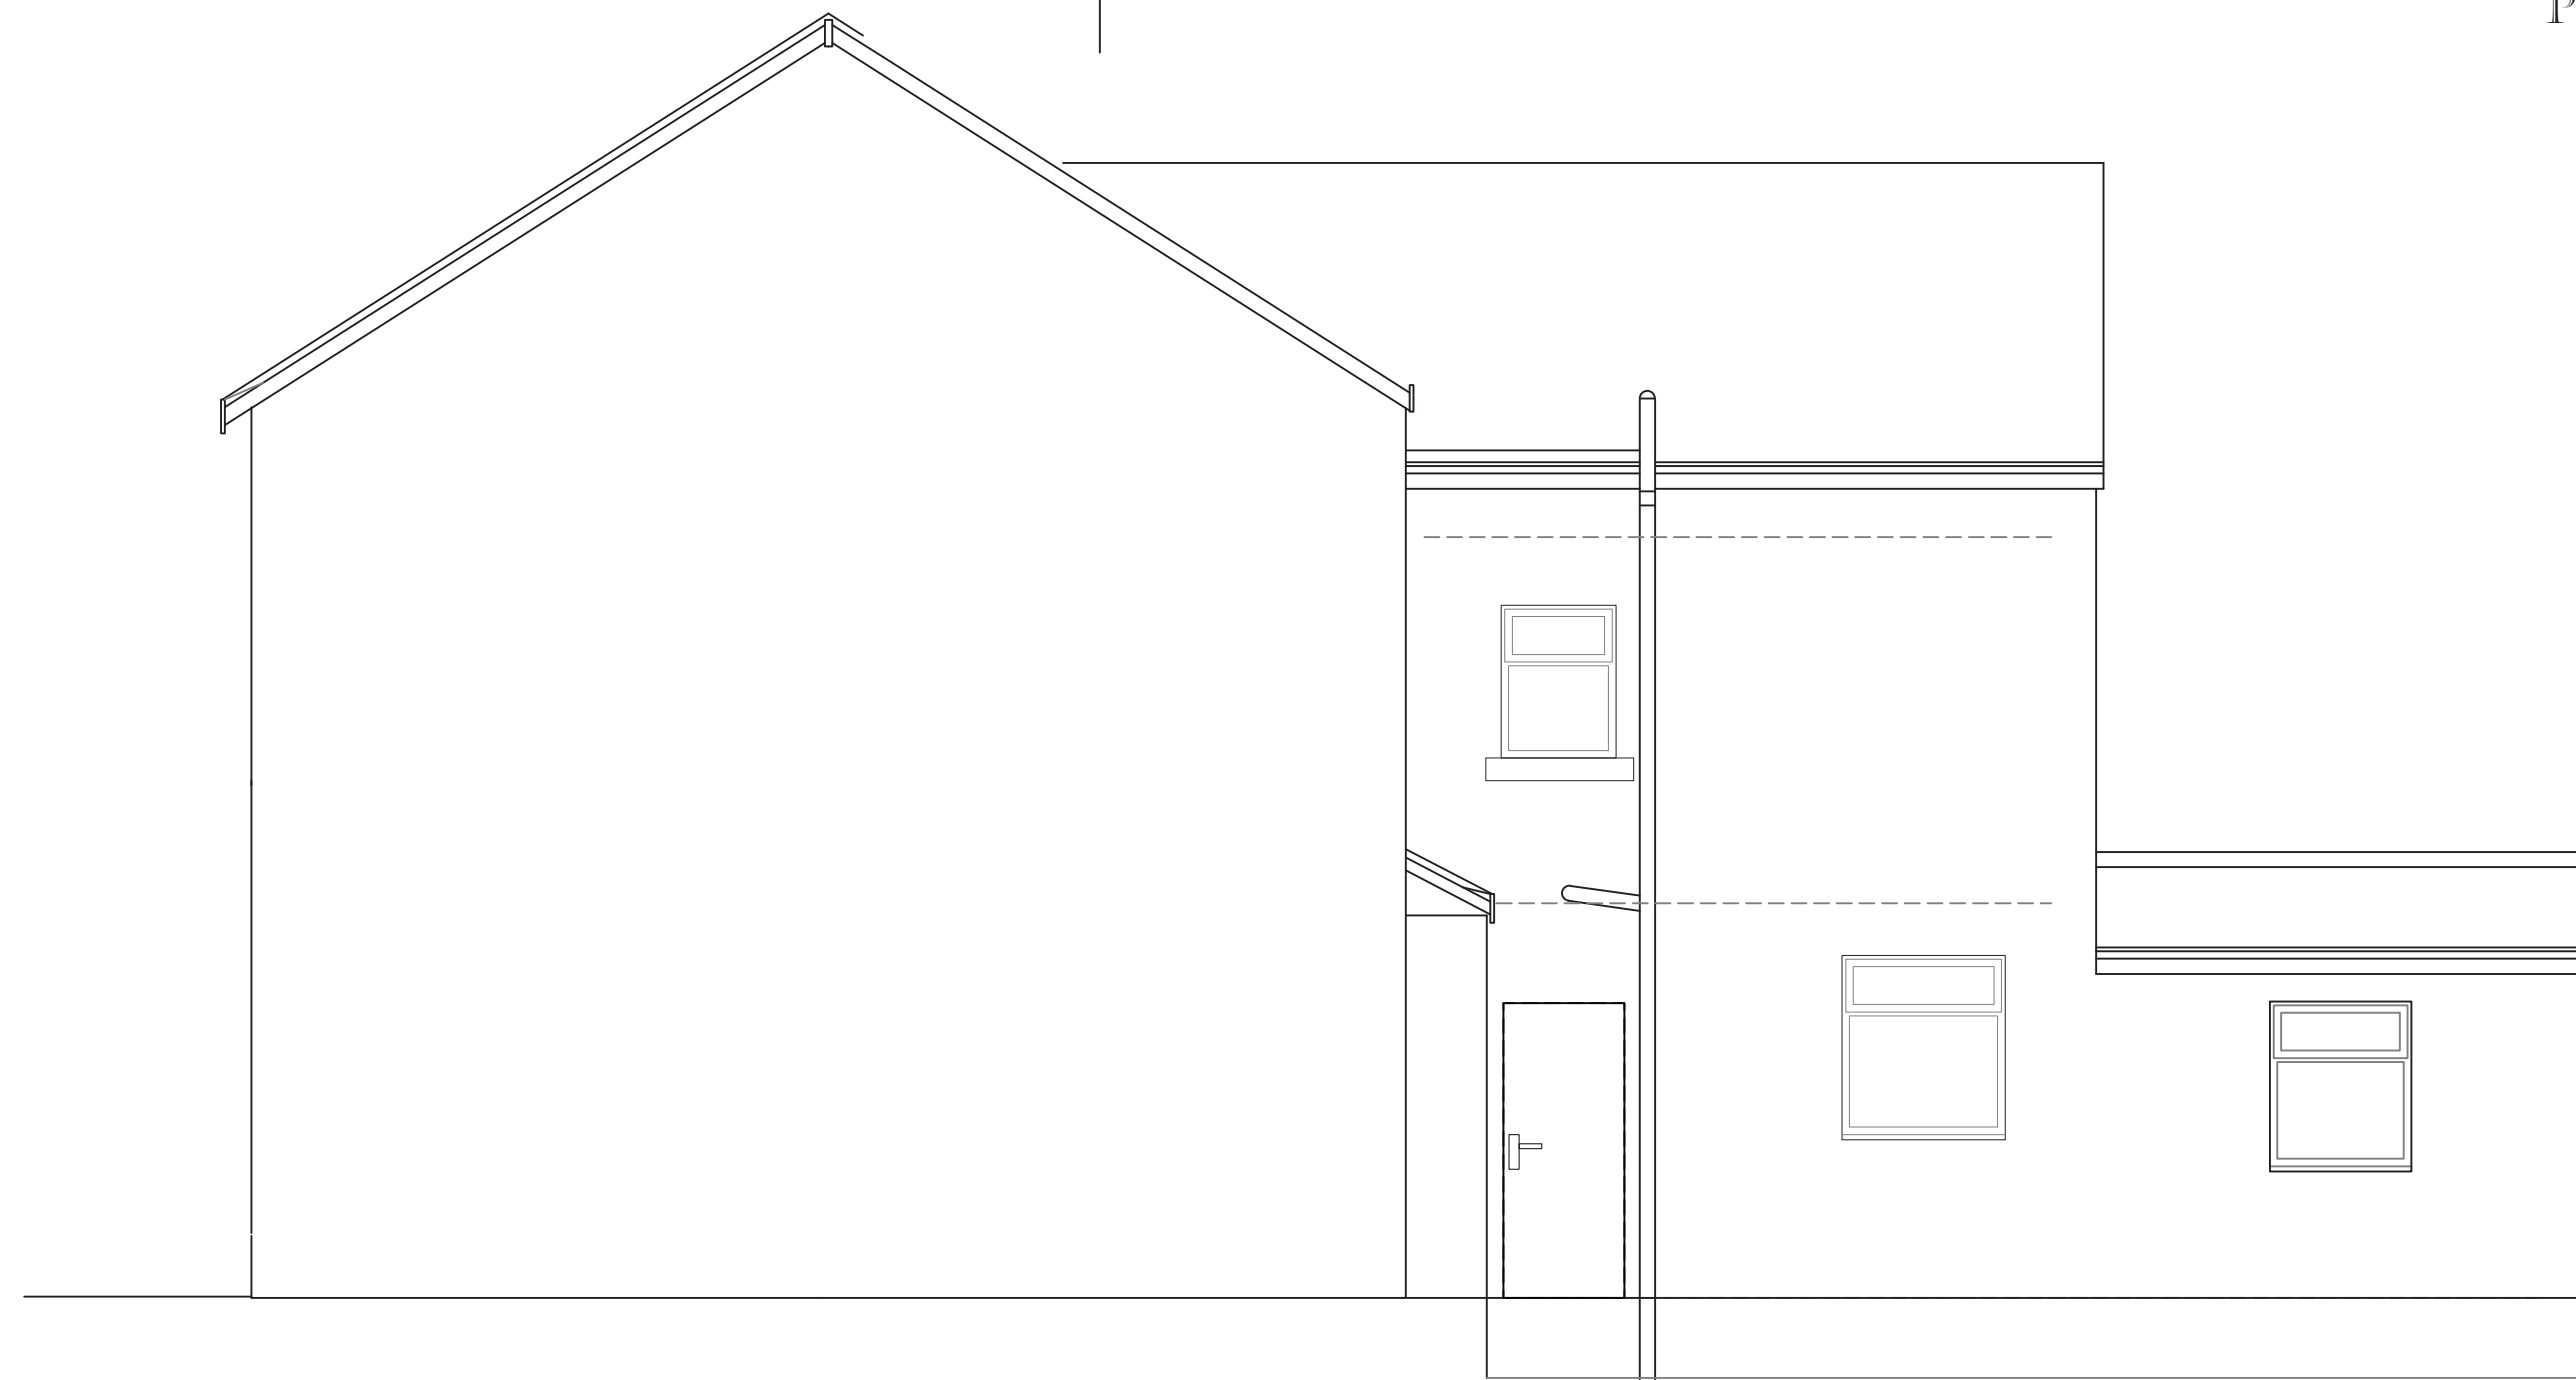

PROPOSED SIDE ELEVATION

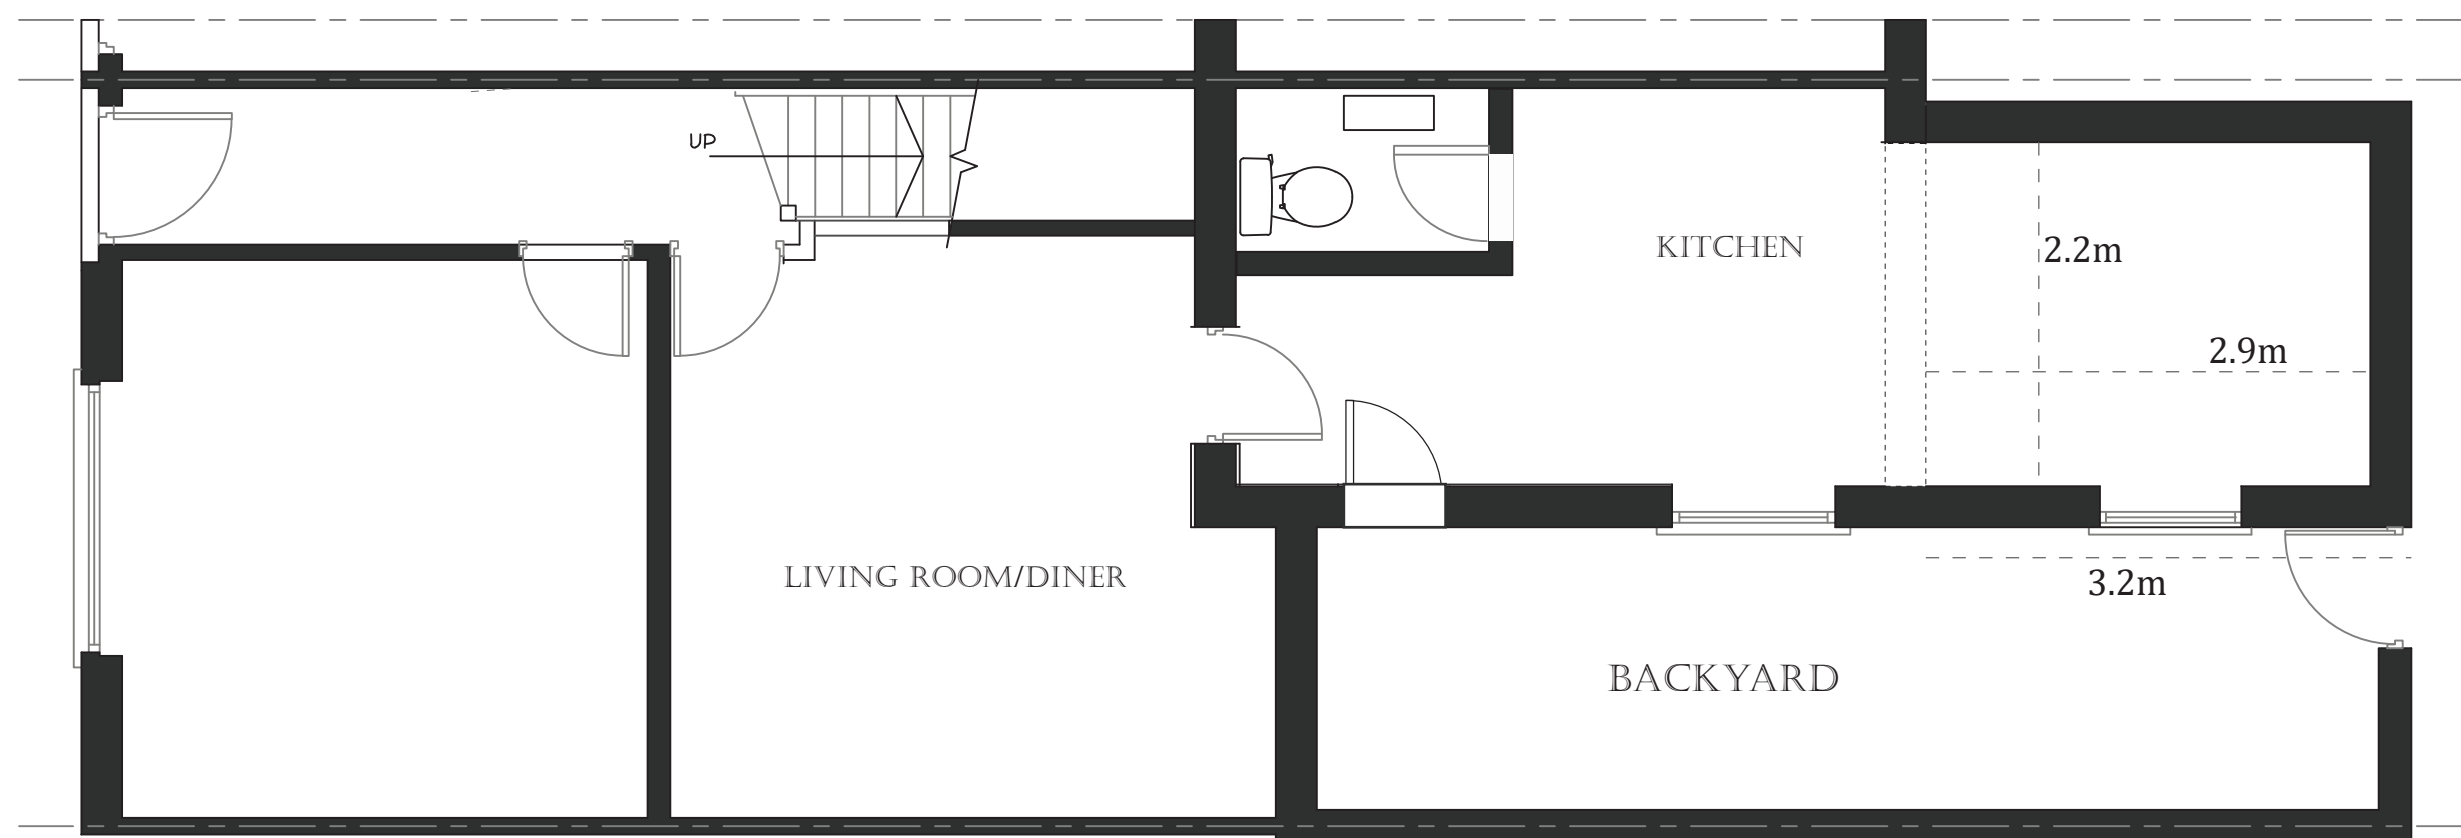

EXISTING GROUND FLOOR PLAN

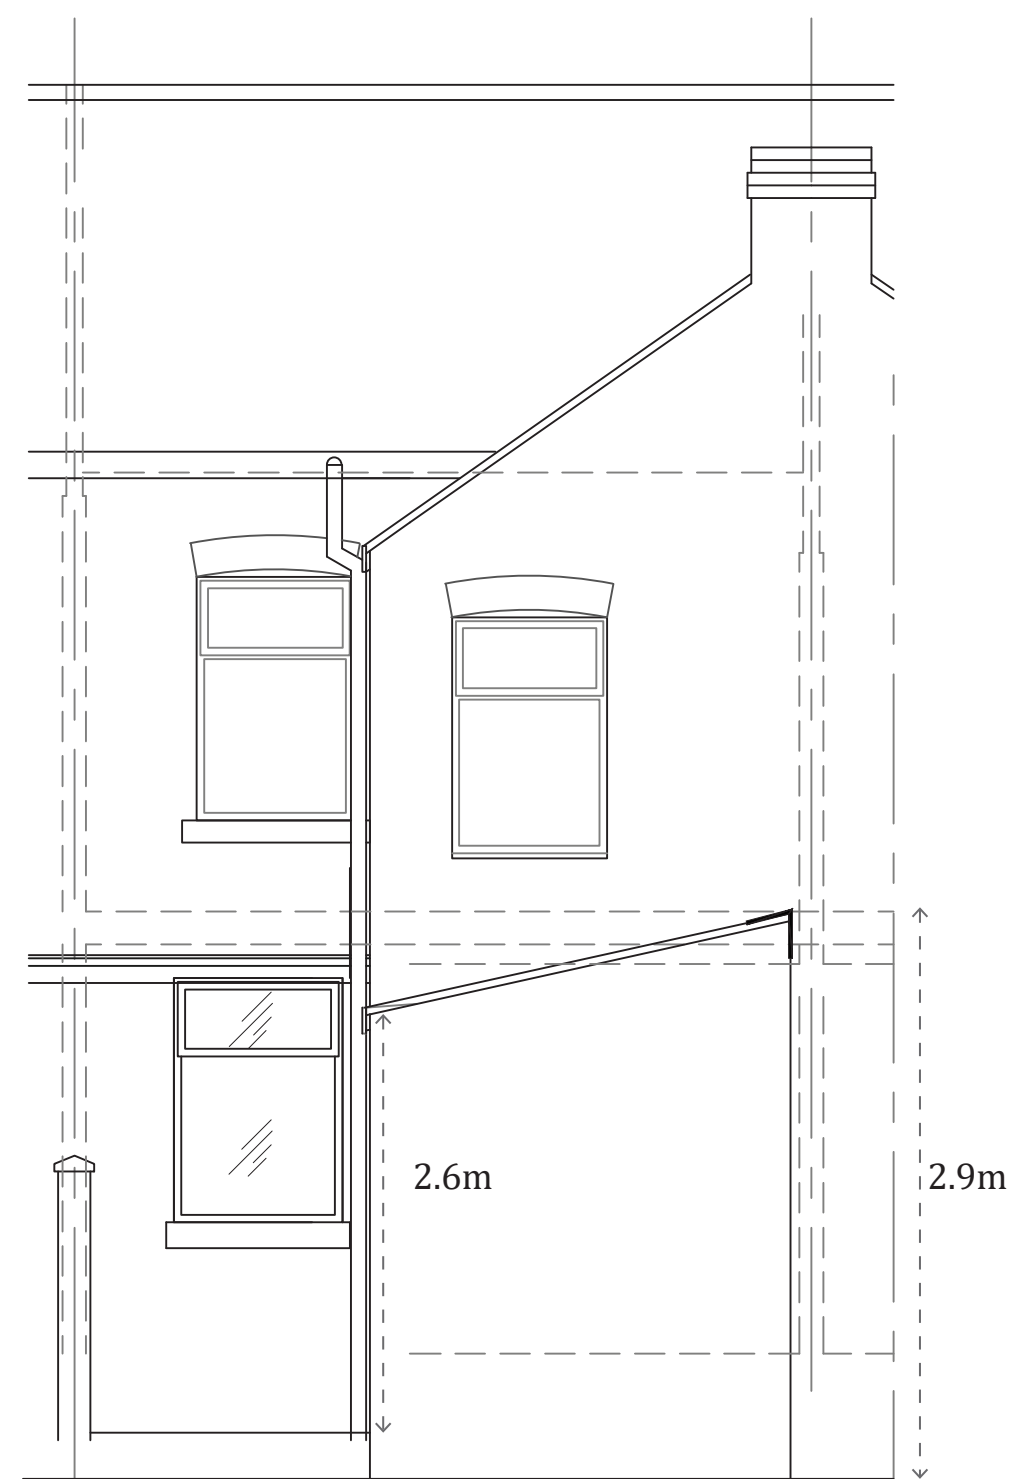

PROPOSED REAR ELEVATION

PROPOSED PLANS AND ELEVATIONS
FOR 7 BANKFIELD AVENUE

SINGLE STOREY REAR EXTENSION

1:100 SCALE