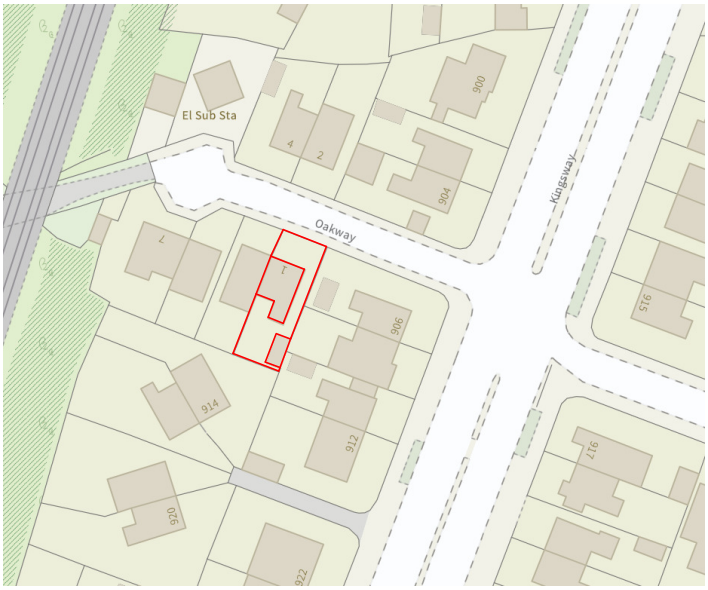


1 LOCATION PLAN

1 : 1250

Scale 1 : 1250

NORTH

0 12.5 25 62.5 125 m

SLH Home Design

www.slhhomedesign.co.uk
info@slhhomedesign.co.uk

1 Oakway

Manchester M20 5PS

Location Plan

Project number	2091
Date	Issue Date
Drawn by	sh
Checked by	Checker

A001

Scale 1 : 1250

25/06/2023 21:34:14