
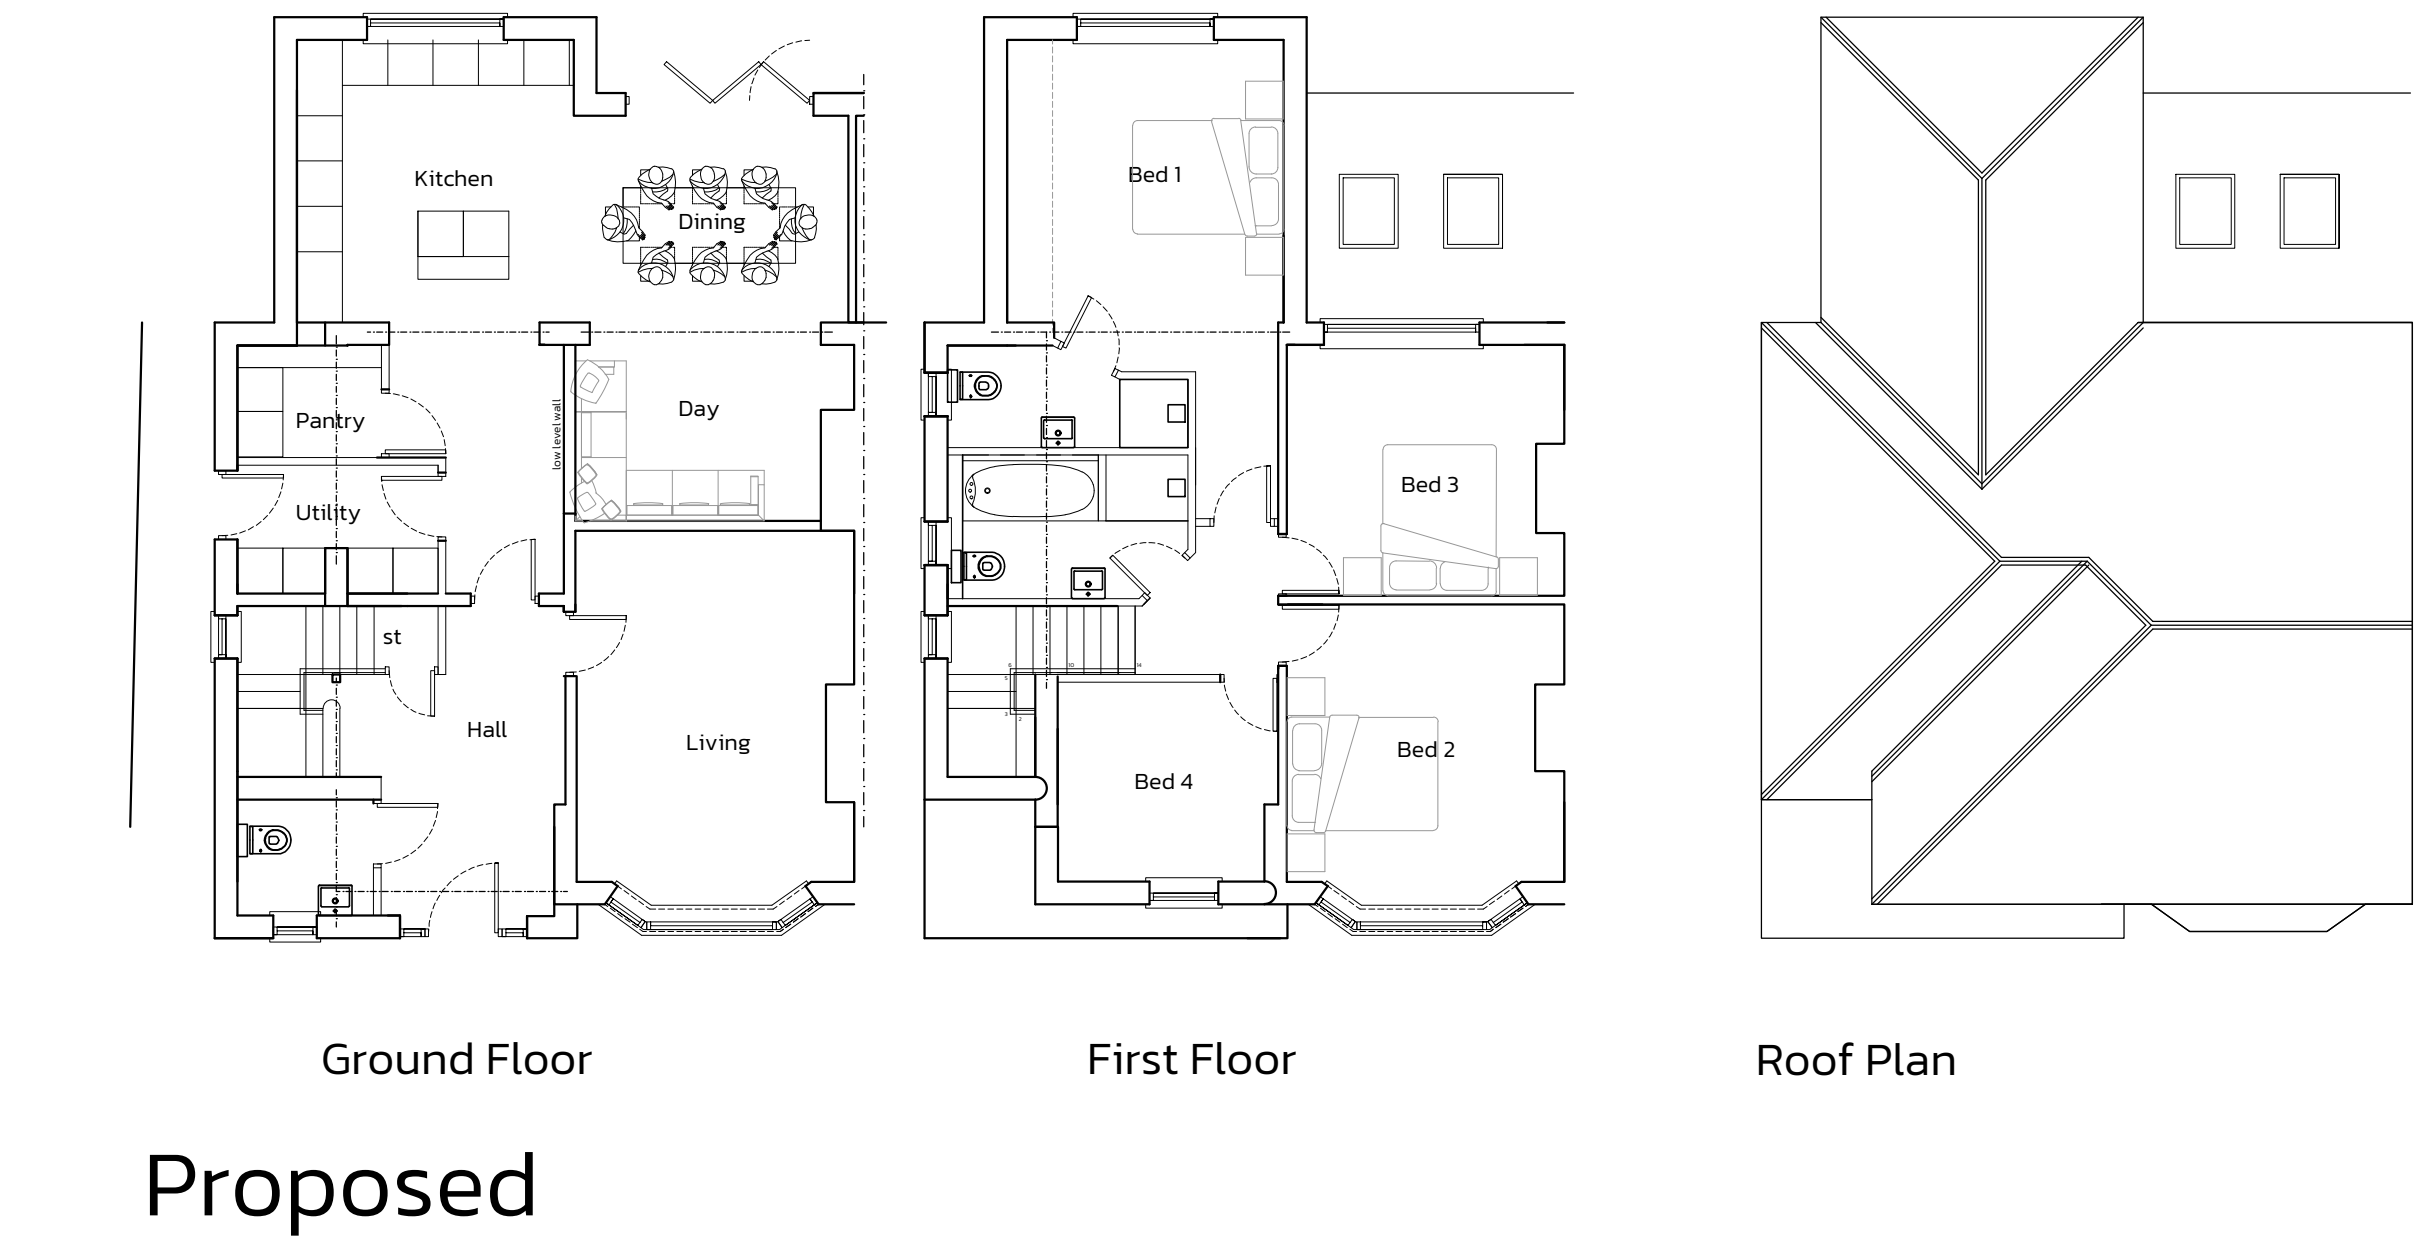
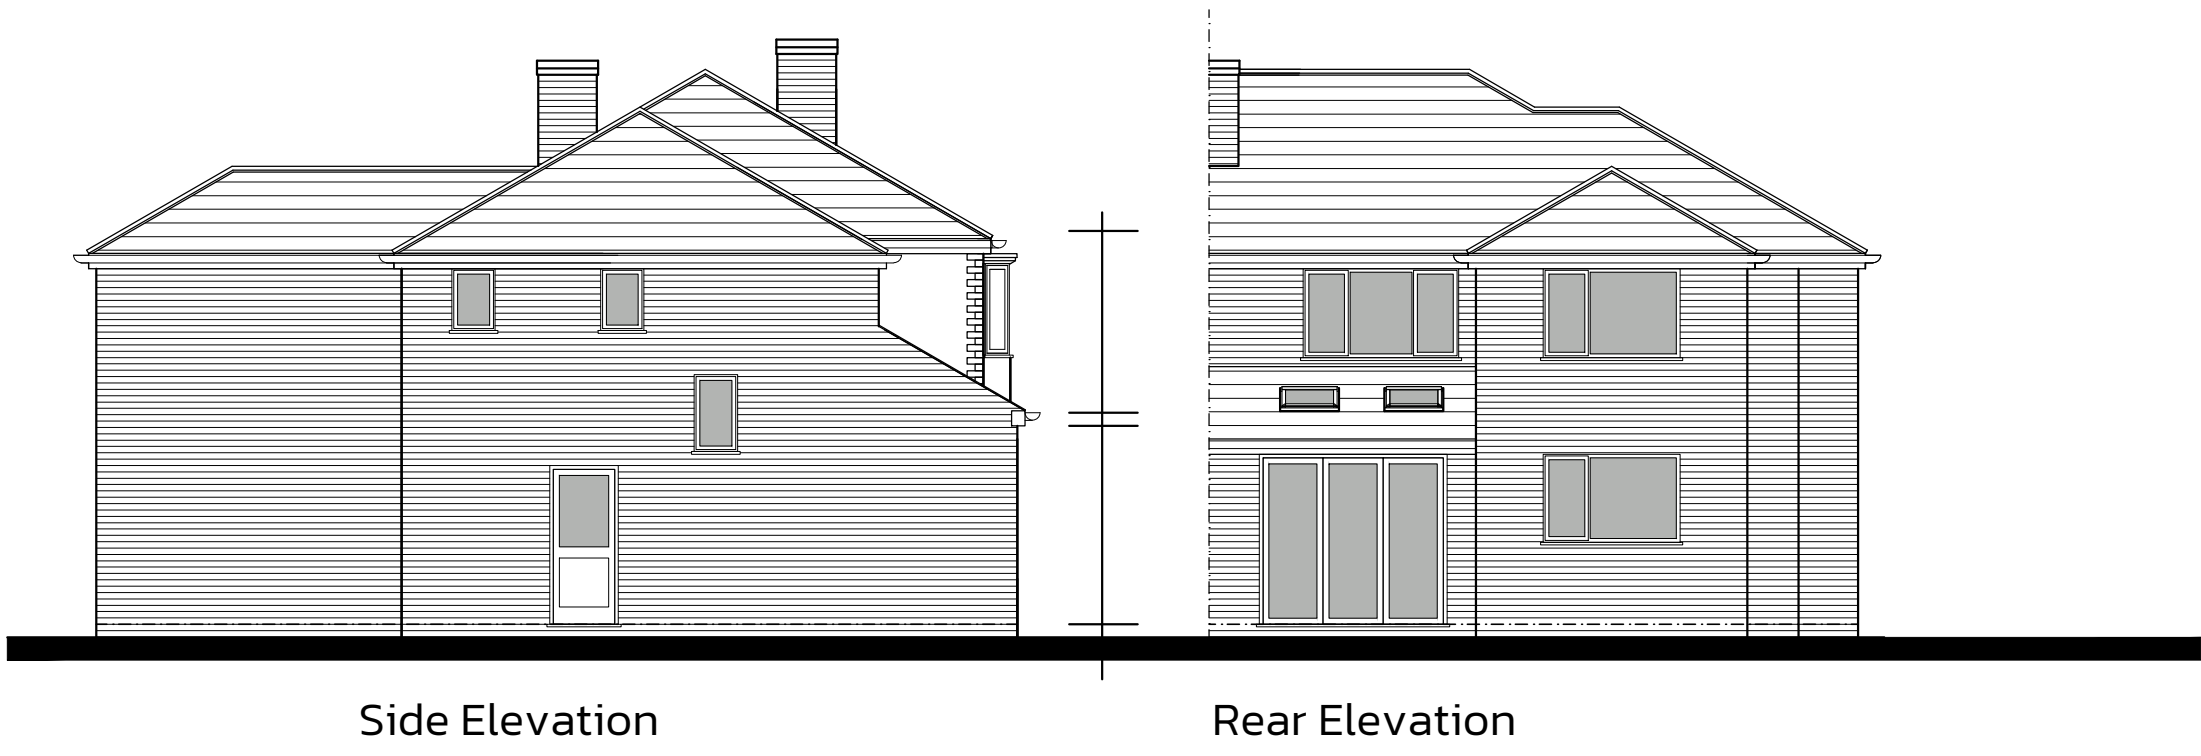
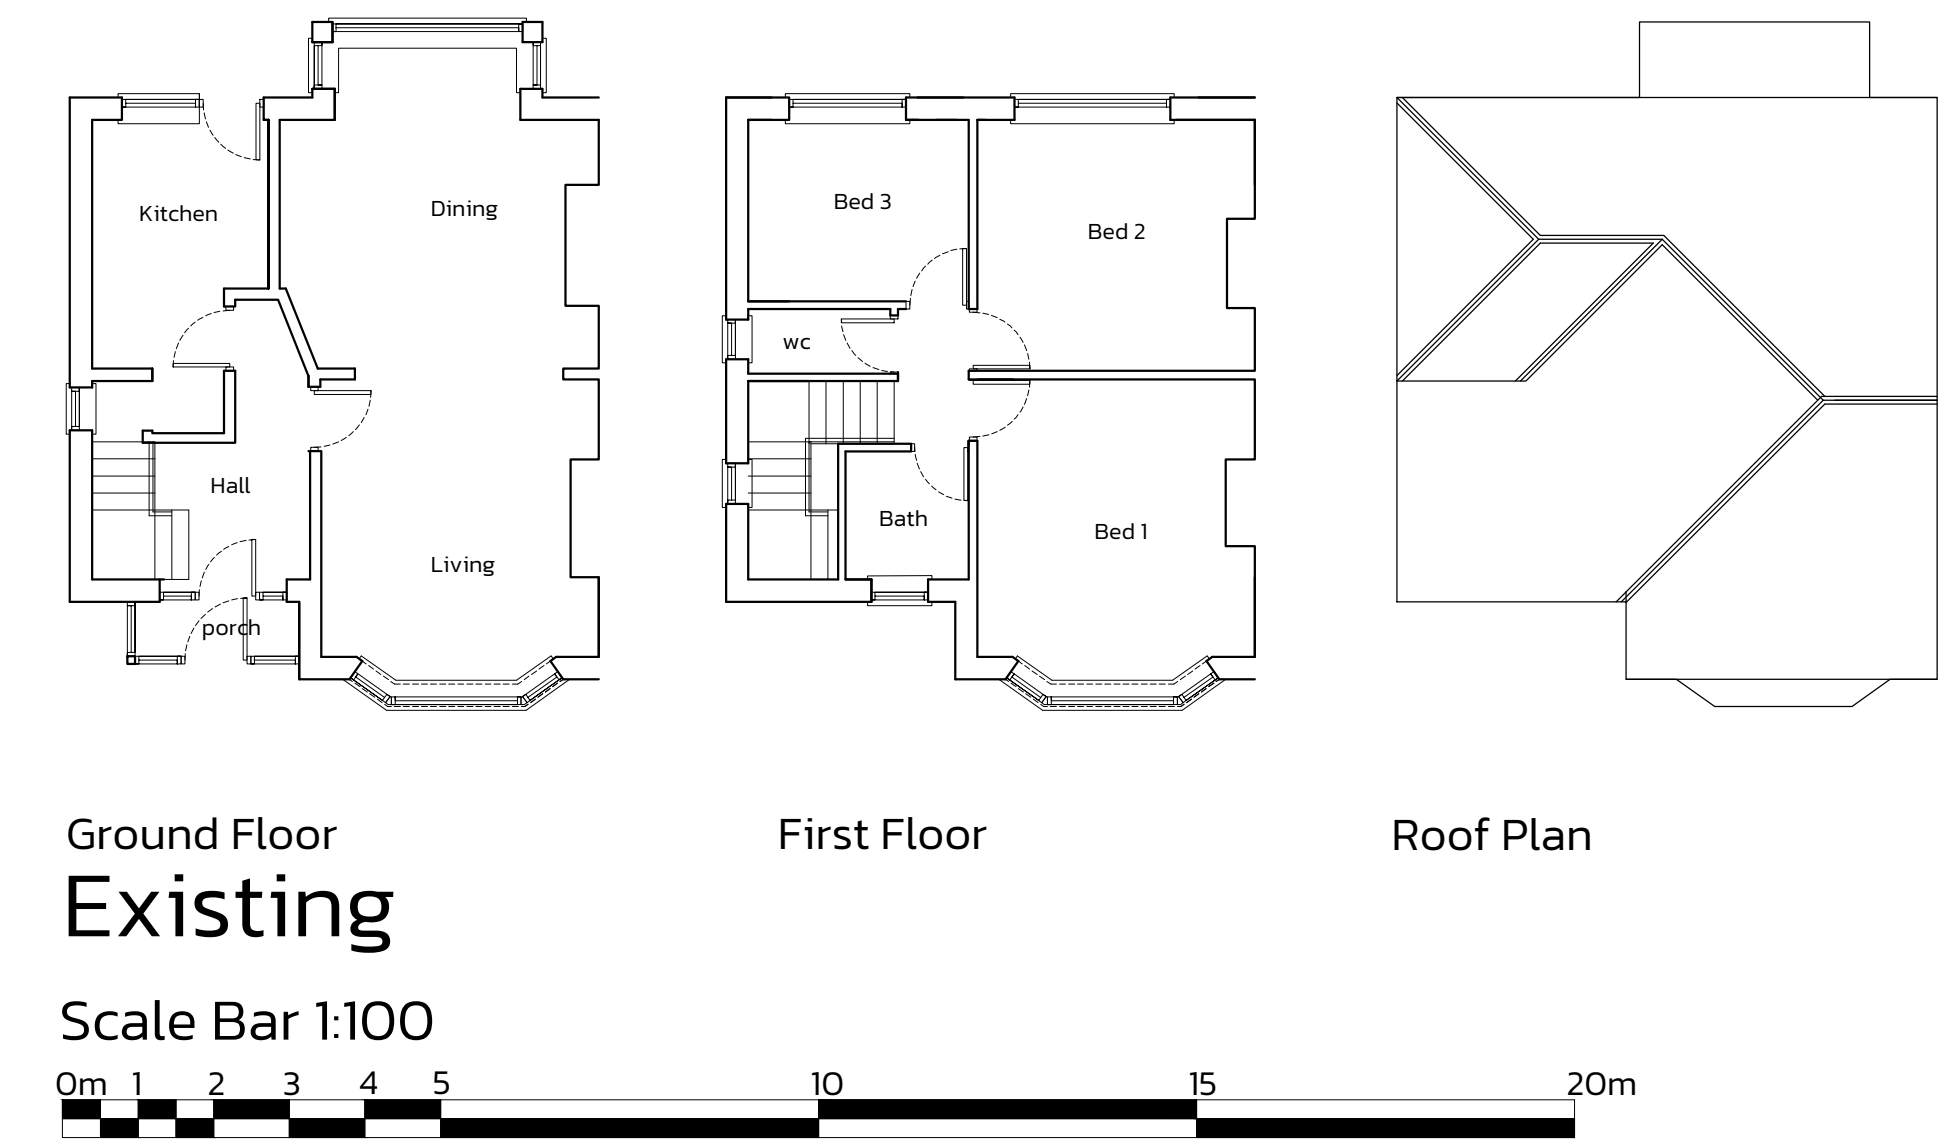
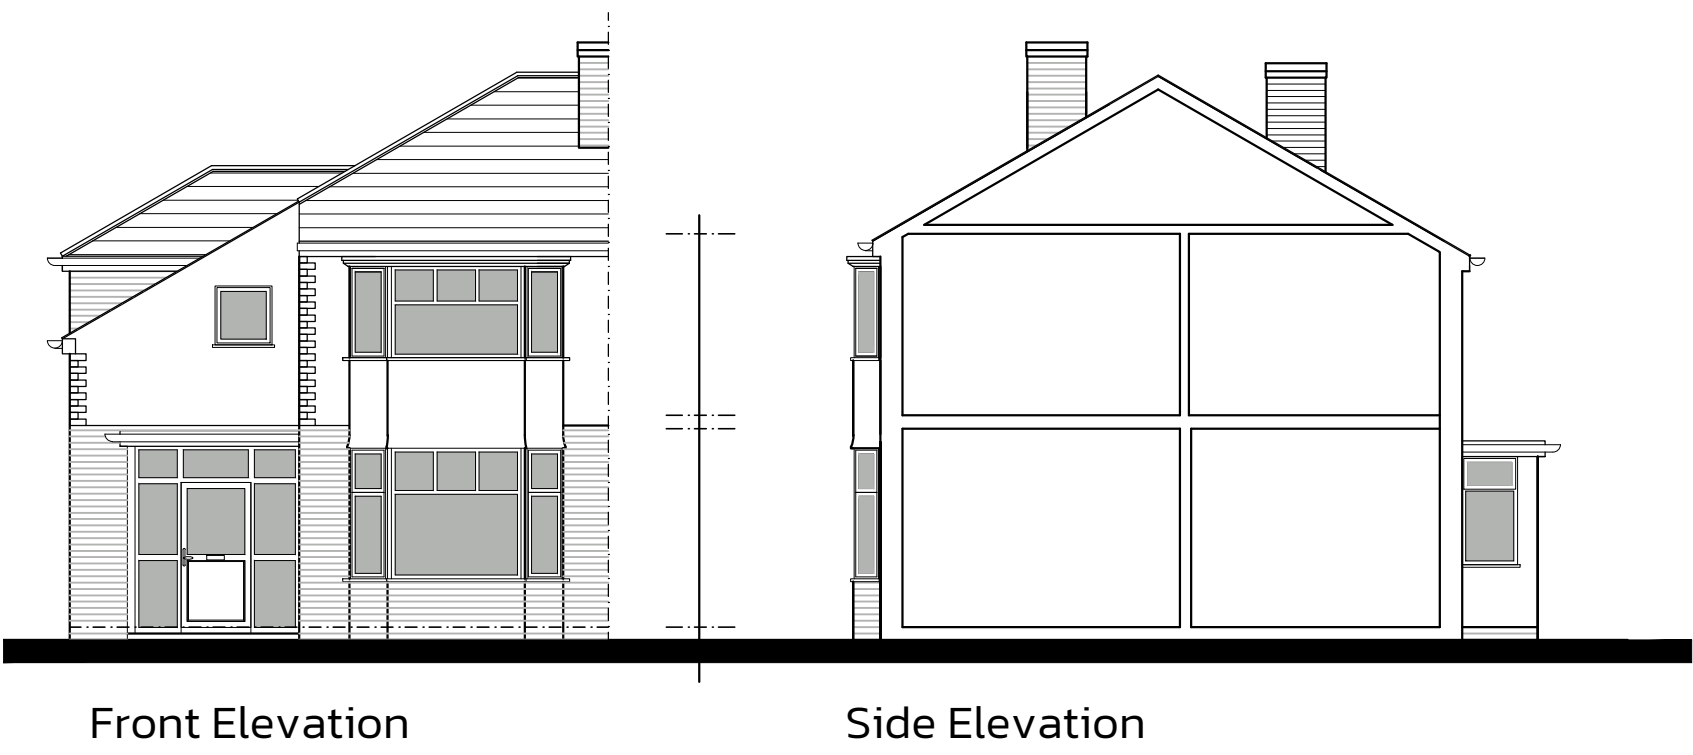
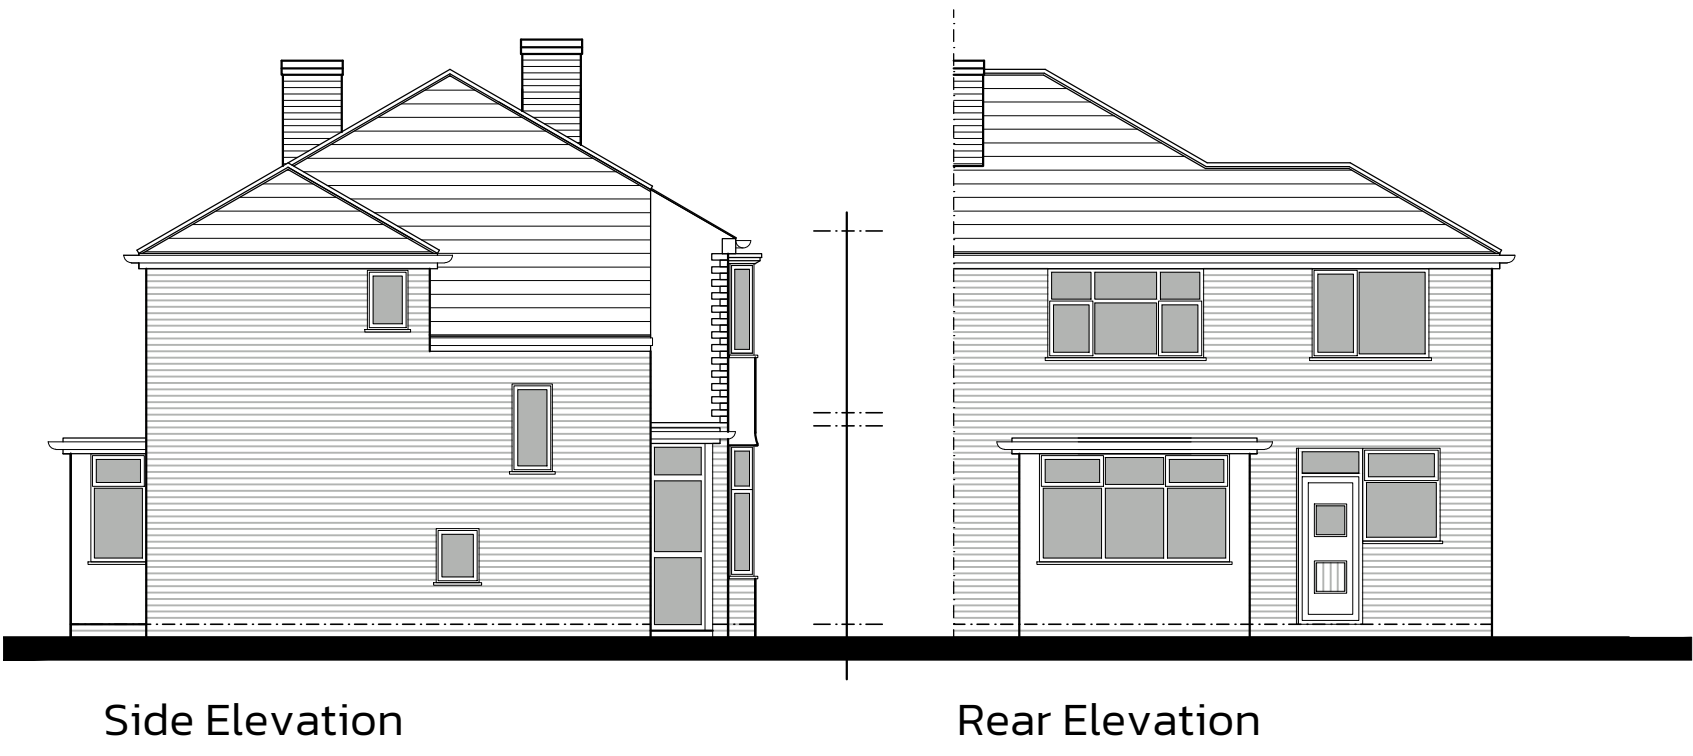


PLANNING DRAWINGS
All dimensions are to be checked by client. Any discrepancies are to be reported to the Architect. This drawing to be Read in Conjunction with all associated Architects or Consultants Details & Specifications. This drawing is for illustrative purposes only and does not form part of any contract.

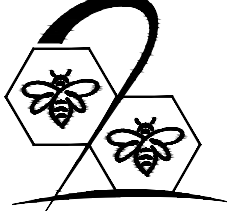

Date.	Revision.	By:	No.
 B2ARCHITECTURE B2 Architecture Limited 25 Beech Road, Ratcliffe, Altrincham, Cheshire, WA15 9JX Tel No. 0161 928 0051 Email: enquiries@b2architecture.co.uk			
Proposed development at:	44 Kingsfield Drive, Didsbury, Manchester		
Client:	Mr E O' Malley		
Drawing title:	Existing & Proposed Plans & Elevations		
Status.	Planning	Date.	AUG 2023
Scale.	1:100 @ A1	Drawn.	PGJA
Checked.	B2 Architecture		
Job No.	23-64	Drawing No.	01
Revision.			

© THIS DRAWING AND THE BUILDING WORKS DEPICTED THEREIN ARE THE COPYRIGHT OF B2 ARCHITECTURE LIMITED AND MAY NOT BE USED, COPIED OR AMENDED EXCEPT BY WRITTEN PERMISSION.