

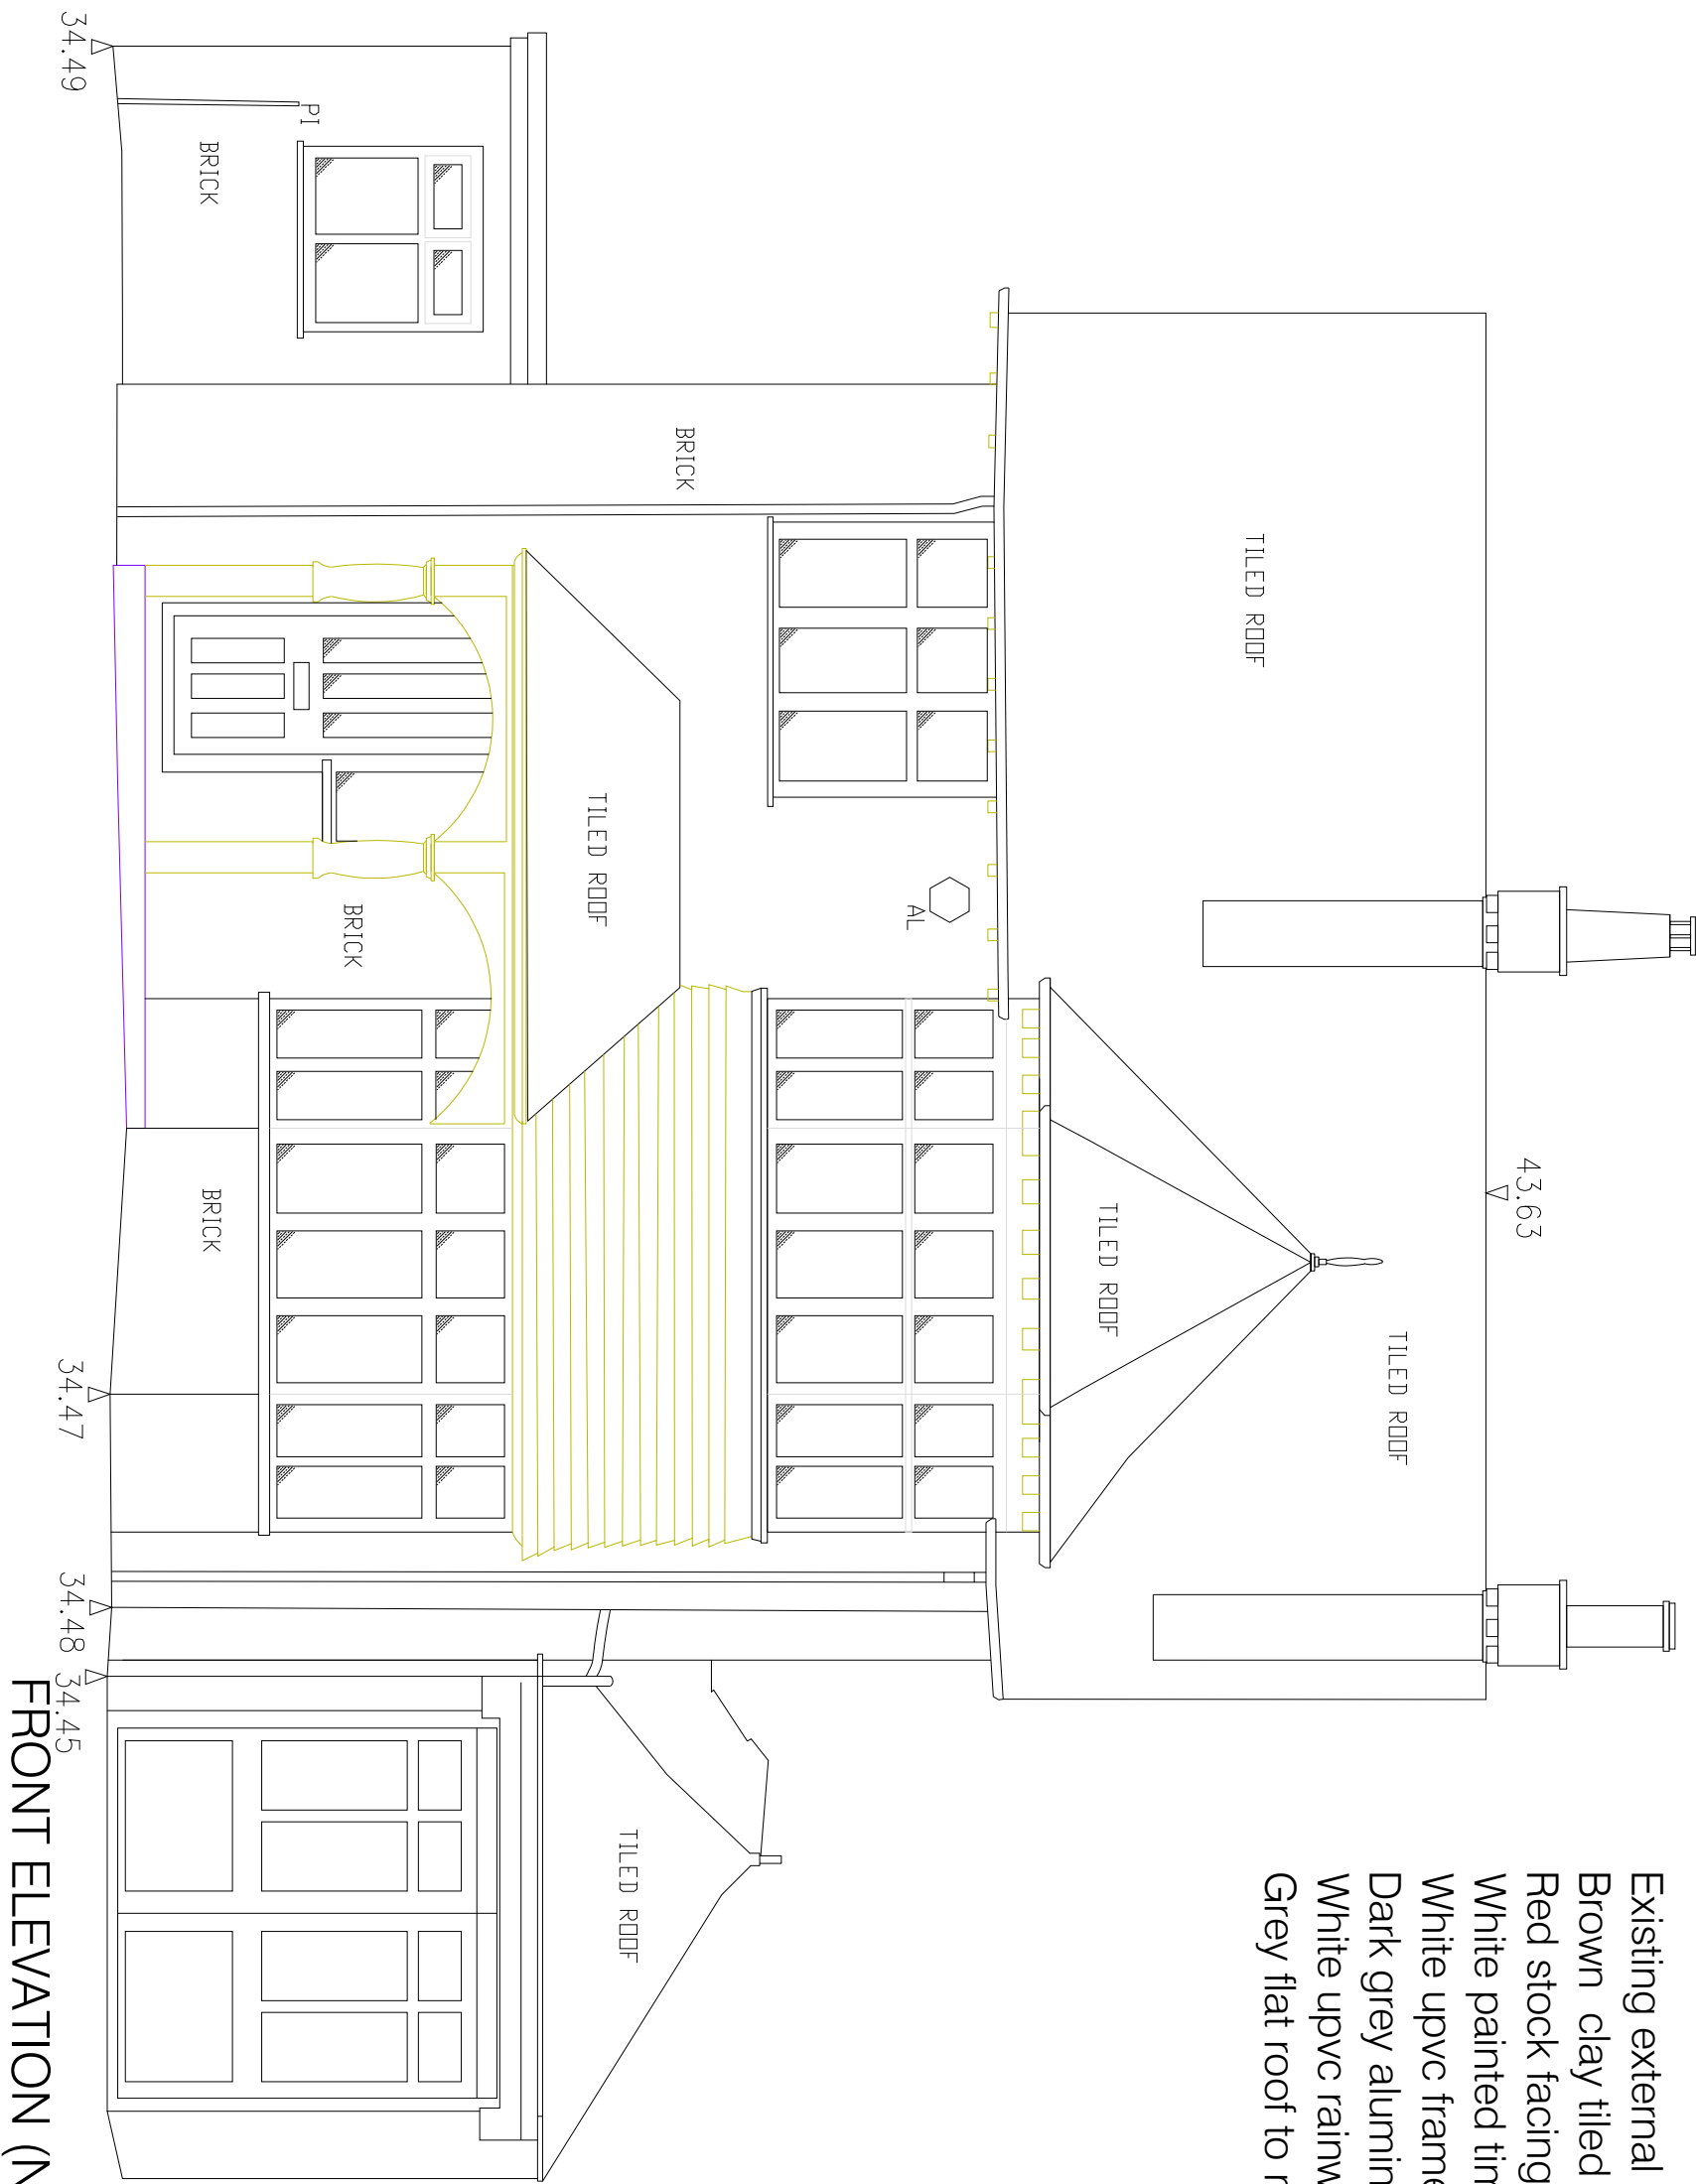



Existing external finishes:
Brown clay tiled roof.
Red stock facing brick to all elevations.
White painted timber framed windows to the front and first floor side elevations
White upvc framed windows to the ground floor side and rear upper walls
Dark grey aluminium framed windows to ground floor rear extension
White upvc rainwater goods, white painted timber fascias, bargeboards and soffits
Grey flat roof to rear and side single storey extensions

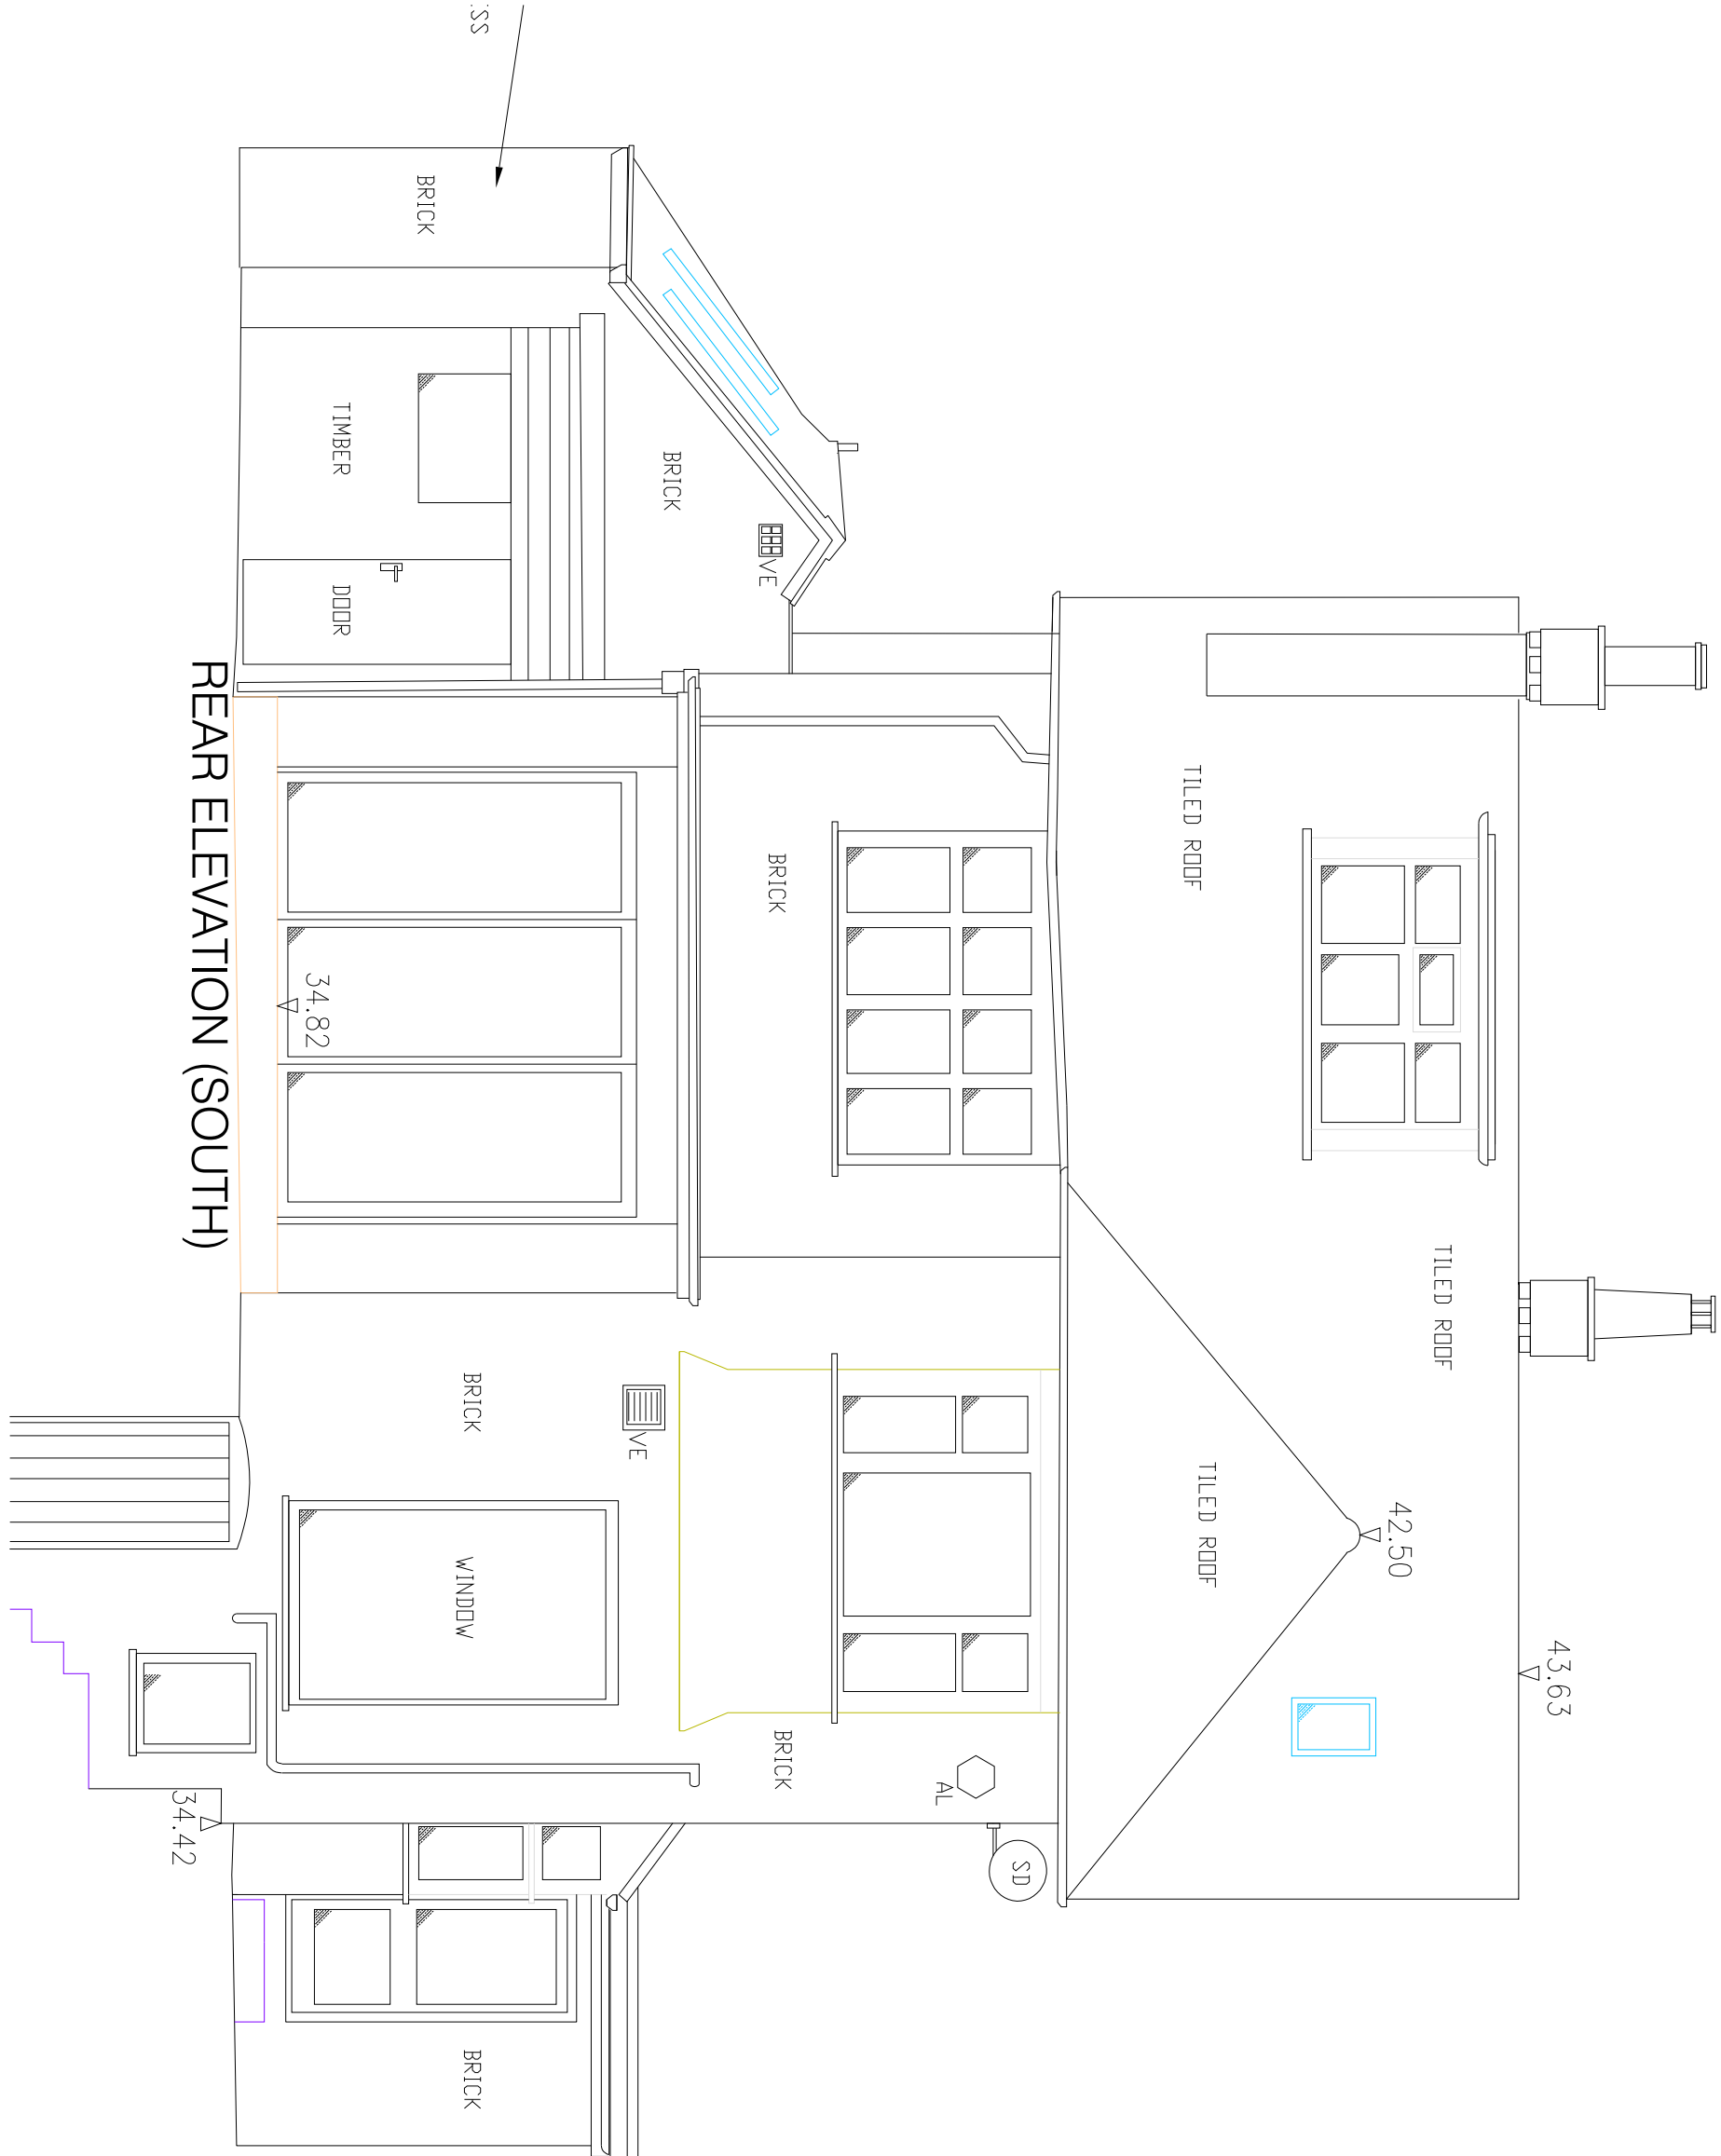

EASTERN SIDE ELEVATION

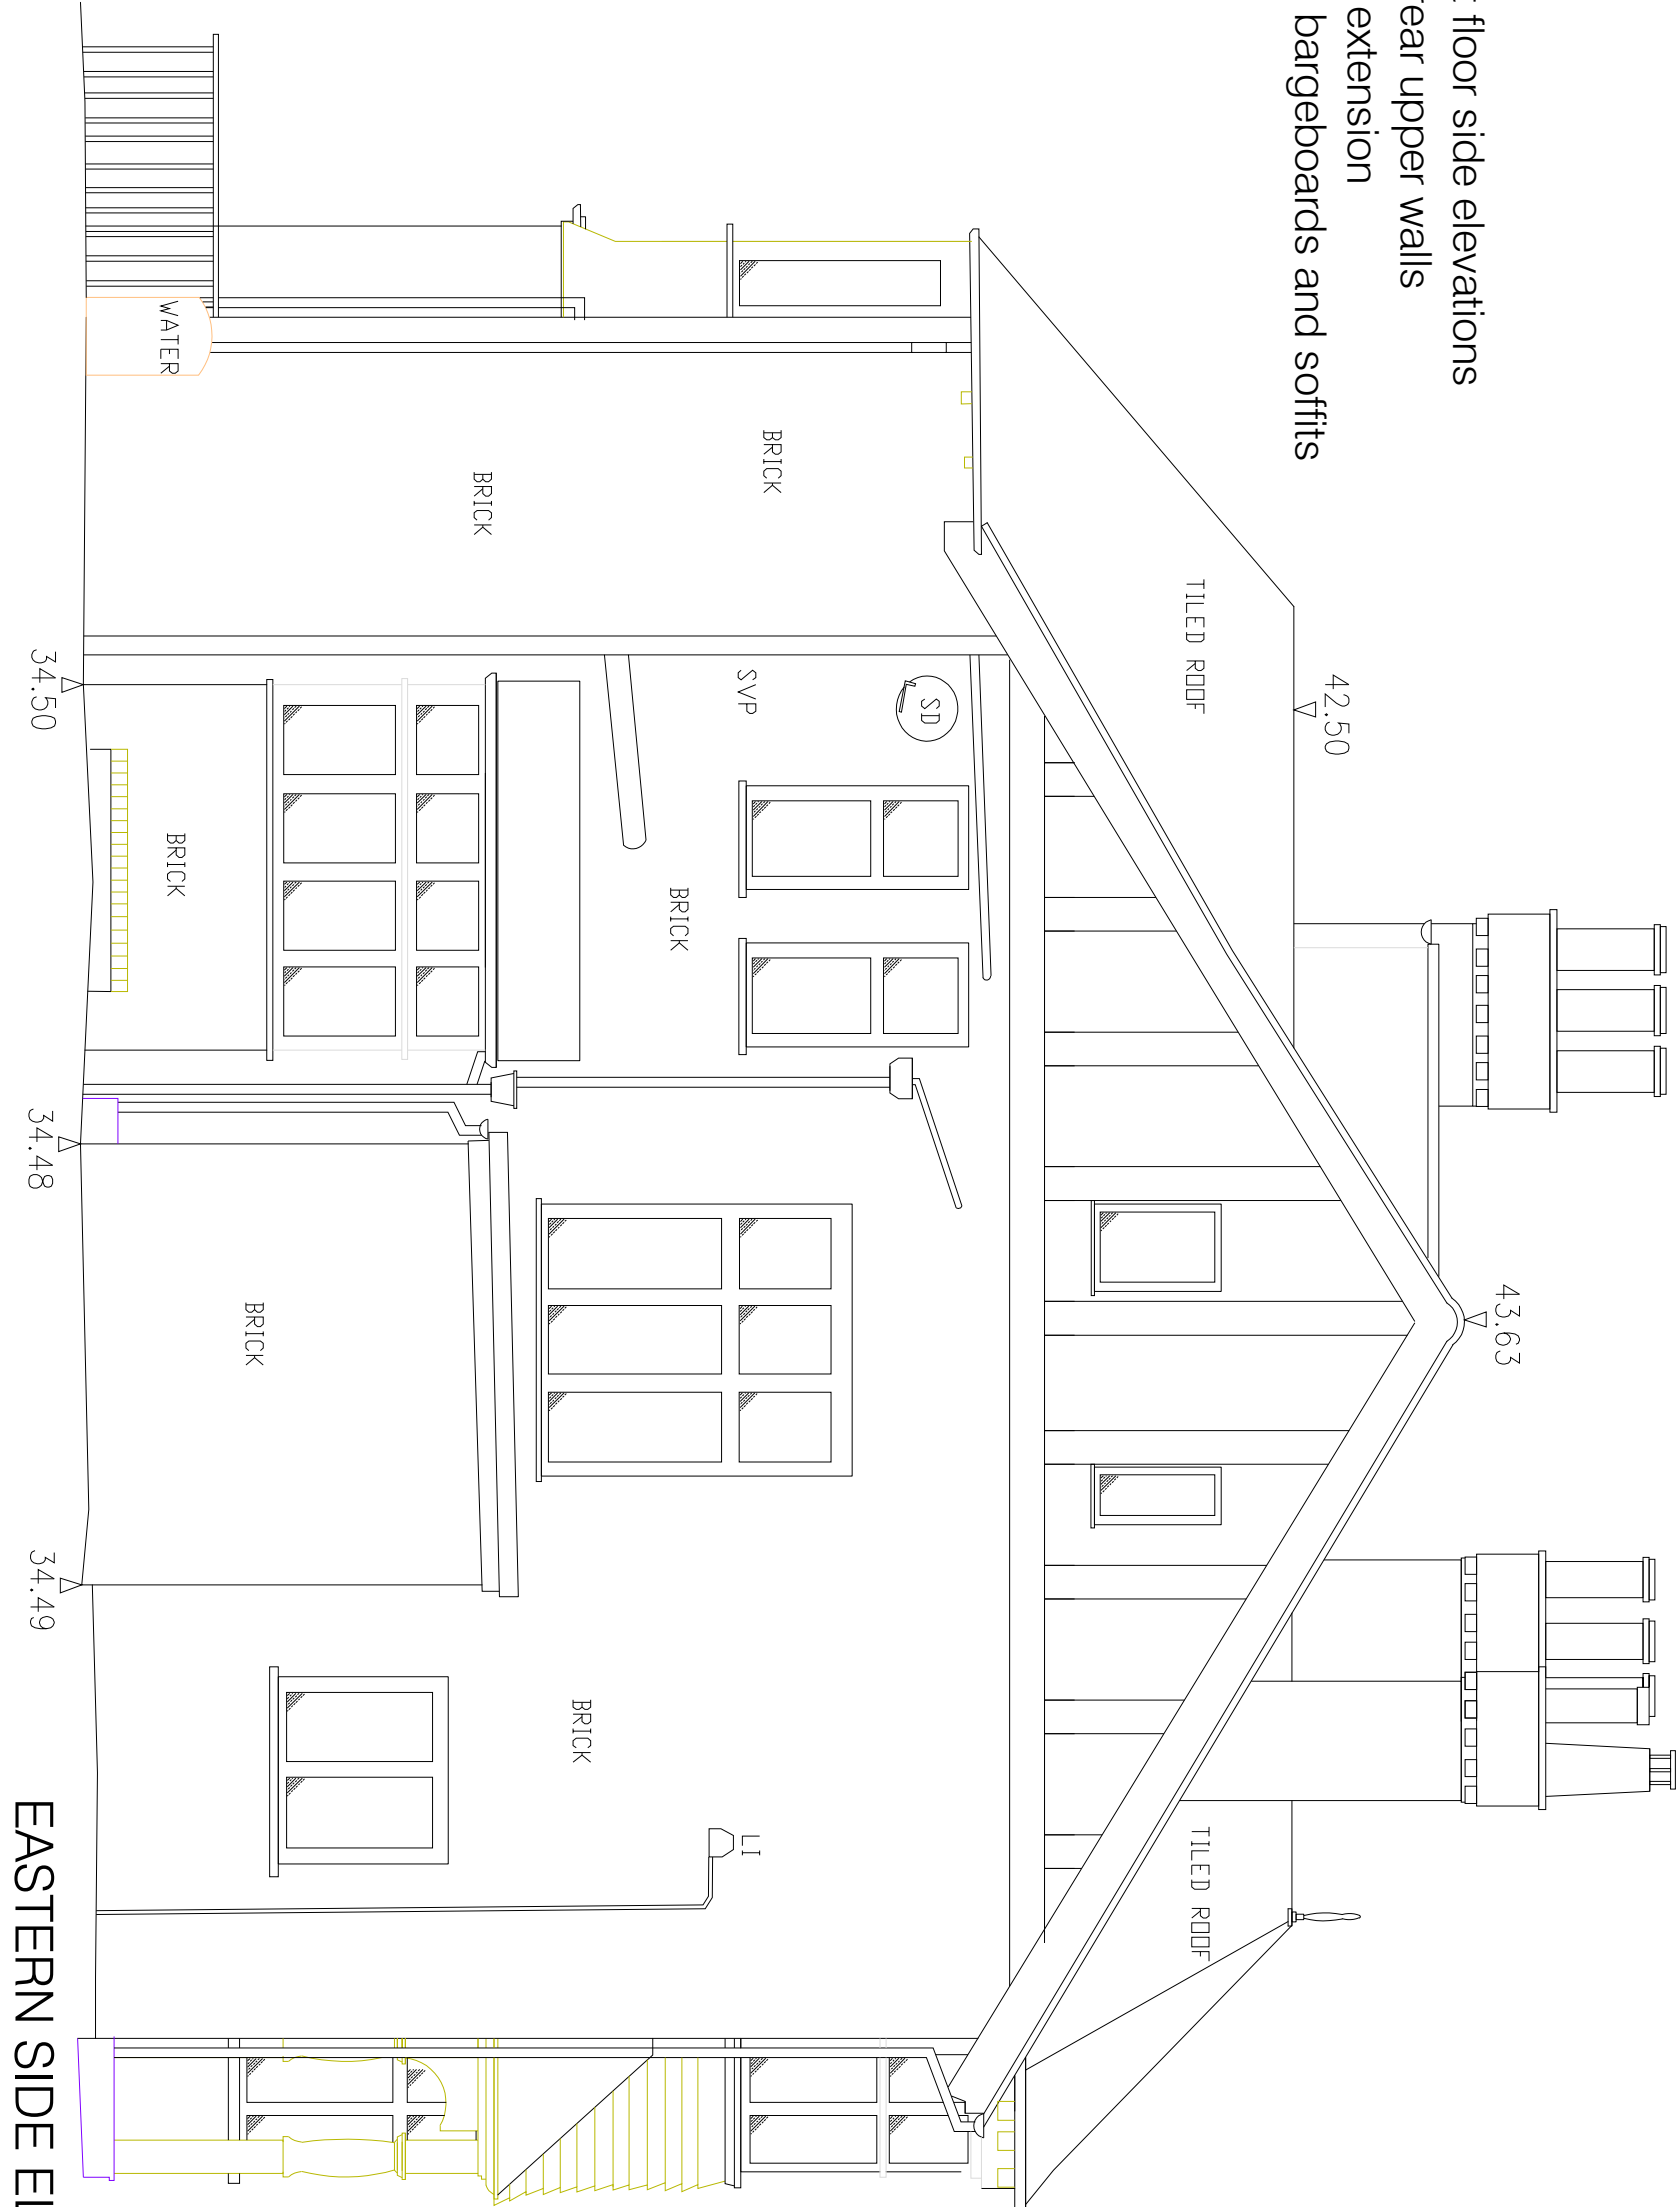

WESTERN SIDE ELEVATION

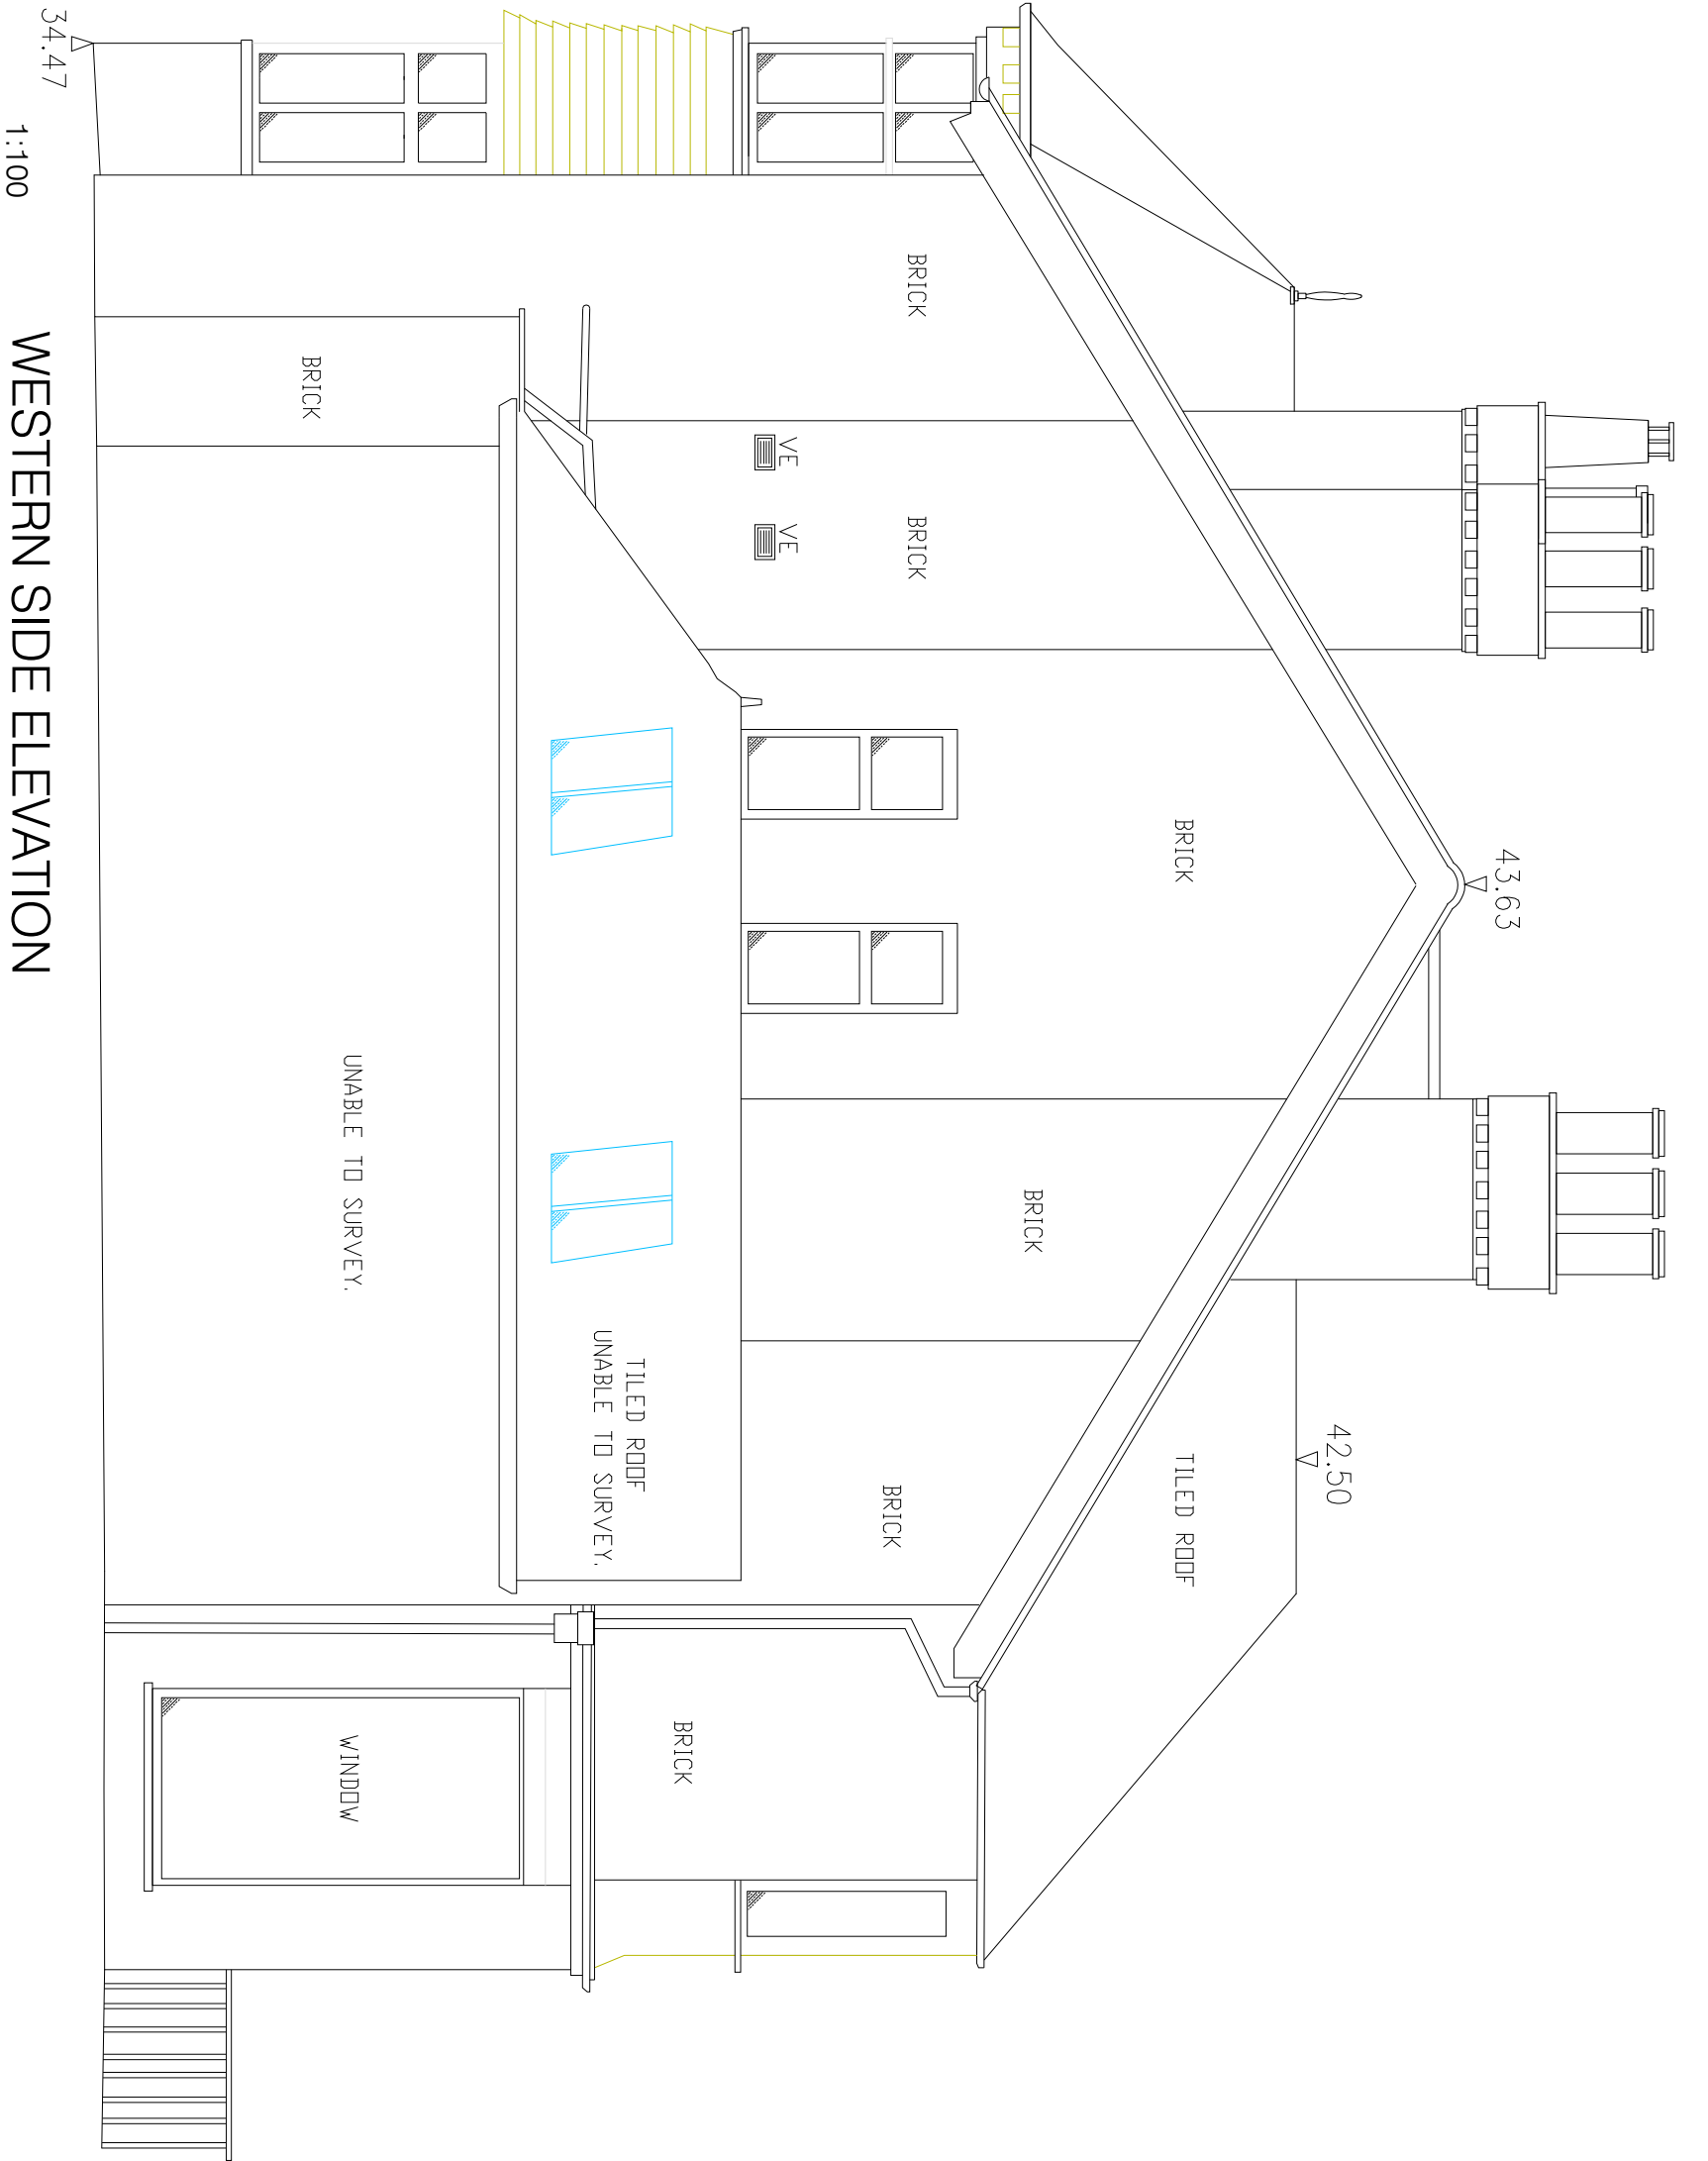

Revision	Date	Revision note	Notes
Simon R Miles Chartered Architect Disbury Manchester T: 07778 137830 E: srmlsarchitect@gmail.com Do not scale. Contractors must check all dimensions on site before preparing production drawings or commencing any work. This drawing and its design is the copyright of SR Miles Ltd and may not be reproduced in any form whatsoever without their prior express written consent.			

Project : 322 Lapwing Lane Disbury	Scale : 1:50@A1, 100@A3
Title : Elevations as existing	Date : 13.03.2023
Drawing number : 22 349 PL101	CAD Ref : PL100
Client : Mr C Ward Ms M Farrell	Drawn by : SRM

SRM

Simon R Miles
Chartered Architect