



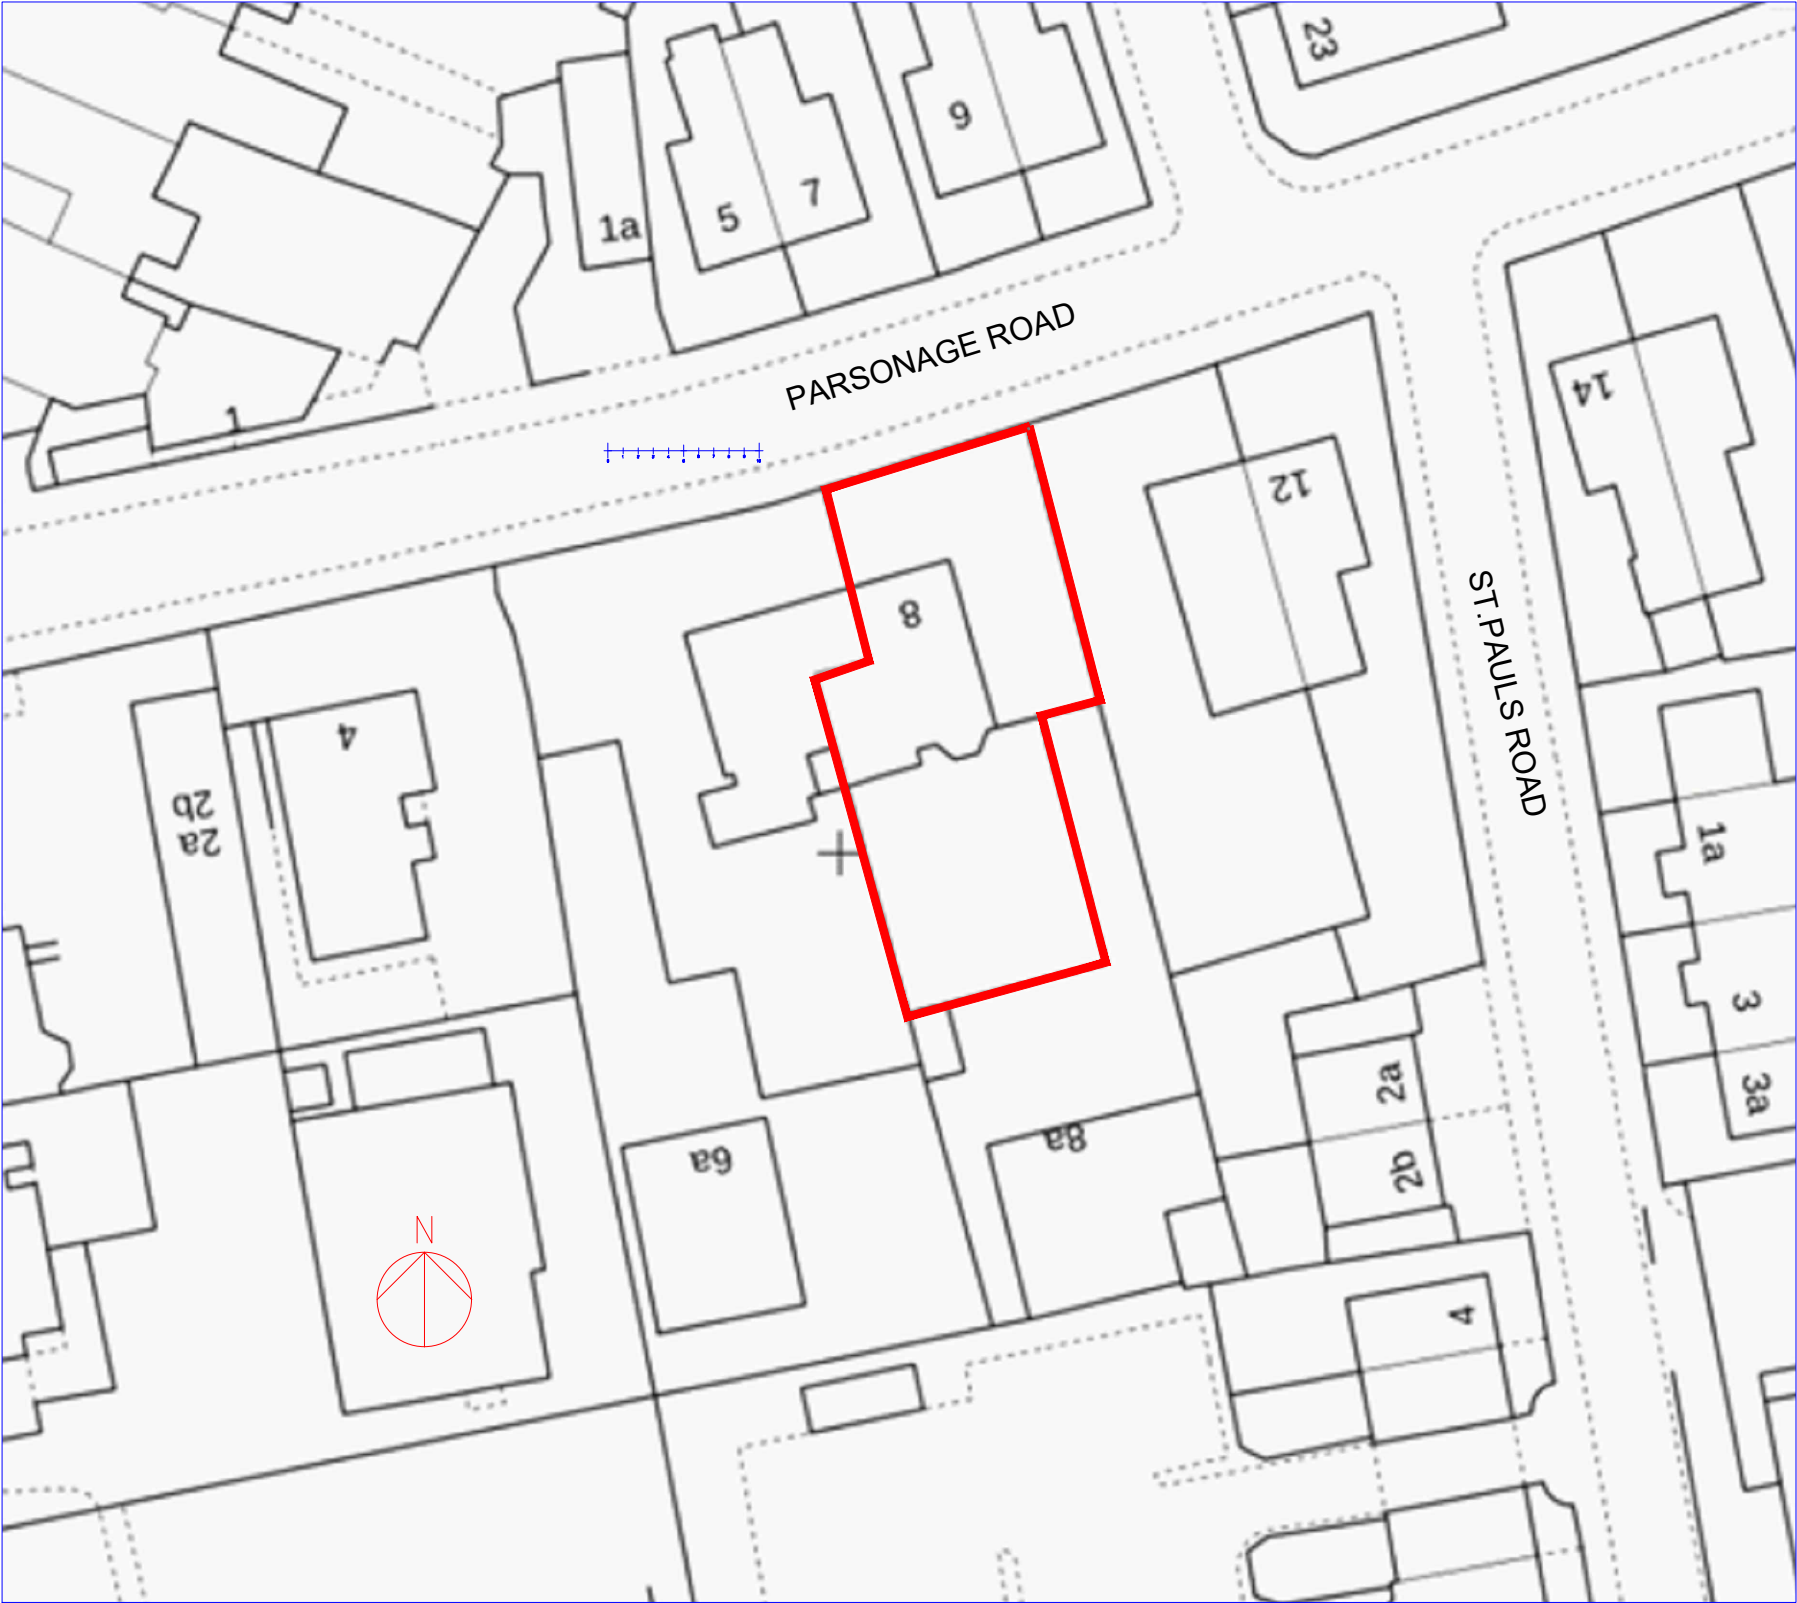

OS Map
Scale 1:500

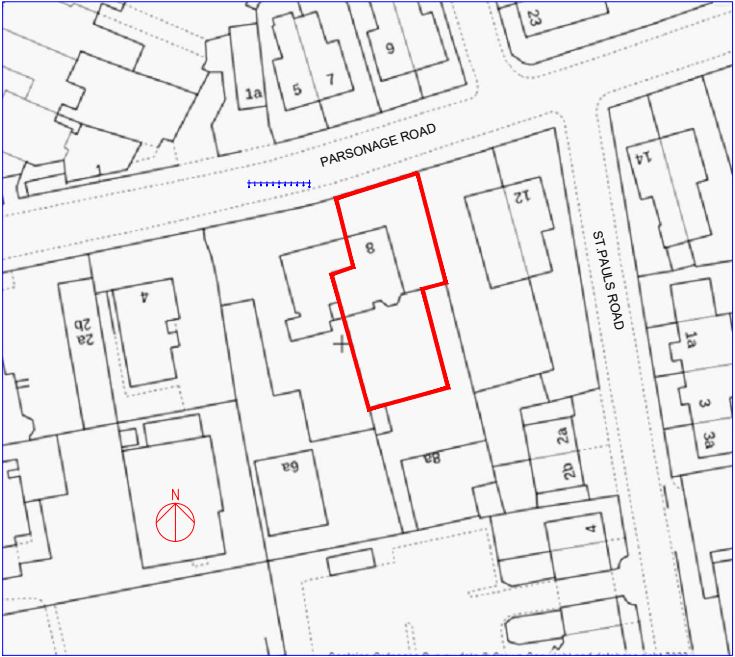

OS Map
Scale 1:1250

Rev	Date	Description
Issued For : INFORMATION PURPOSES ONLY		
Client		
Mr. Richard Hodgkinson		
Project		
8 PARSONAGE ROAD, WITHINGTON, MCR M20 4PQ Proposed loft conversion.		
Scheme - Drawing Title		
OS Map		
09	Date	21.06.23
Drawing No.	Revision	Scale Various @A3
		
Plans To Build It Ltd Tel: 0161 728 5730 Mob: 07741175755 www.planstobuildit.com		