





Existing Building in Location

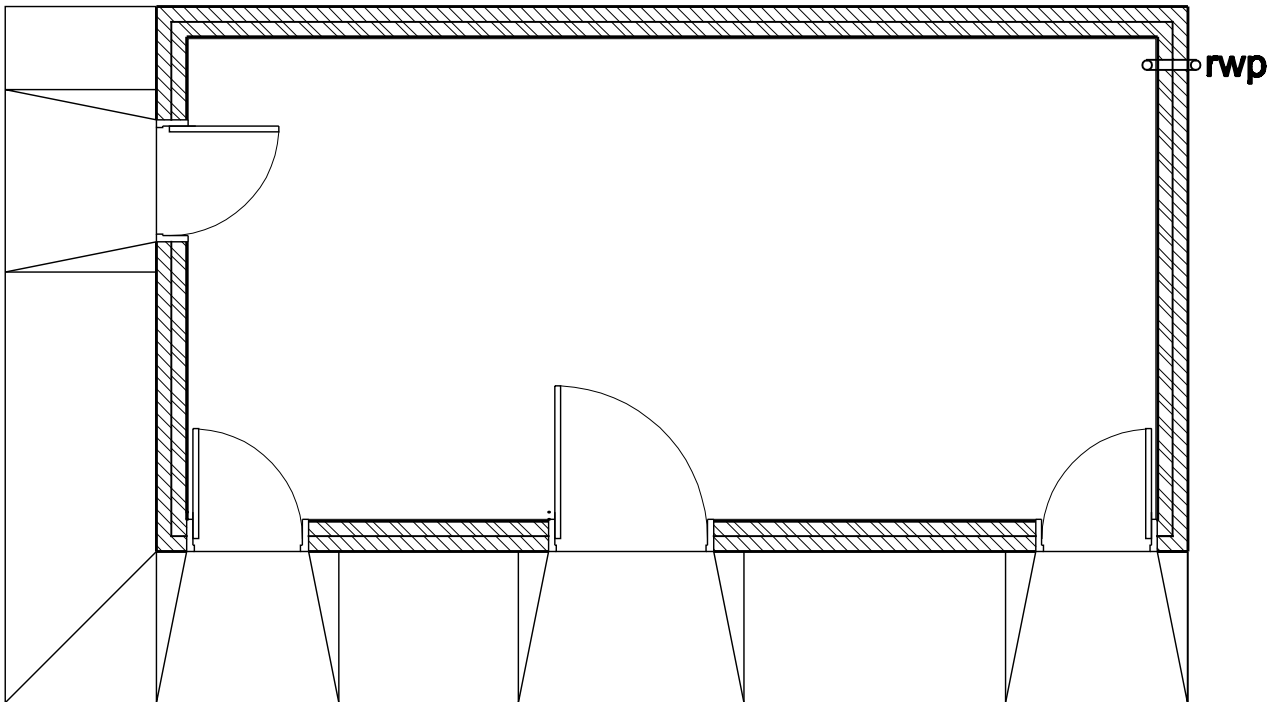


Existing Plan

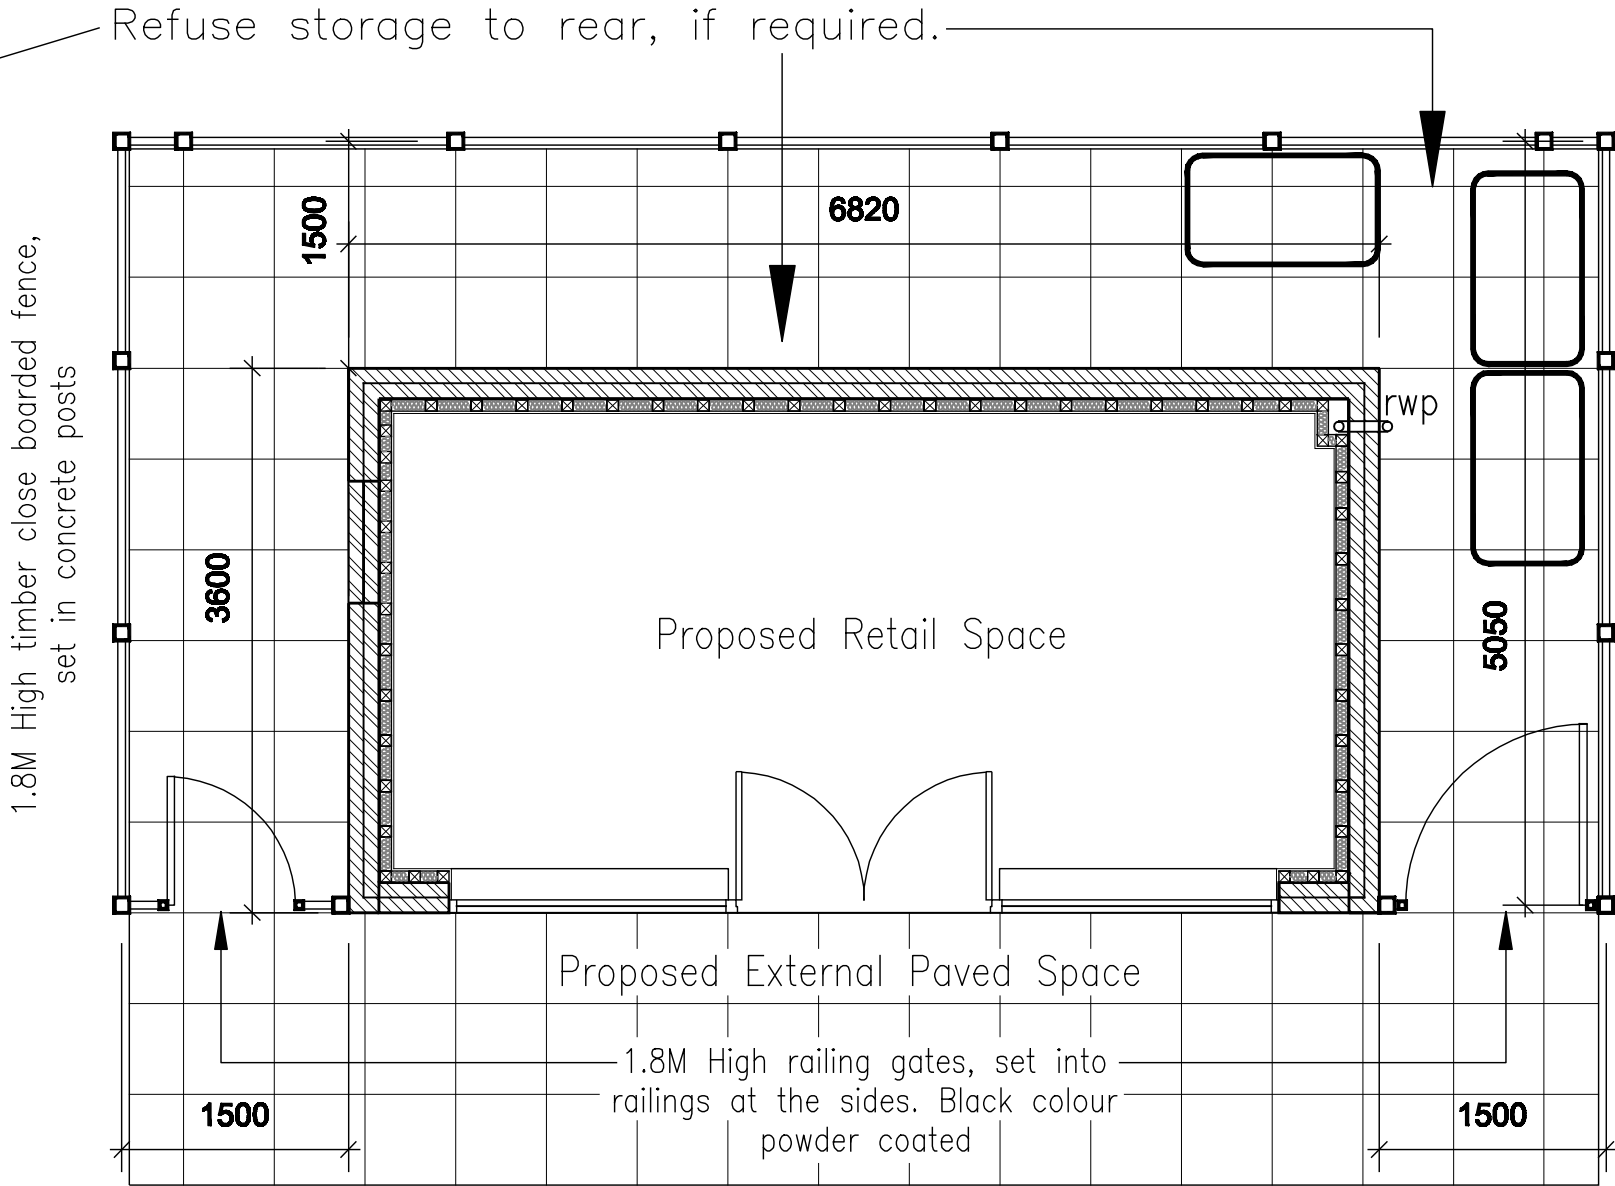

Proposed Plan

= 660L Refuse Bin

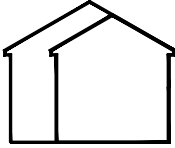Rev.	Description.	Date.	SCALE		DATE	
			1:50 @ A3		July 2023	
CLIENT			DRAWING No.		SHEET	REV.
Mr. A. Hasan			CVRF/07/23/02		2 of 5	
PROJECT			ESSELLE PLANNING			
Proposed Works at: Former public Convenience Hollyhedge Road, Wythenshawe M22 9UE						
DRAWING						
EXISTING & PROPOSED PLANS						