


Do not scale. Contractors must check all dimensions on site before preparing production drawings or commencing any work. This drawing and its design is the copyright of LMC Architecture Limited and may not be reproduced in any form whatsoever without their prior express written consent.

Revision	Date	Revision note	Drawn by	Purpose of issue
A	15.05.23	Dormer roof amended.	LM	Planning

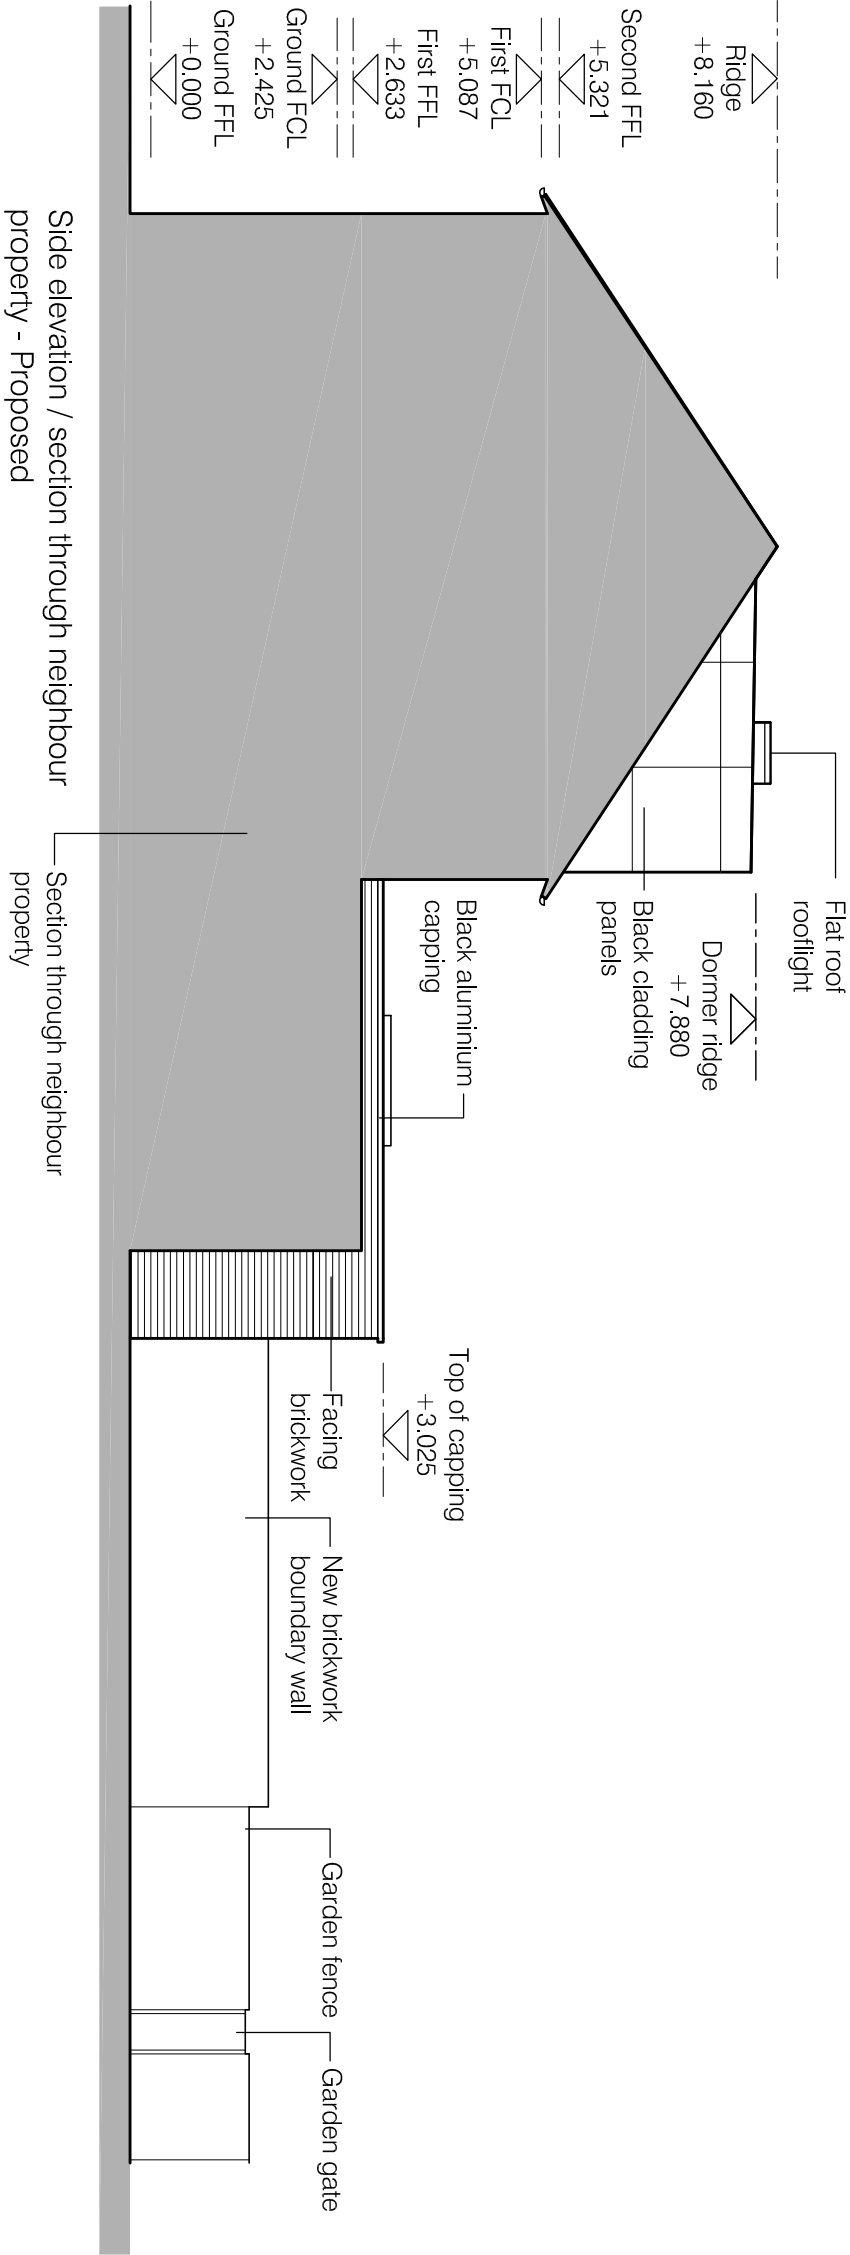

Project Extensions to 1 Tunstead Avenue West Didsbury	Drawing title Proposed section through neighbour property	Scale 1:100 @ A3	LMC Architecture Limited Architectural design services	
Client Mr T Sherrington	Drawing number 2245-PL04 A	Date 12.04.23	4 Doveedale Drive, Ightenhill, Burnley, Lancashire, BB12 8XD Web : www.lmcarchitecture.co.uk	