


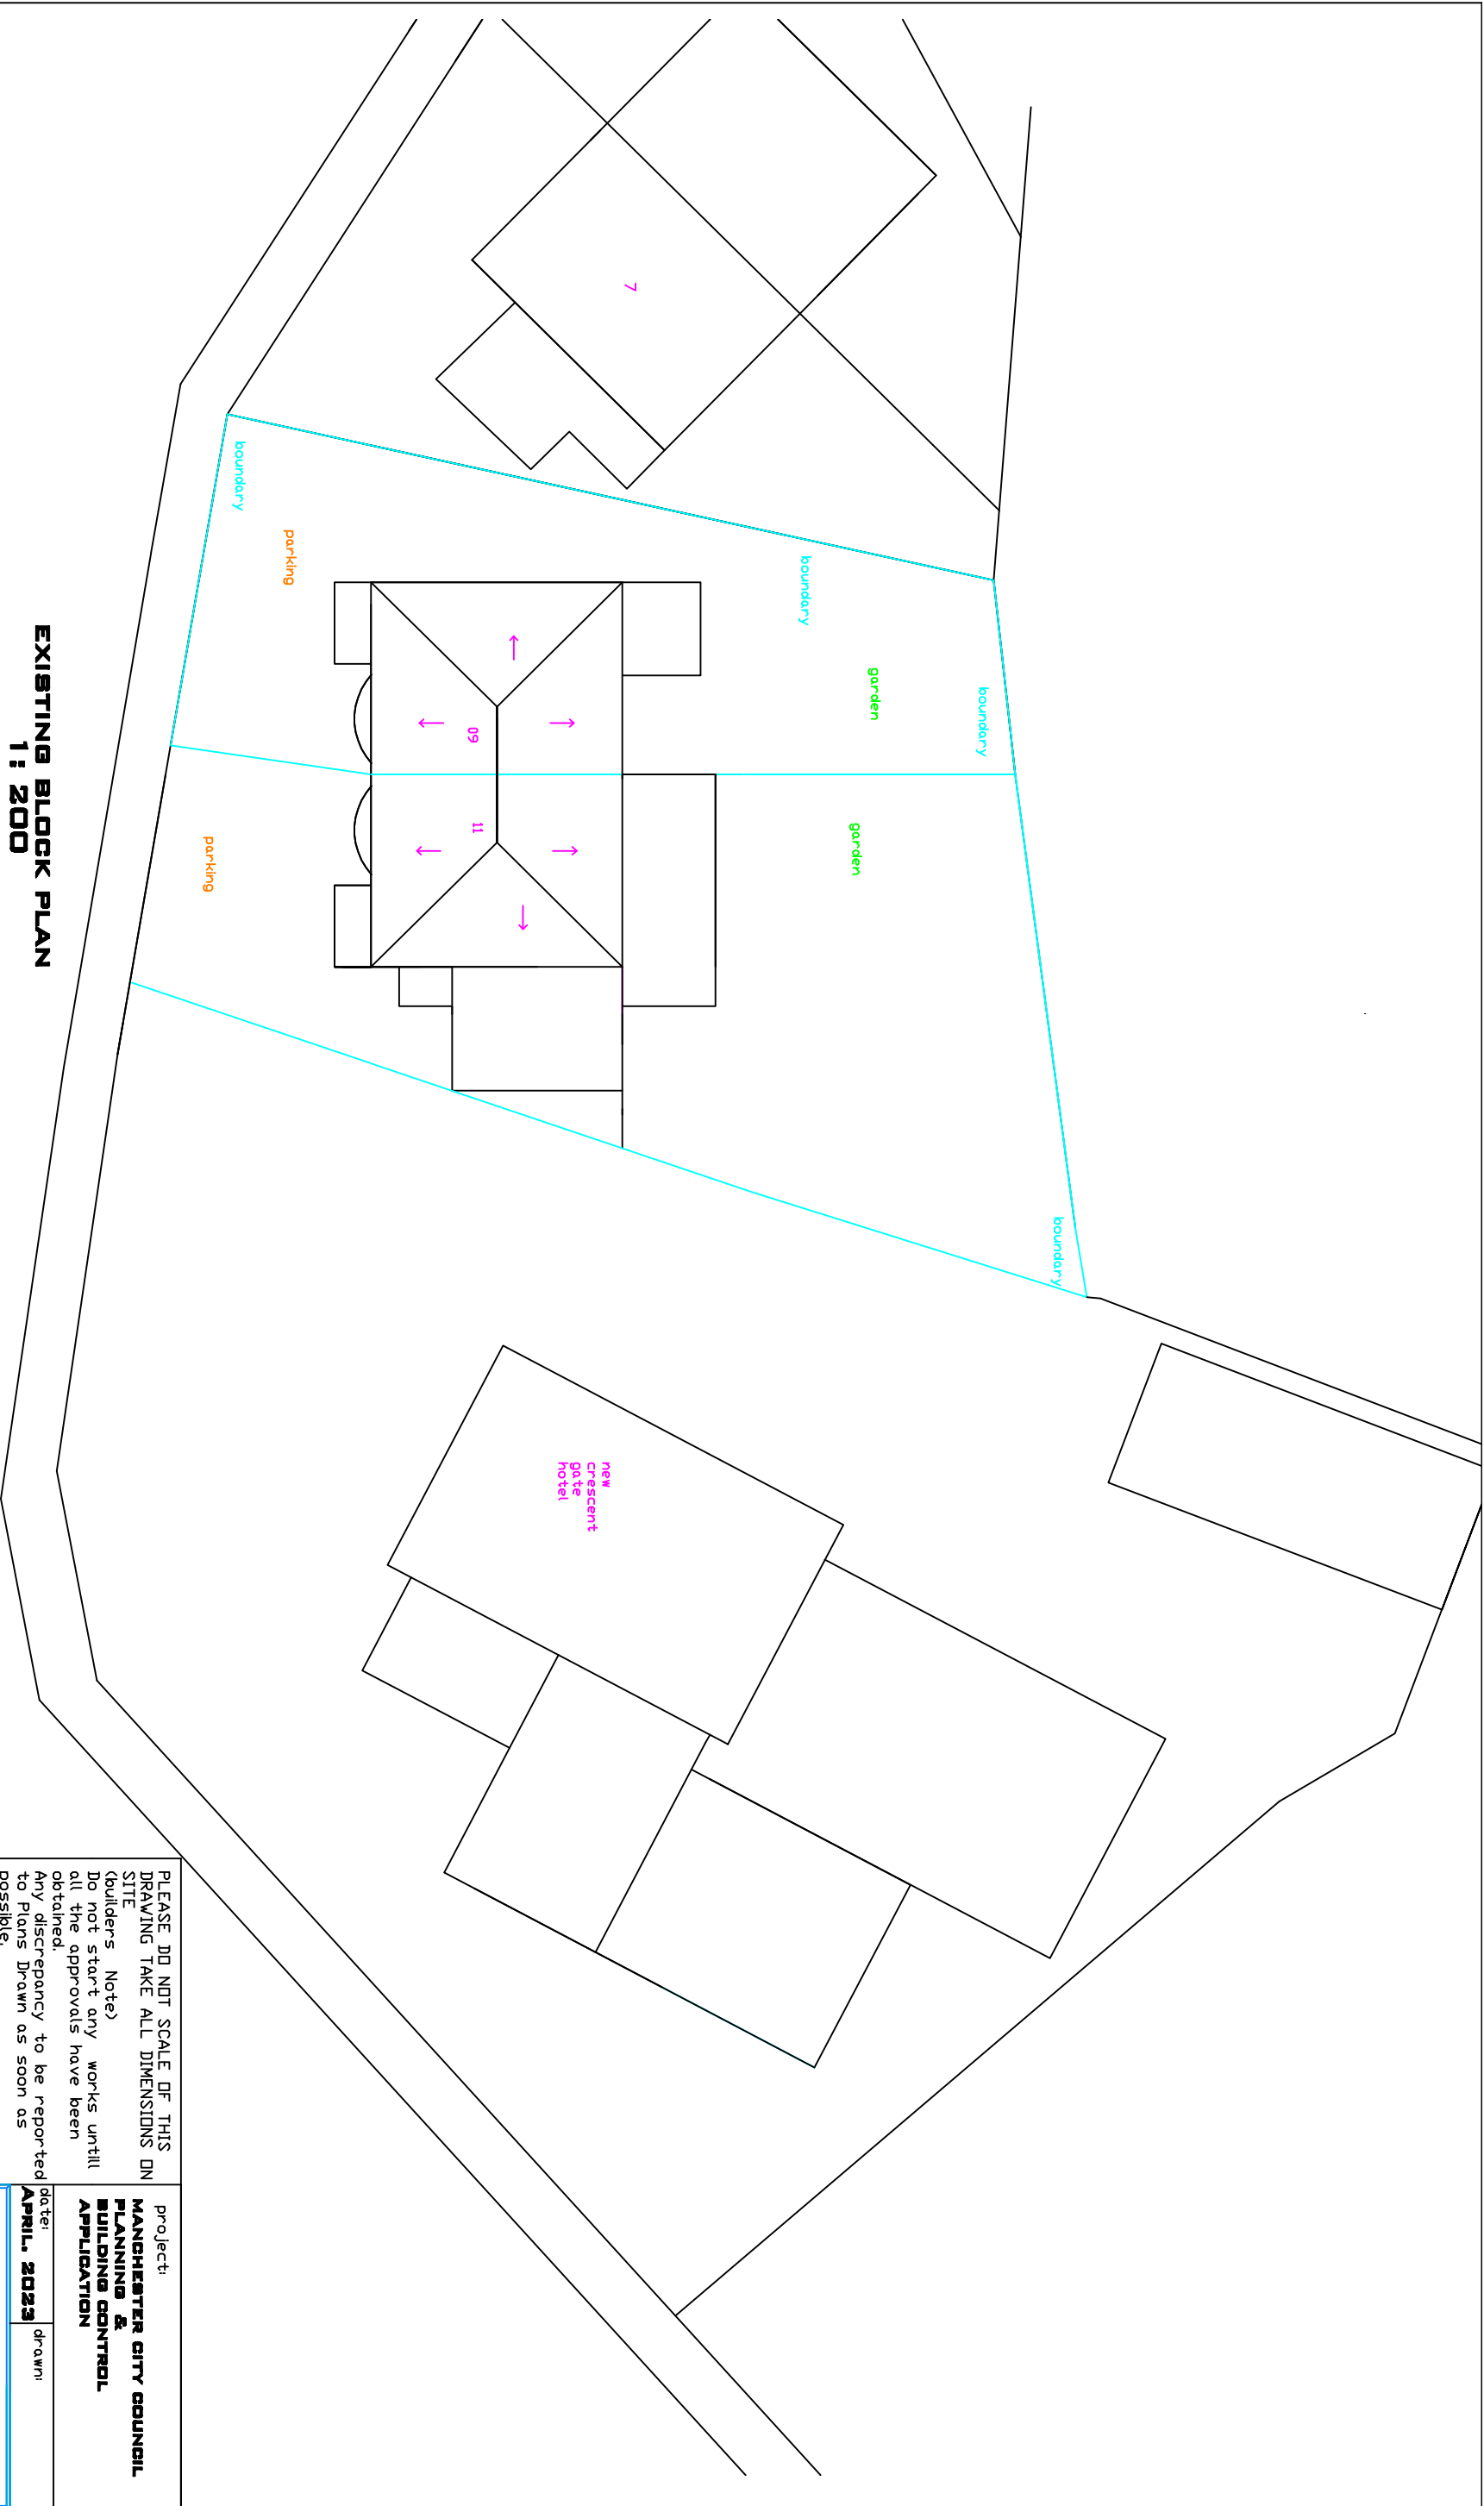

EXISTING BLOCK PLAN
1 : 200

PLEASE DO NOT SCALE OF THIS DRAWING TAKE ALL DIMENSIONS ON SITE (builders Note) Do not start any works until all the approvals have been obtained. Any discrepancy to be reported to Plans Drawn as soon as possible.			project: MANCHESTER CITY COUNCIL PLANNING & BUILDING CONTROL APPLICATION	
client: MOHAMED BARWAR 9 AND 11, PARK CRESCENT , VICTORIA PARK, MANCHESTER M14 5RE, TEL 077734514933			date: APRIL, 2023	drawn:
scheme PROPOSED SIDE AND REAR DOUBLE EXTENSIONS REAR DORMER LOFT CONVERSION RAISED GABLE INTERNAL ALTERATIONS DETACHED HOME OFFICE			PLANS DRAWN tel.no 07952934281 07856609593 email Ba.winterbottom @aol.com www.plansdrawn.org	
project no. PC09		drwg. no. 111	A3 paper	