




01 Section 1
1:500

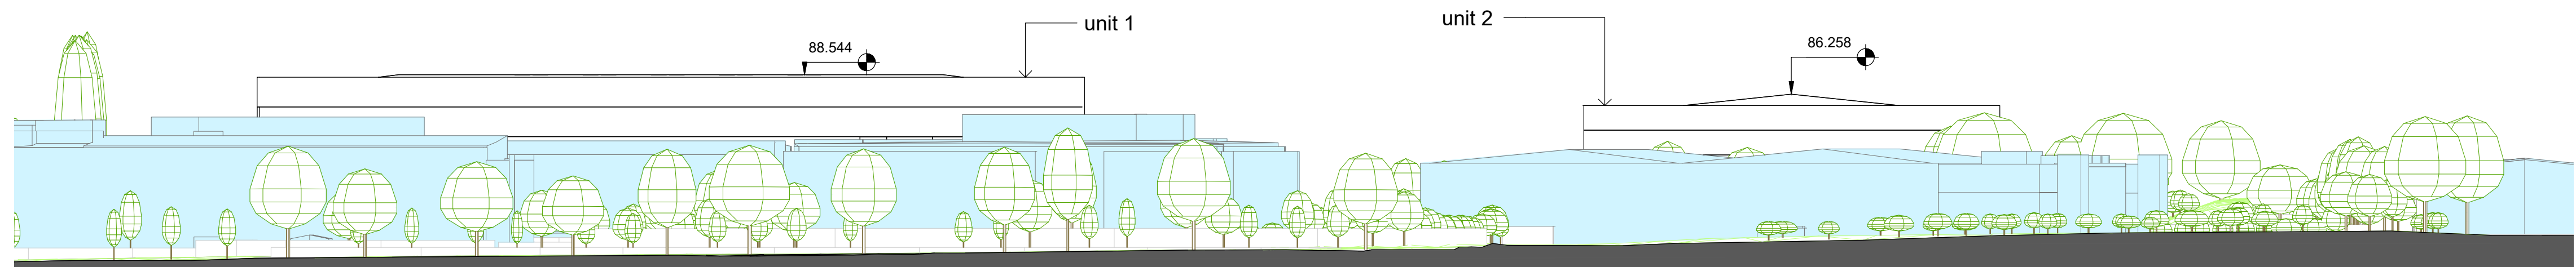

02 Section 2
1:500

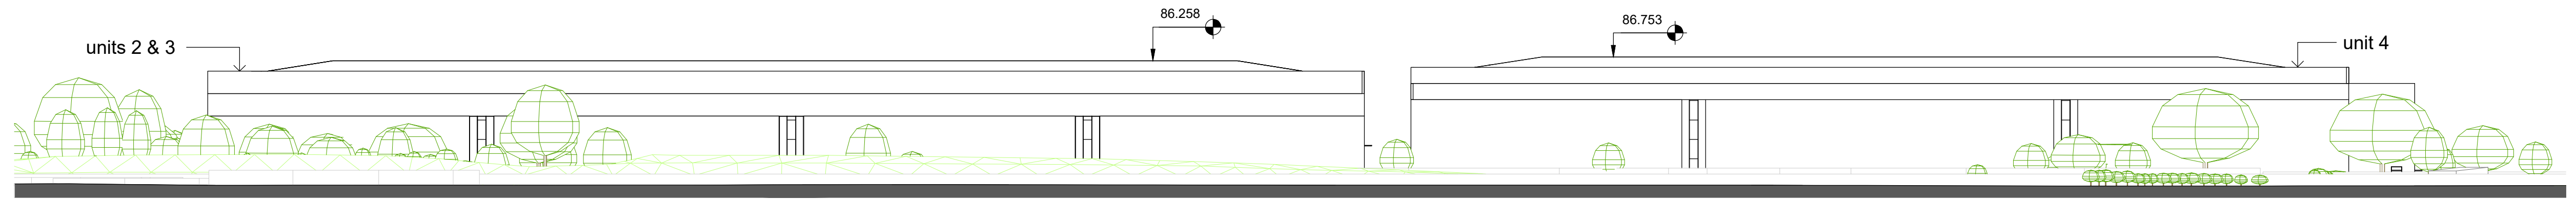



03 Section 3
1:500

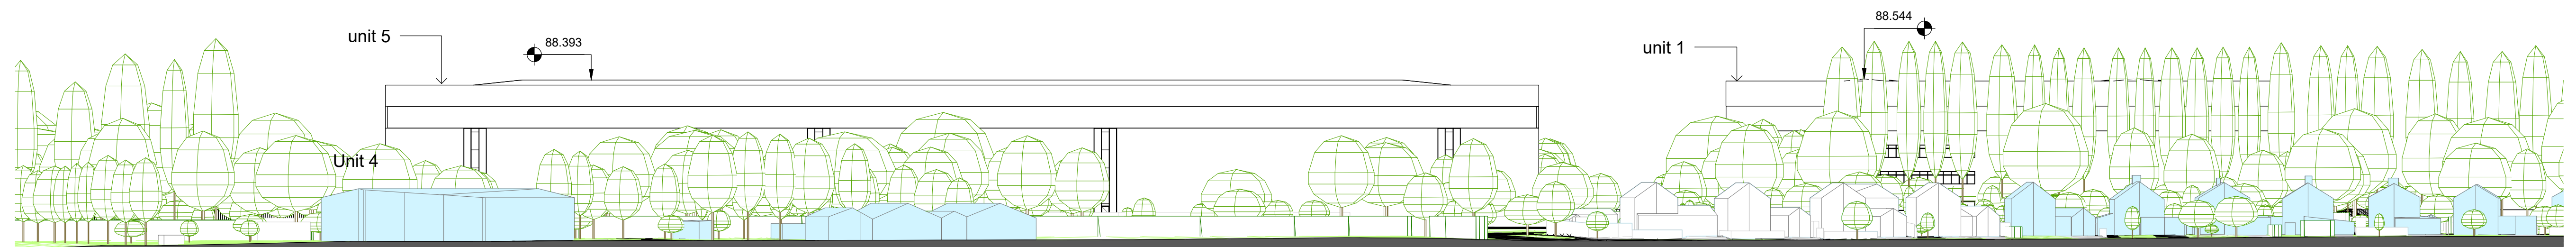

04 Section 4
1:500


0 5 10 15 20 25

Rev:	Notes:	Date:	Dwn:	Iss:
-	First issued	08.08.22	PL	HA
A	AOD levels updated	27.10.22	PL	HA
B	Issued as Design Freeze	07.12.22	PL	HA
C	Unit 5 footprint adjusted to TPO	16.05.23	PL	HA

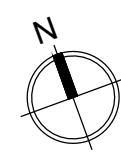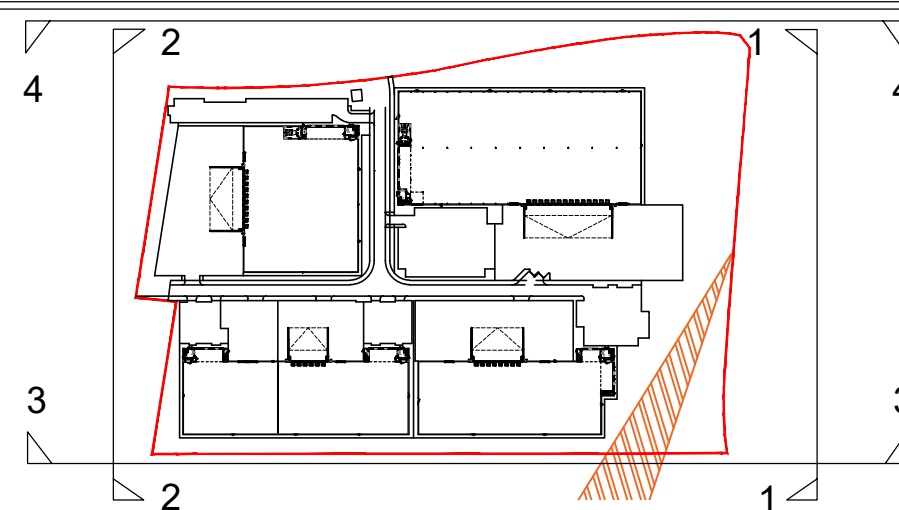

05 Location Plan of Site Sections
N.T.S.

hale
ARCHITECTURE | DESIGN MANAGEMENT
22c Leathermarket Street, London, SE1 3HP

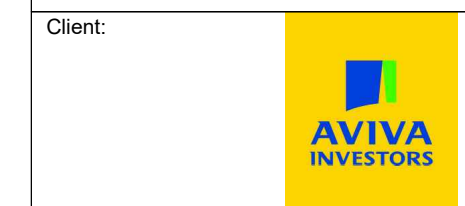

Issue Purpose:

Project:
Atlas Business Park
Wythenshawe, Manchester

Drawing Title:
Proposed Site Elevations
(with AOD Ridge Heights)

Project No:
20071

Scale @ A1
1:500

Drawing No:
20071-PL 320

Revision:
C