
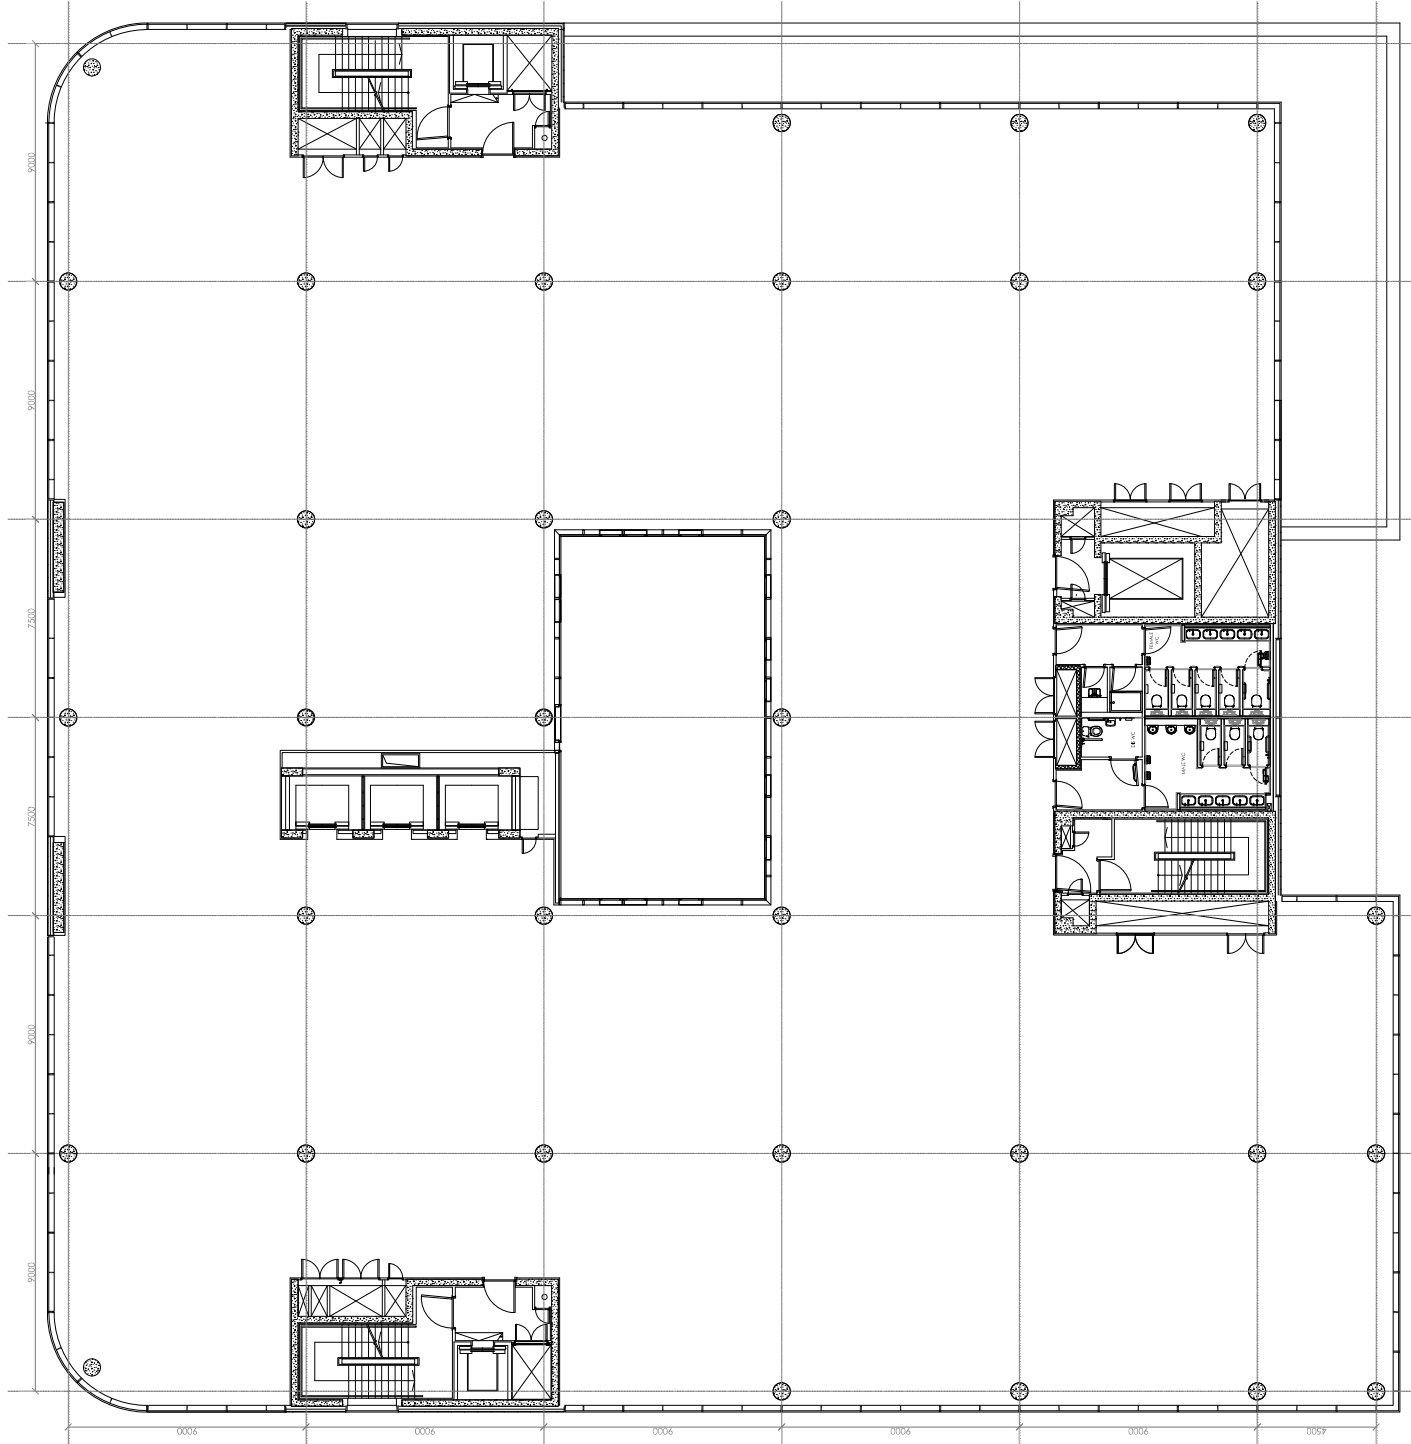


2 HARDMAN STREET 6th FLOOR - PROPOSED

This drawing is the property of bluesky Design and should not be reproduced without permission. All dimensions must be checked on site before commencing work. This drawing was produced using AutoCAD 2017.

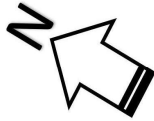

Rev	Date	Description	Initials
-----	------	-------------	----------

Client:	HANSA INVEST
Project:	CAT A REFURBISHMENT
Address:	2 HARDMAN STREET MANCHESTER
Drawing title:	6th FLOOR - PROPOSED
Date:	09/04/2021
Project Number:	1198
Scale:	1:100@A1
Drawn by:	FB
Drawing Number:	1198-06-PR-01

bluesky Design
INTERIORS LIMITED
Studio 1, 149 High Street, Bolton, Greater Manchester, M4 1JF, UK
Tel: 01204 845 898 www.blueskydesigninteriors.co.uk