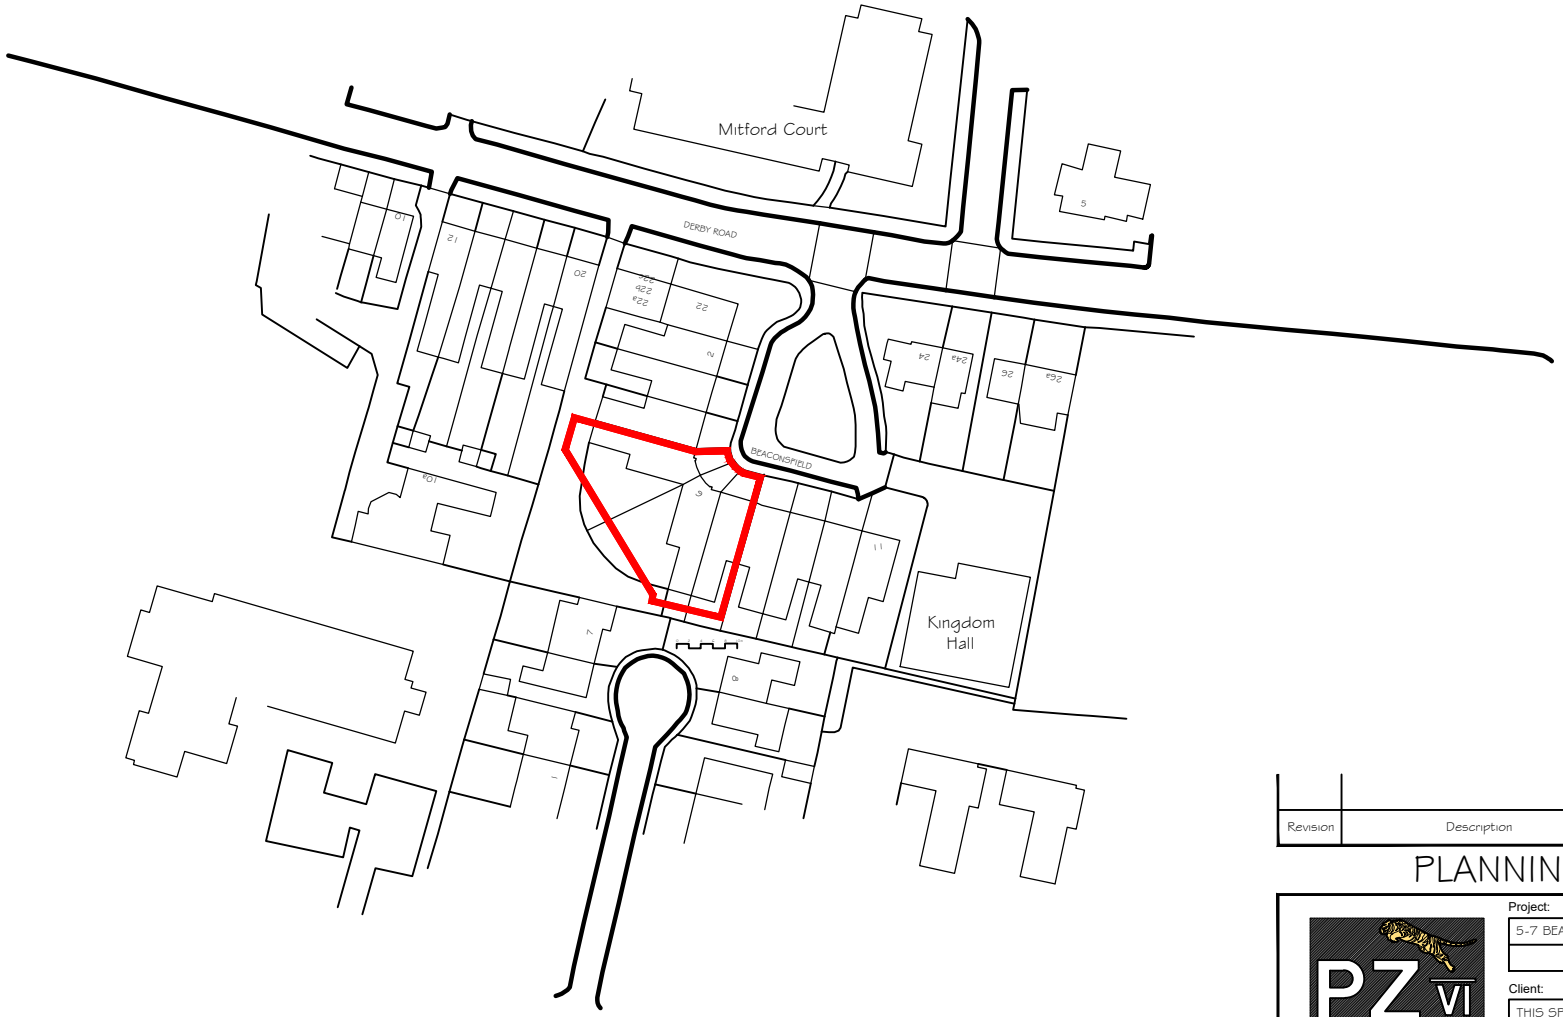


Revision	Description	Init.	Date

PLANNING

PZ VI Architects & Designers
Tel: 07973 616 038
E-mail: info@pzvi-architects.co.uk

Project: 5-7 BEACONSFIELD

Client: THIS SPACE LTD

Drawing Title: LOCATION PLAN

Drawing No: KR845-PL-101

Rev:

Drawn By: D.J.J

Checked: J. Albutt

Scale: 1:1250 @ A4

Date: 18.07.2023