



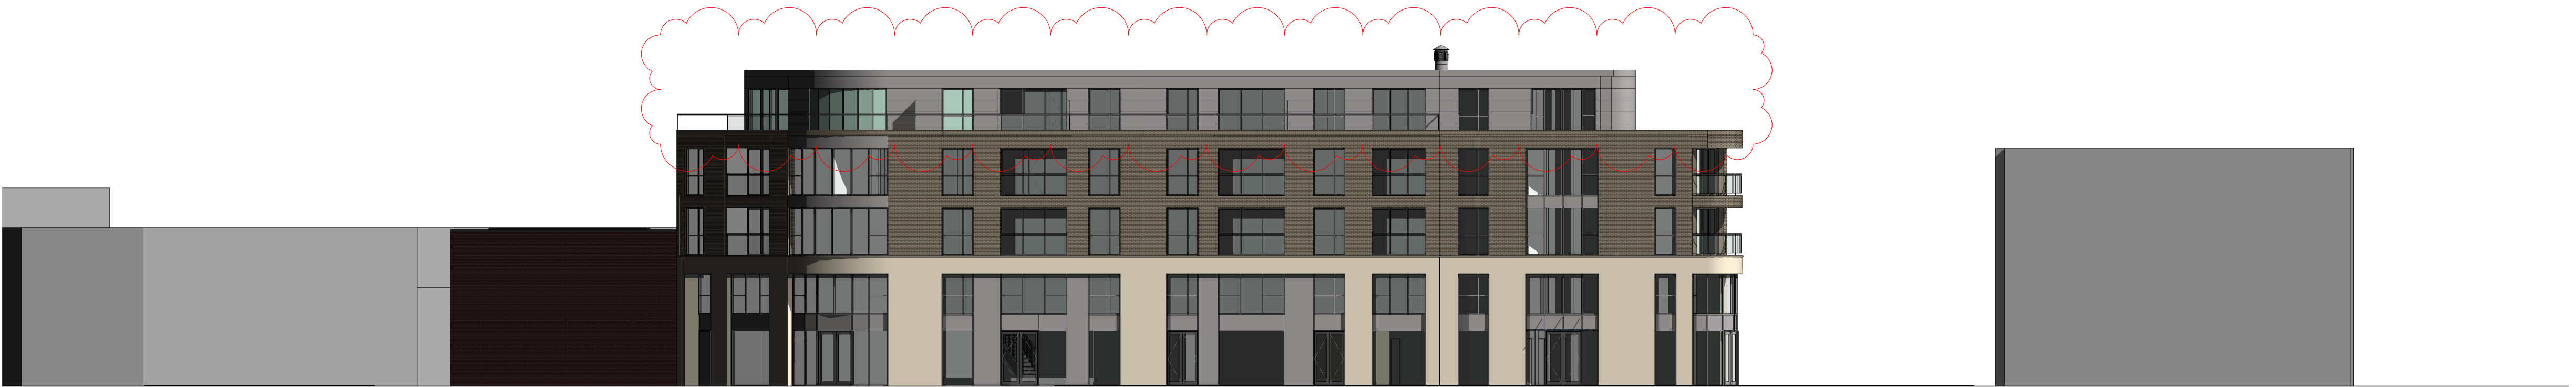


1 SECTIONAL ELEVATION - ASHTON OLD ROAD
1 : 200

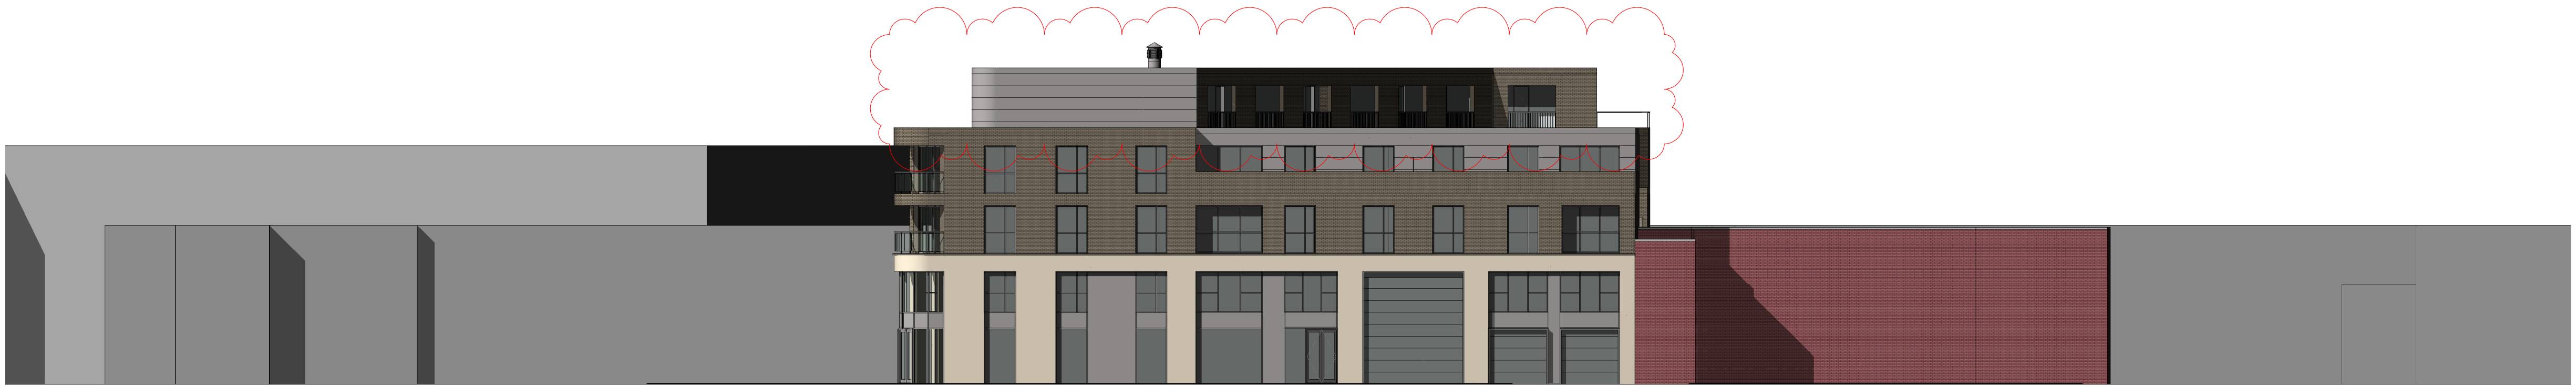

2 SECTIONAL ELEVATION - OGDEN LANE
1 : 200



3 SECTIONAL ELEVATION - STANLEY STREET
1 : 200

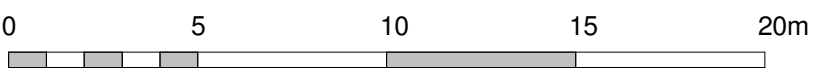

SCALE 1:200

DO NOT SCALE: The contractor is to check all dimensions on site and report omissions or errors

Rev.	Description	by	Date
A	Amendments as per planning officer's comments	GA	July 2023

Client / Architect

Ntawezinda Jean Bosco
Musabe Pascal
Mr. Adeniyi Olalekan John
Adeyemo

Sterling
Investment Projects Ltd

Sterling Investment Project Ltd
DESIGN | MANAGE | CONSTRUCT | FINANCE

A : 121 Tottenham Lane, Crouch End, London, N8 9BJ
A : 32 Tern Road, Hampton Hargate, Peterborough,
Cambridgeshire, PE7 8DG
T : 020 3696 8698 I M : 07958911868 I F : 020 8141 3996
E : admin@sterlingprojects.co.uk

Project:
1292 ASHTON OLD ROAD

Drawing Title:
PROPOSED SECTIONAL
ELEVATION

Date
JULY 2023

Drawn by
GA

Checked by
JB

Project No. SIP 01102020	Drawing No. AK210	Rev. A
-----------------------------	----------------------	-----------

Scale @ A1 1 : 200	Drawing Stage: PLANNING
-----------------------	----------------------------