




DESIGN INTENT ONLY

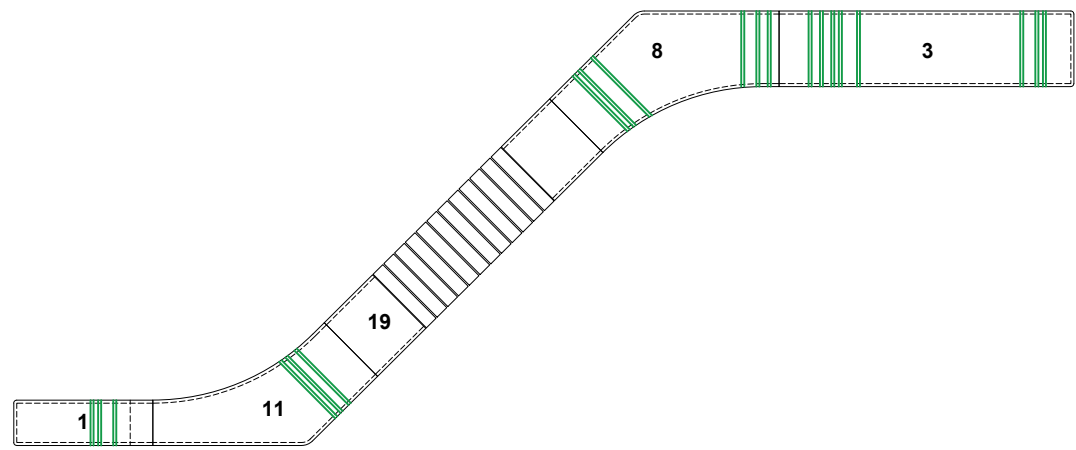


FT4 BENCH A LAYOUT
DETAIL 001 PLAN @ 1:50

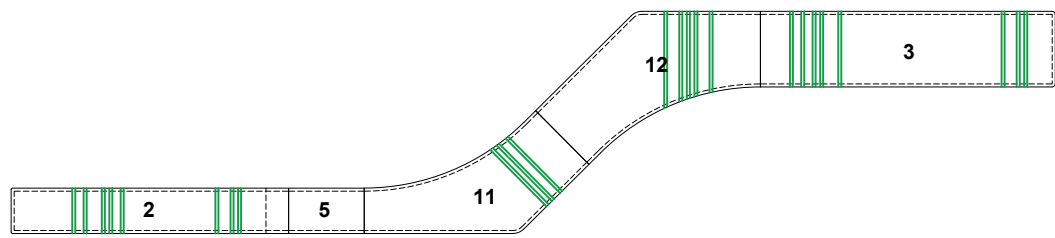


FT4 BENCH B LAYOUT
DETAIL 002 PLAN @ 1:50

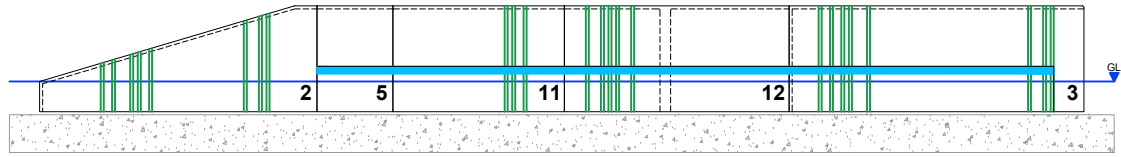


FT4 BENCH B EXAMPLE SECTION
DETAIL 003 PLAN @ 1:50

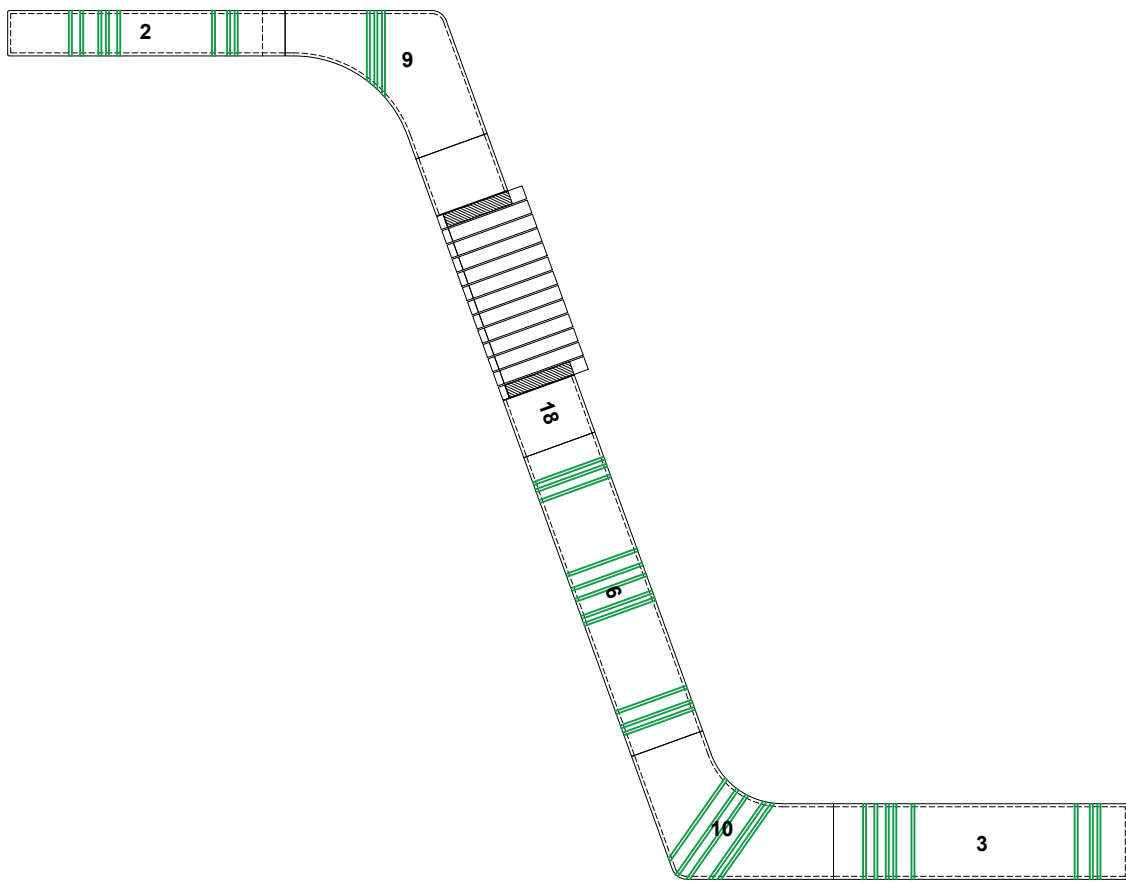


FT4 BENCH C LAYOUT
DETAIL 004 PLAN @ 1:50

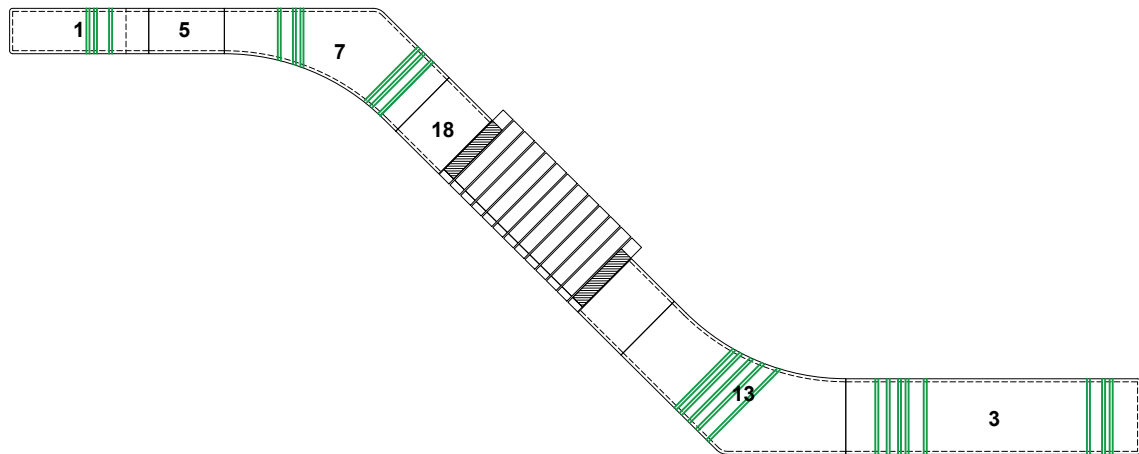


FT4 BENCH D LAYOUT
DETAIL 005 PLAN @ 1:50

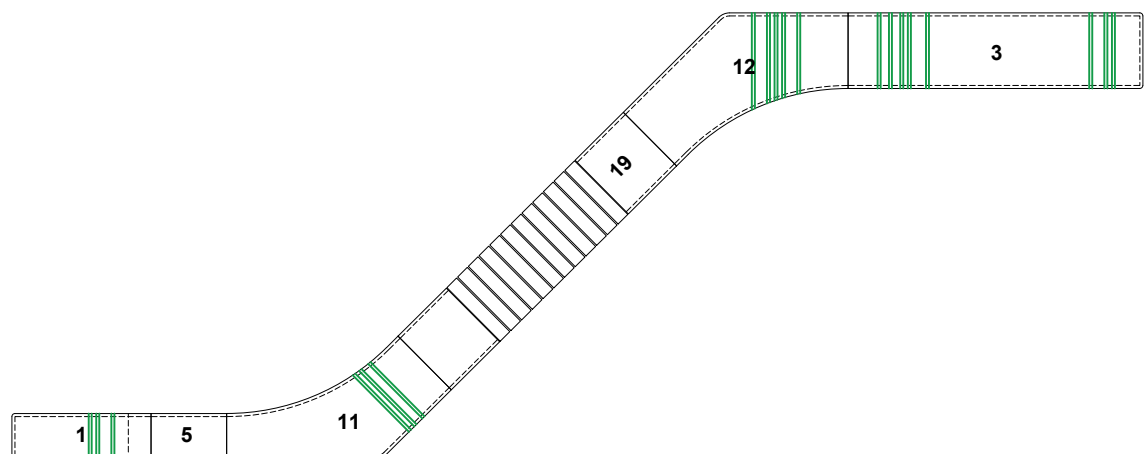

FT4 BENCH E LAYOUT
DETAIL 006 PLAN @ 1:50

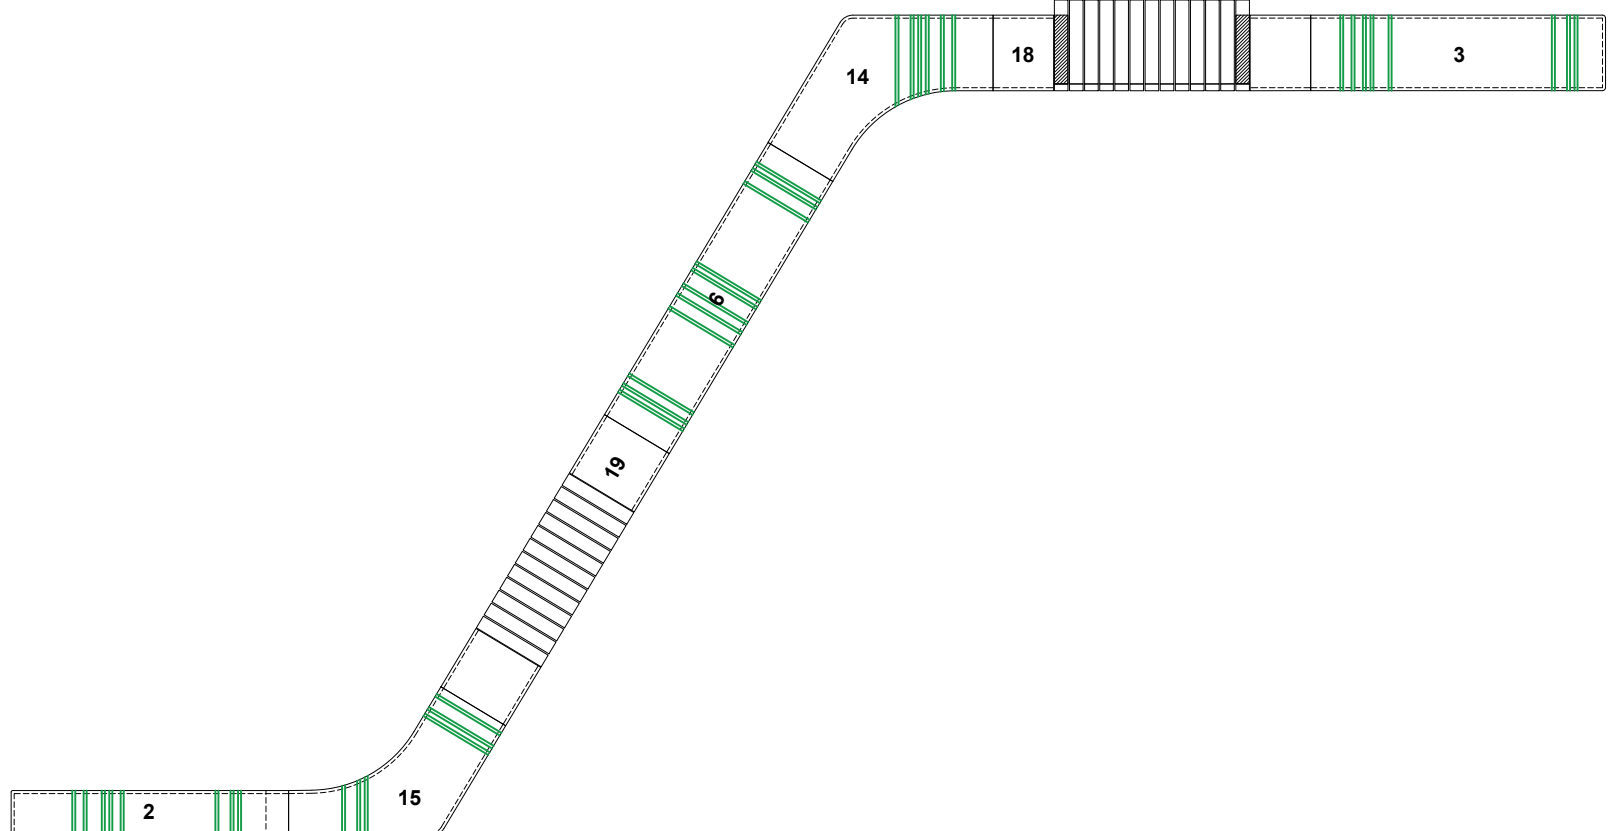

FT4 BENCH F LAYOUT
DETAIL 007 PLAN @ 1:50

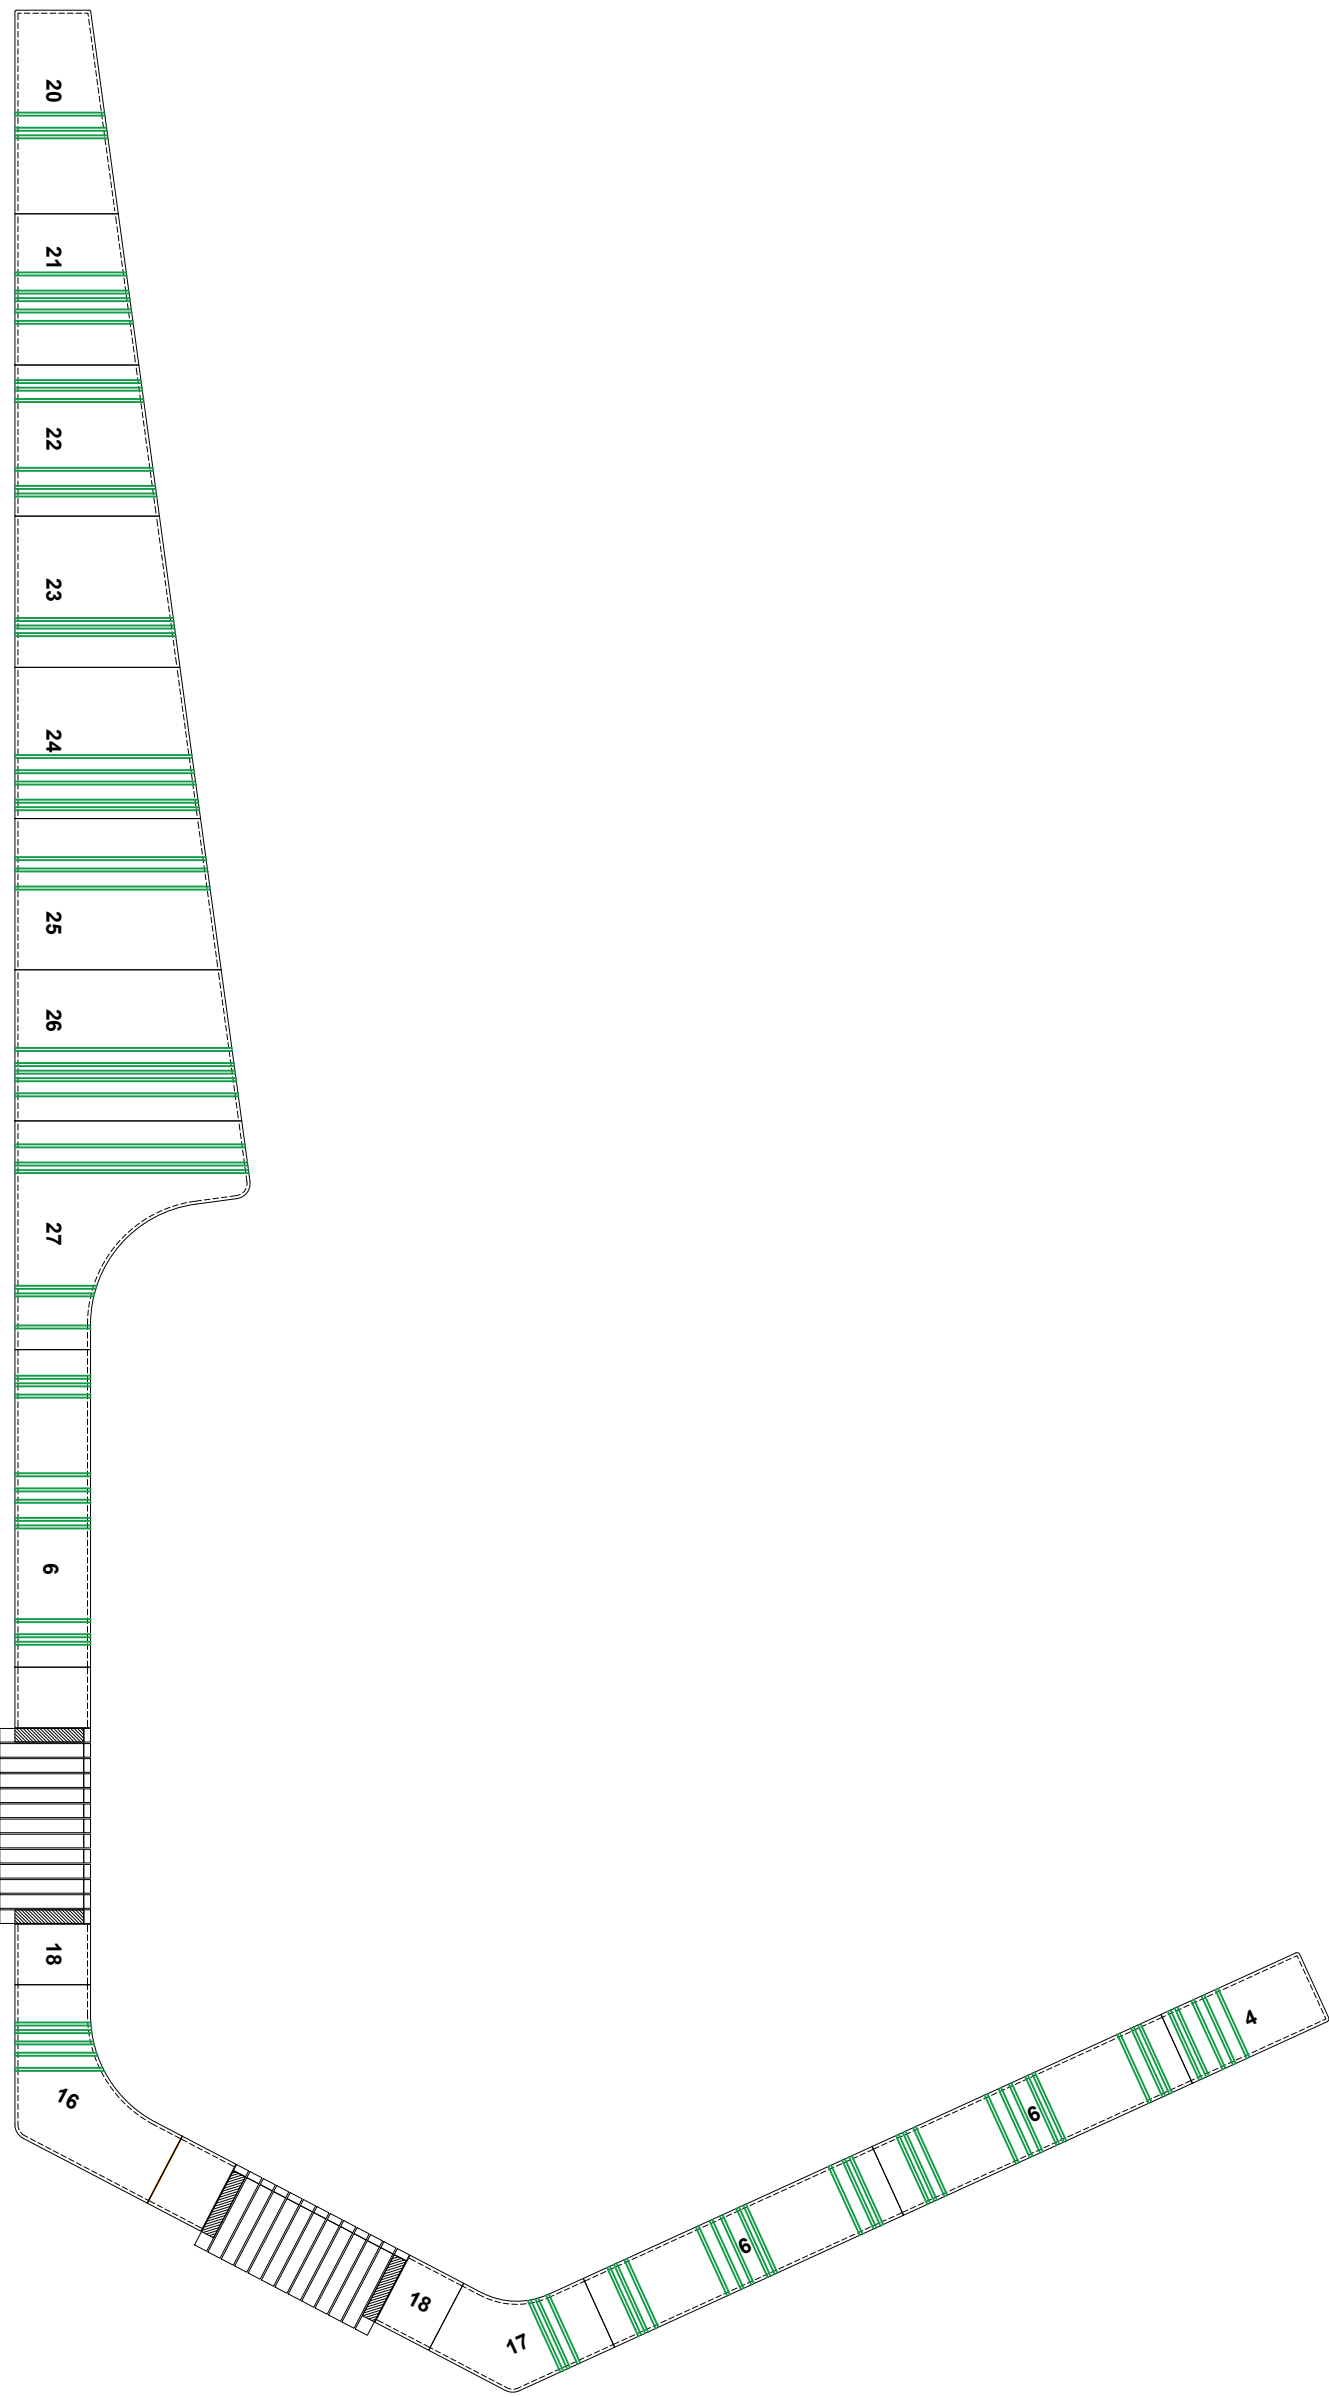

FT4 BENCH E LAYOUT
DETAIL 008 PLAN @ 1:50

- NOTES
1. This drawing is to be read in conjunction with all other drawings and specifications.
 2. Do not scale off this drawing. Written dimensions to be taken only.
 3. Any discrepancies found between this drawing and other drawings and specifications in the construction documents must be referred to the Landscape Architect prior to work commencing.
 4. This drawing must not be copied in whole or in part without prior written consent of Optimised Environments Ltd.
 5. Survey information is based upon Topographical Survey.

DRAWING INFORMATION BASED UPON

CDM INFORMATION

KEY PLAN

02	Depth Increased & Light added	CO	27.04.23
01	Stage 4 Update	CO	15.12.22
-	Stage 4 Issue	CO	31.10.22
Issue	Revision	Initial	Date

open
optimised environments

optimised environments ltd
EDINBURGH 2nd Floor | Quartermile Two | 2 Lister Square | Edinburgh | EH13 6GL
t: 0131 221 5820 e: optimisedenvironments.com
LONDON Unit 6 | 36-42 New Inn Yard | Shoreditch | London | EC2A 3EY
t: 0203 984 4022 e: optimisedenvironments.com
MANCHESTER 86 Princess Street | Manchester | M1 6NG
t: 0161 696 7550 e: optimisedenvironments.com
Optimised Environments Ltd. Registered in Scotland (2020065)
Registered address: 2nd Floor, Quartermile Two, 2 Lister Square, Edinburgh | EH13 6GL

Client
Downing Living (Manchester) Limited

Project
PLOT 11 FIRST STREET SOUTH
Manchester

Drawing Title
Furniture Type 4 (FT4)
Granite Bench
Page 2 of 2

Scale Bar North
0.1m 0.2m 0.3m 0.4m 0.5m

Scale: 1:10@A1 Date: 23.09.22

By: SB Status: TENDER

Checked: CO Approved: AW

Drawing Number
M90183_50002 Rev
02

Computer File: R:\Projects\2019\M90183_FirstSt\CAD\AUTOCAD\SHETS\DETAILS

FT4
sheet
50002

Furniture Type 4: Granite Bench Layouts

Scale: 1 : 50