

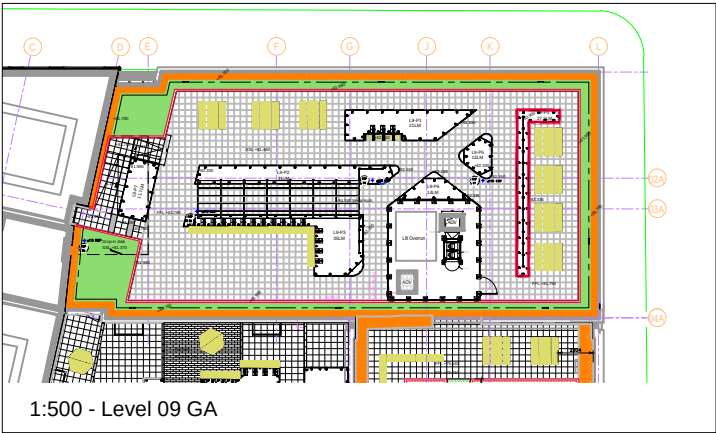


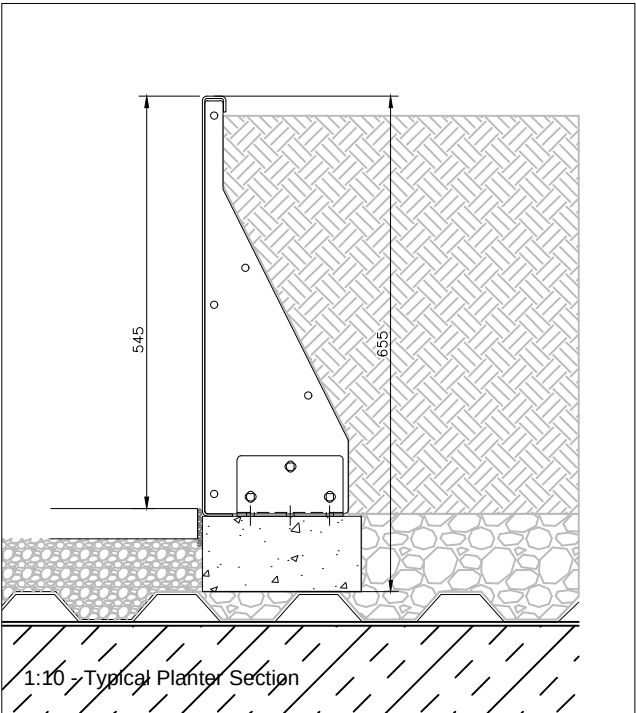

Materials  
Planters: 3mm Thk M.S

Finish  
Zinc Prime & PPC Ral 7006 (Matt)

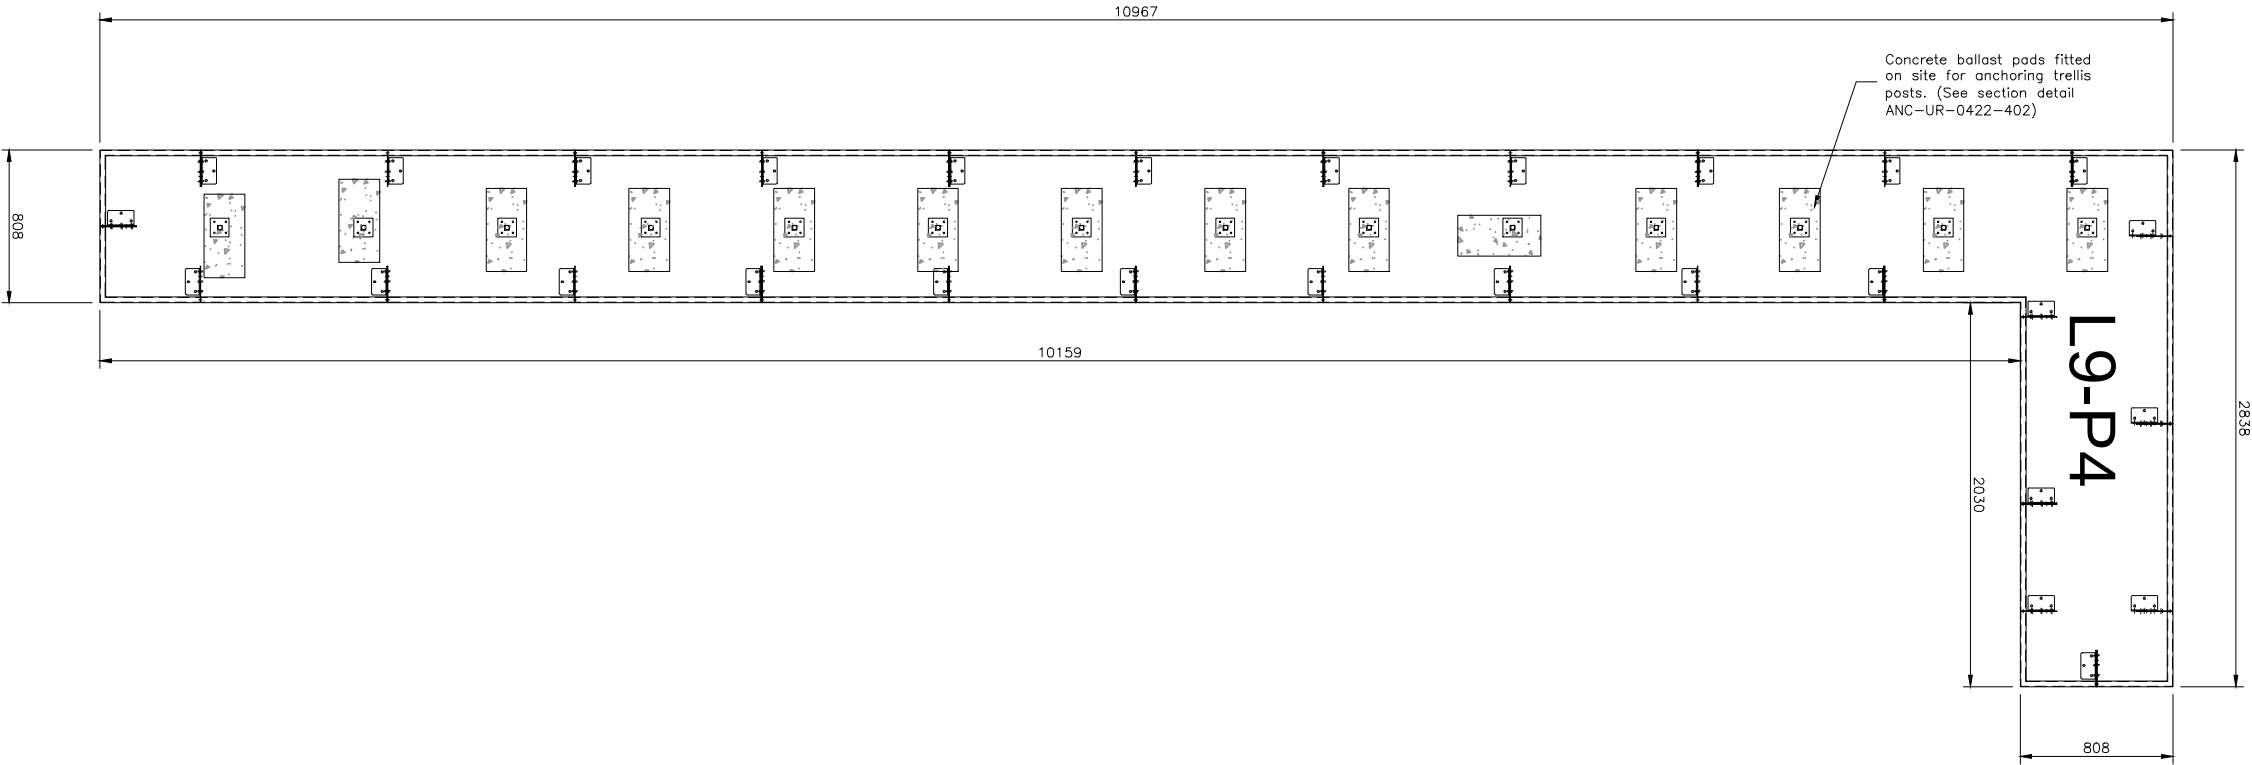

- Notes:
1. THE COPYRIGHT OF THIS DRAWING IS VESTED IN URBAN ROOFSCAPES AND IT MAY NOT BE REPRODUCED IN WHOLE OR PART OR USED FOR THE MANUFACTURE OF ANY ARTICLE WITHOUT THE EXPRESS PERMISSION OF THE COPYRIGHT HOLDERS.
  2. WORK TO FIGURED DIMENSIONS ONLY.
  3. THIS DRAWING IS TO BE READ IN CONJUNCTION WITH ALL RELEVANT ARCHITECT'S, SERVICE ENGINEER'S AND UR DRAWINGS AND SPECIFICATIONS.

|                          |                           |     |          |
|--------------------------|---------------------------|-----|----------|
|                          |                           |     |          |
| C00                      | Concrete block pads added | LF  | 08.08.22 |
| P01                      | Trellis pads added        | LF  | 28.06.22 |
| REV:                     | DESCRIPTION:              | BY: | DATE:    |
| STATUS: FOR CONSTRUCTION |                           |     |          |

DRAWN BY:



CLIENT:

ARCHITECT:

|                                       |                |           |                |
|---------------------------------------|----------------|-----------|----------------|
| SITE: Ancoats Rochdale Rd, Manchester |                |           |                |
| TITLE: Level 9 Planter 04             |                |           |                |
| SCALE AT A3: 1: 40                    | DATE: 08.08.22 | DRAWN: LF | CHECKED:       |
| DRAWING NO: ANC-UR-0422-L9-P4         |                |           | REVISION: C 00 |