
PROPOSED FULL G/F LAYOUT

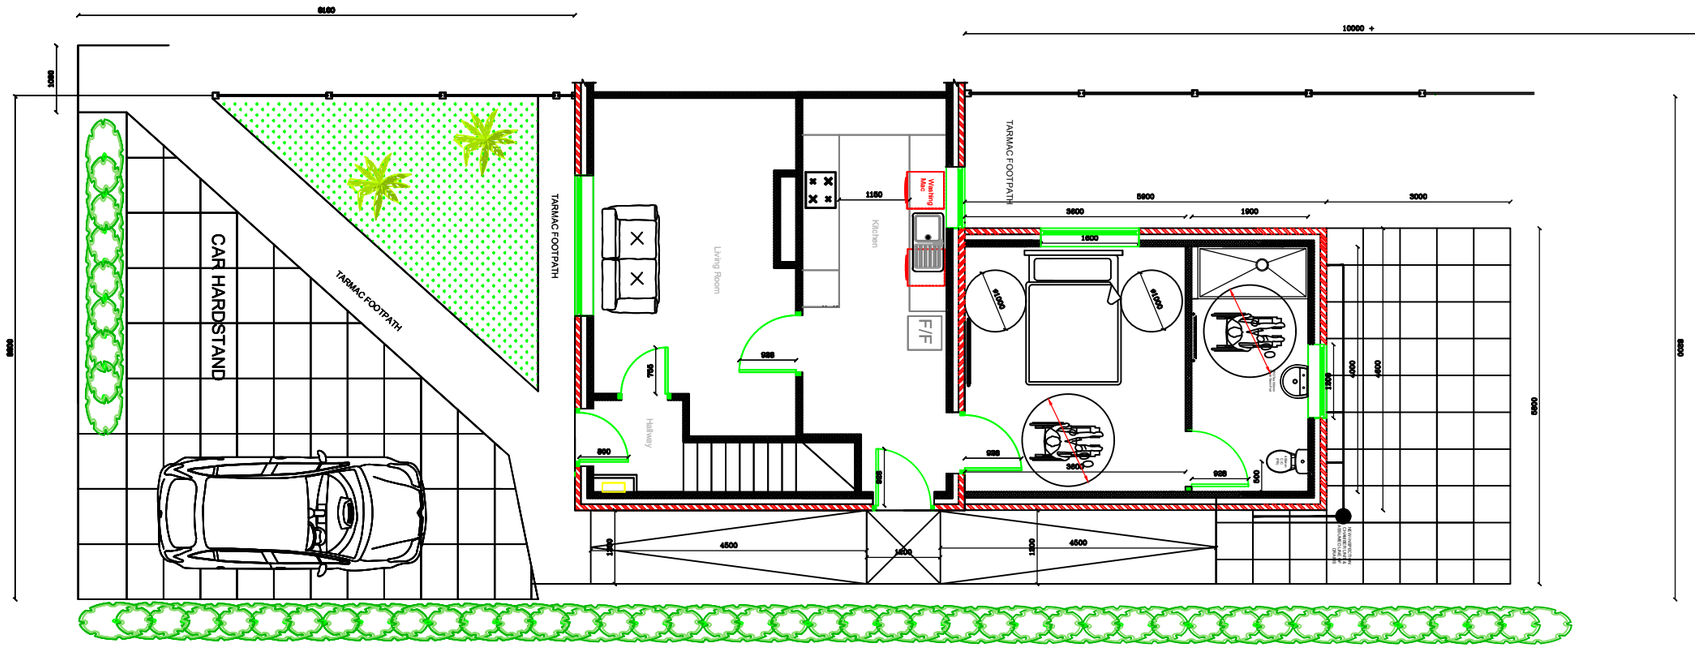

PROPOSED FULL G/F LAYOUT

Richard Harris - Technical Officer Manchester City Council Manchester`s Service for Independant Living Directorate for Children and Families Phillips Park Rd Bradford Manchester Mobile No : 07774548995 M11 3FU Tel No : 0161 277 1704	Project: Rear Extension Victoria Kelly 3 Foxwood Gardens Burnage Manchester M19 1SN	Drawn By: R.H. Scale: 1:100	Date: 22/11/2022 Paper Size: A3

MSIL Manchester's Service Independent Living