




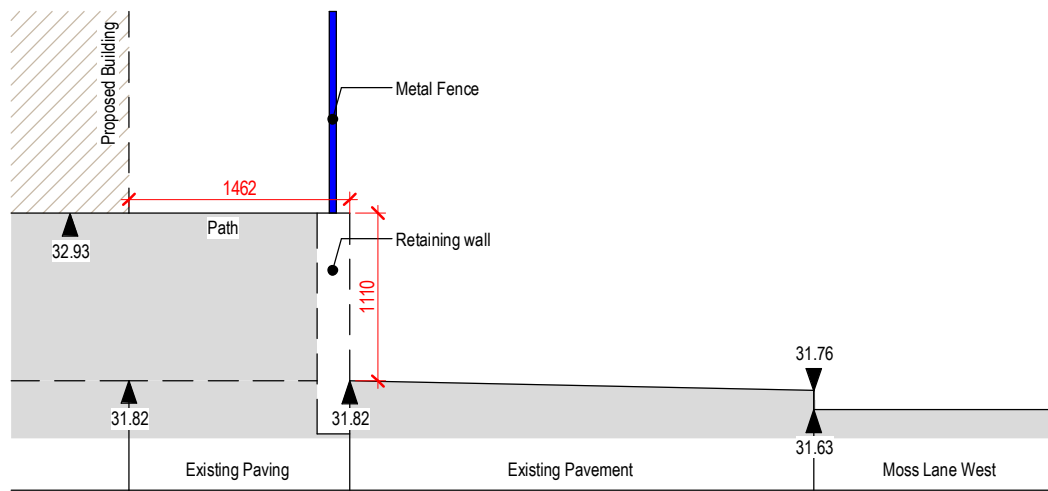


Section A

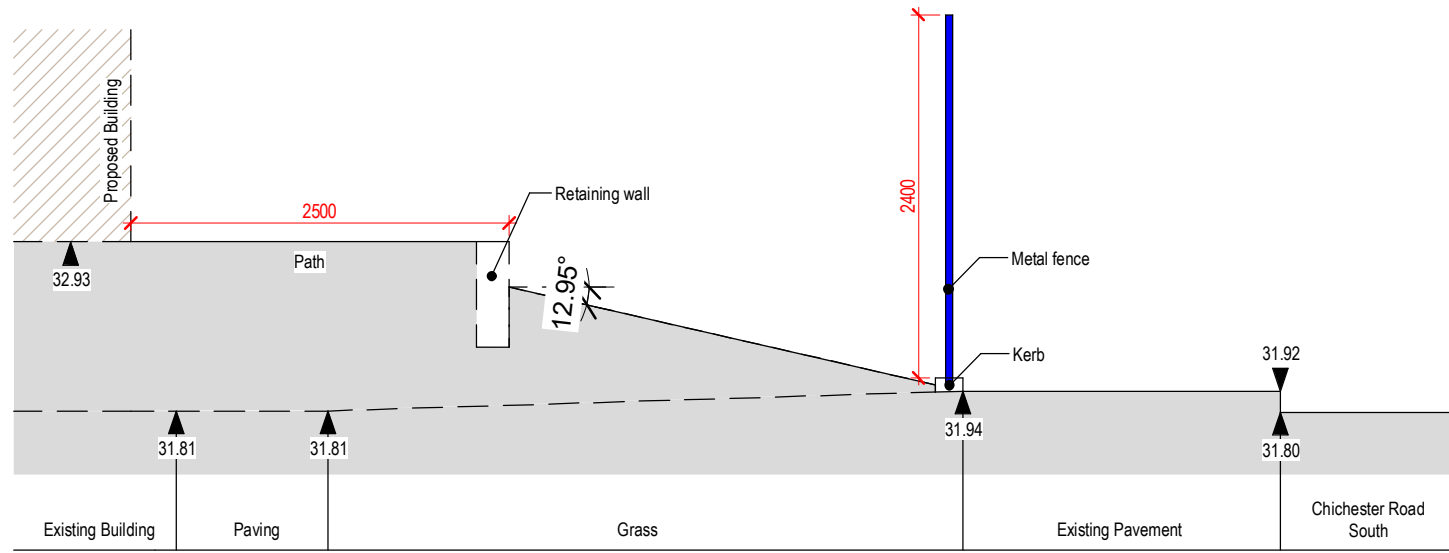


Section E

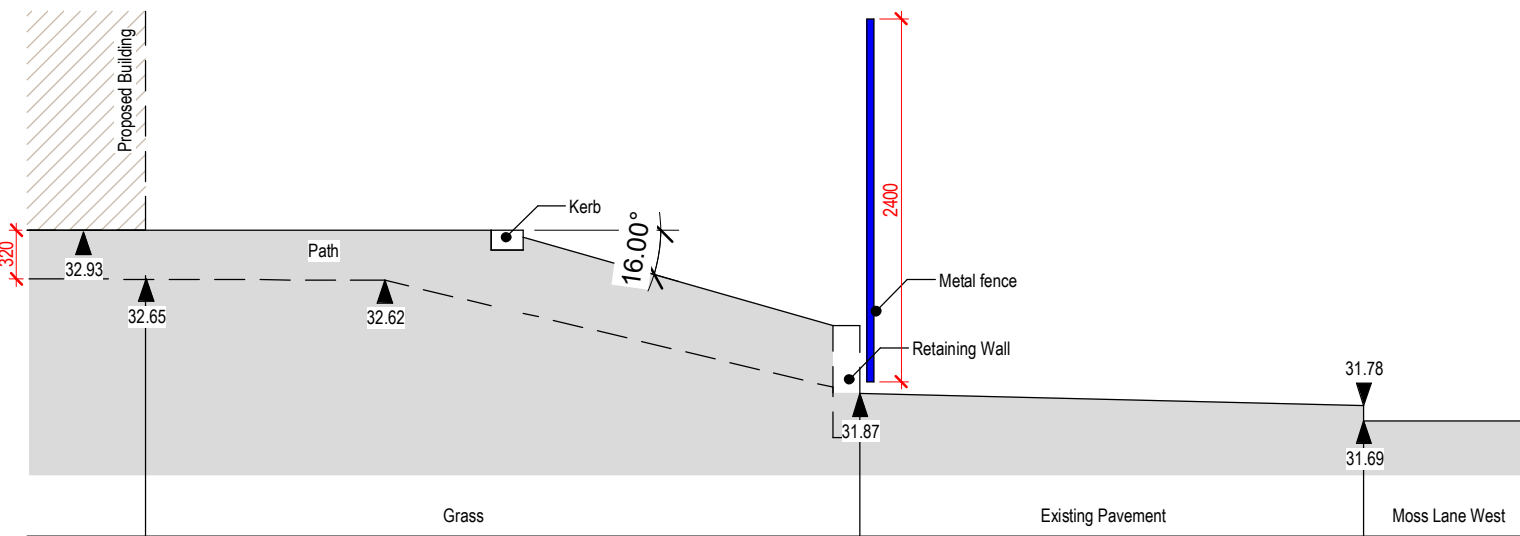


Section C

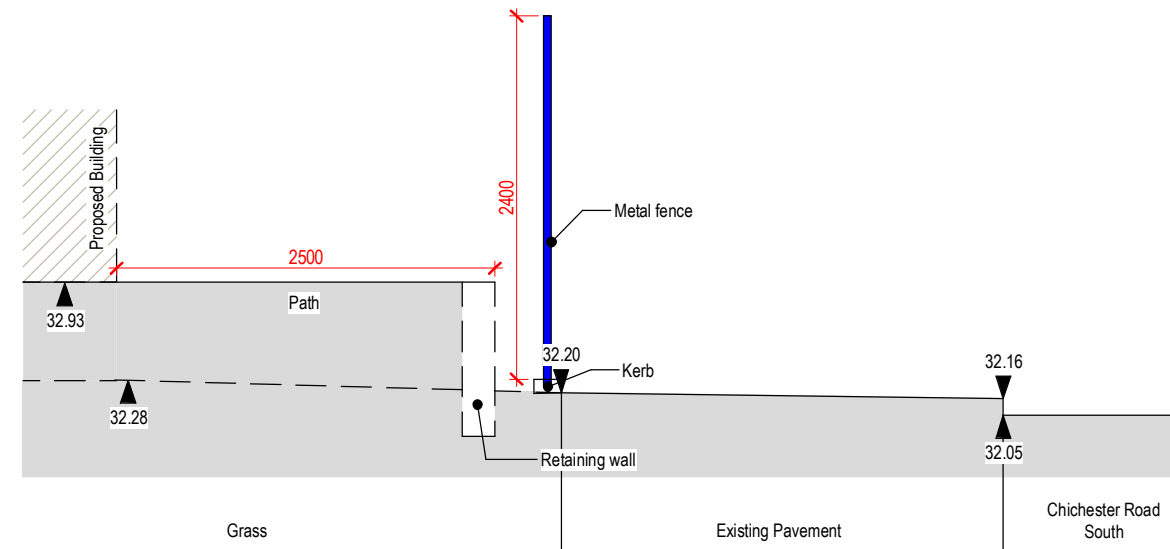


Section F

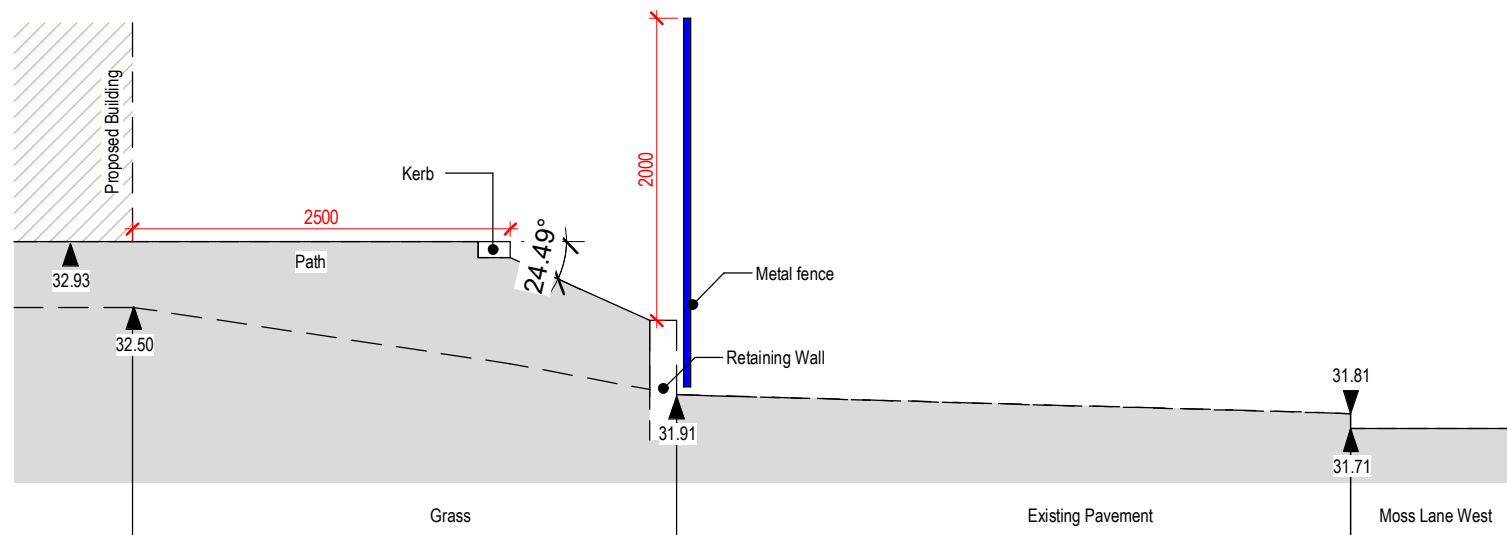


Section D

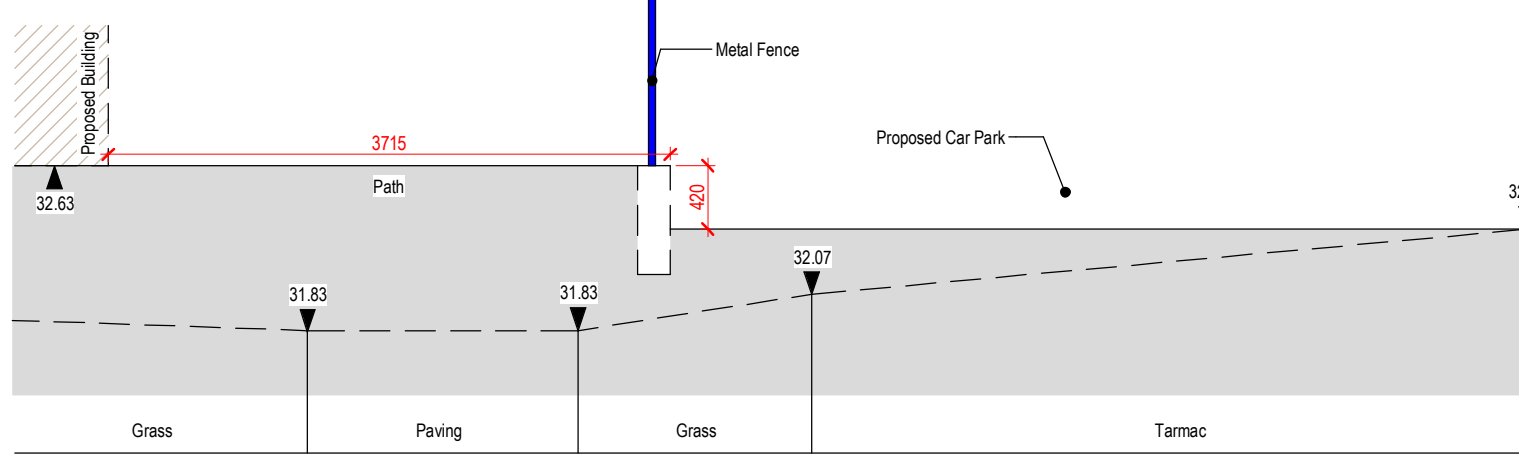


Section G

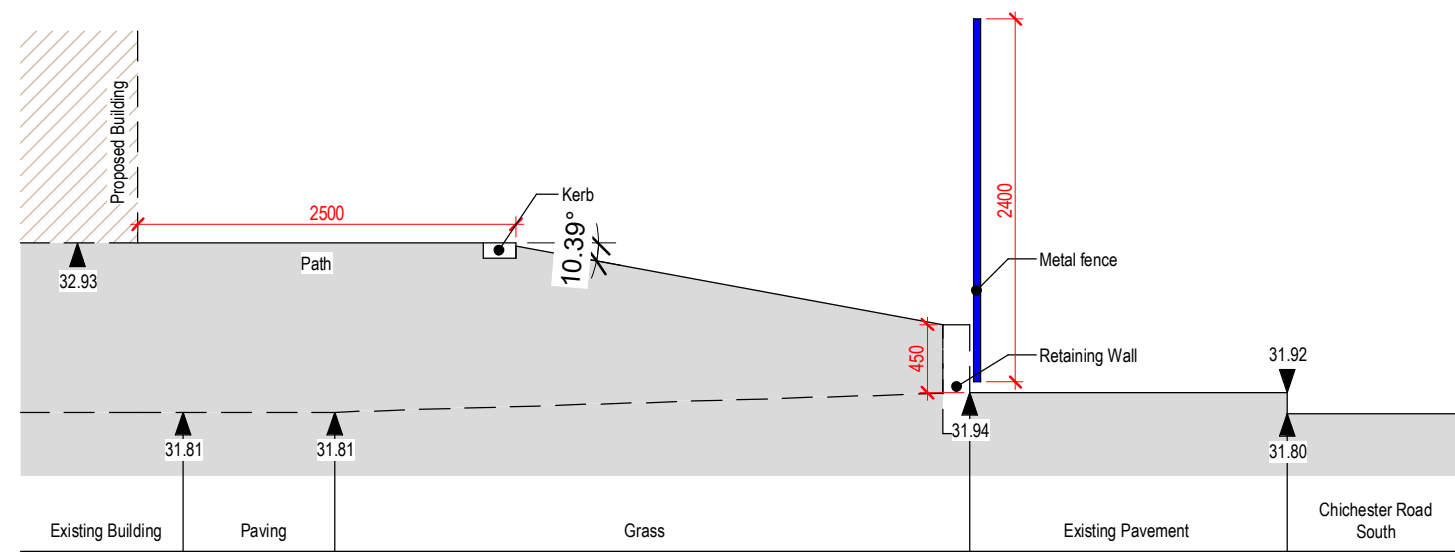


Section E

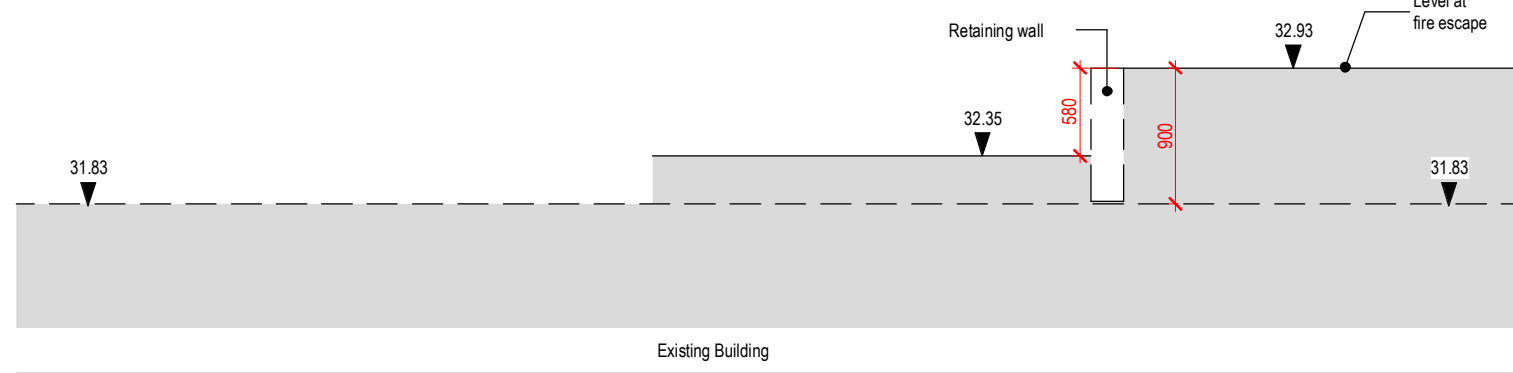

Section H

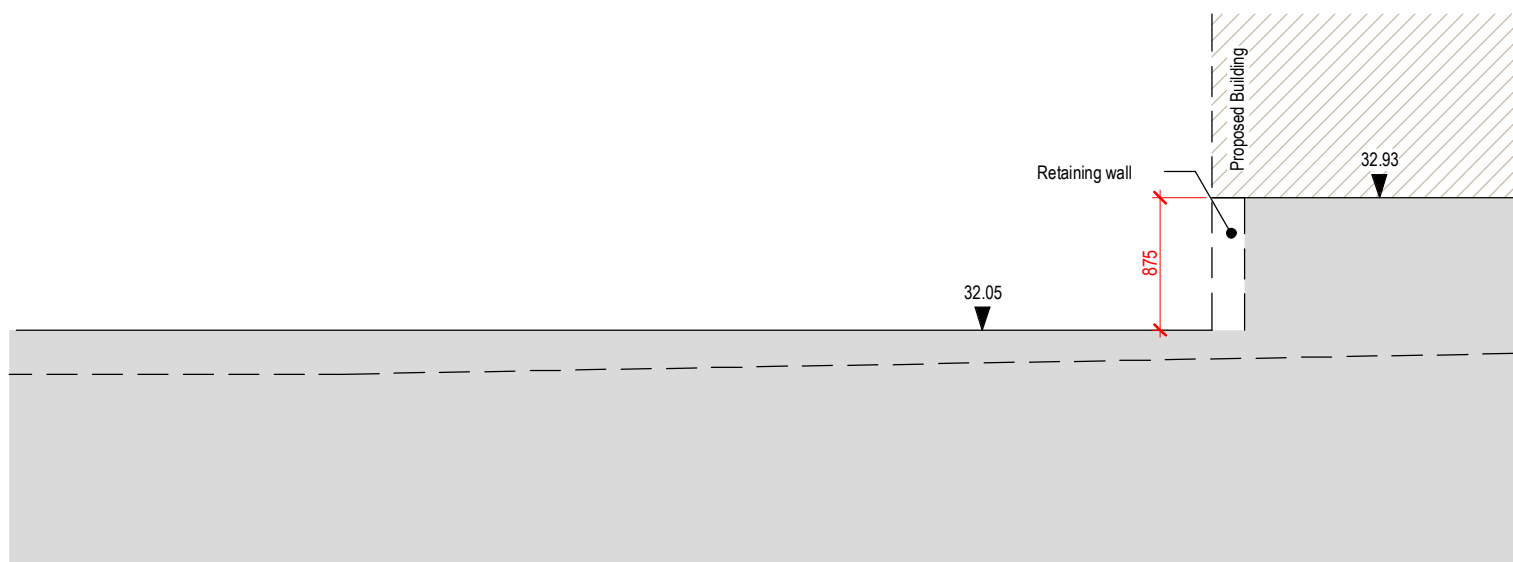

Section I

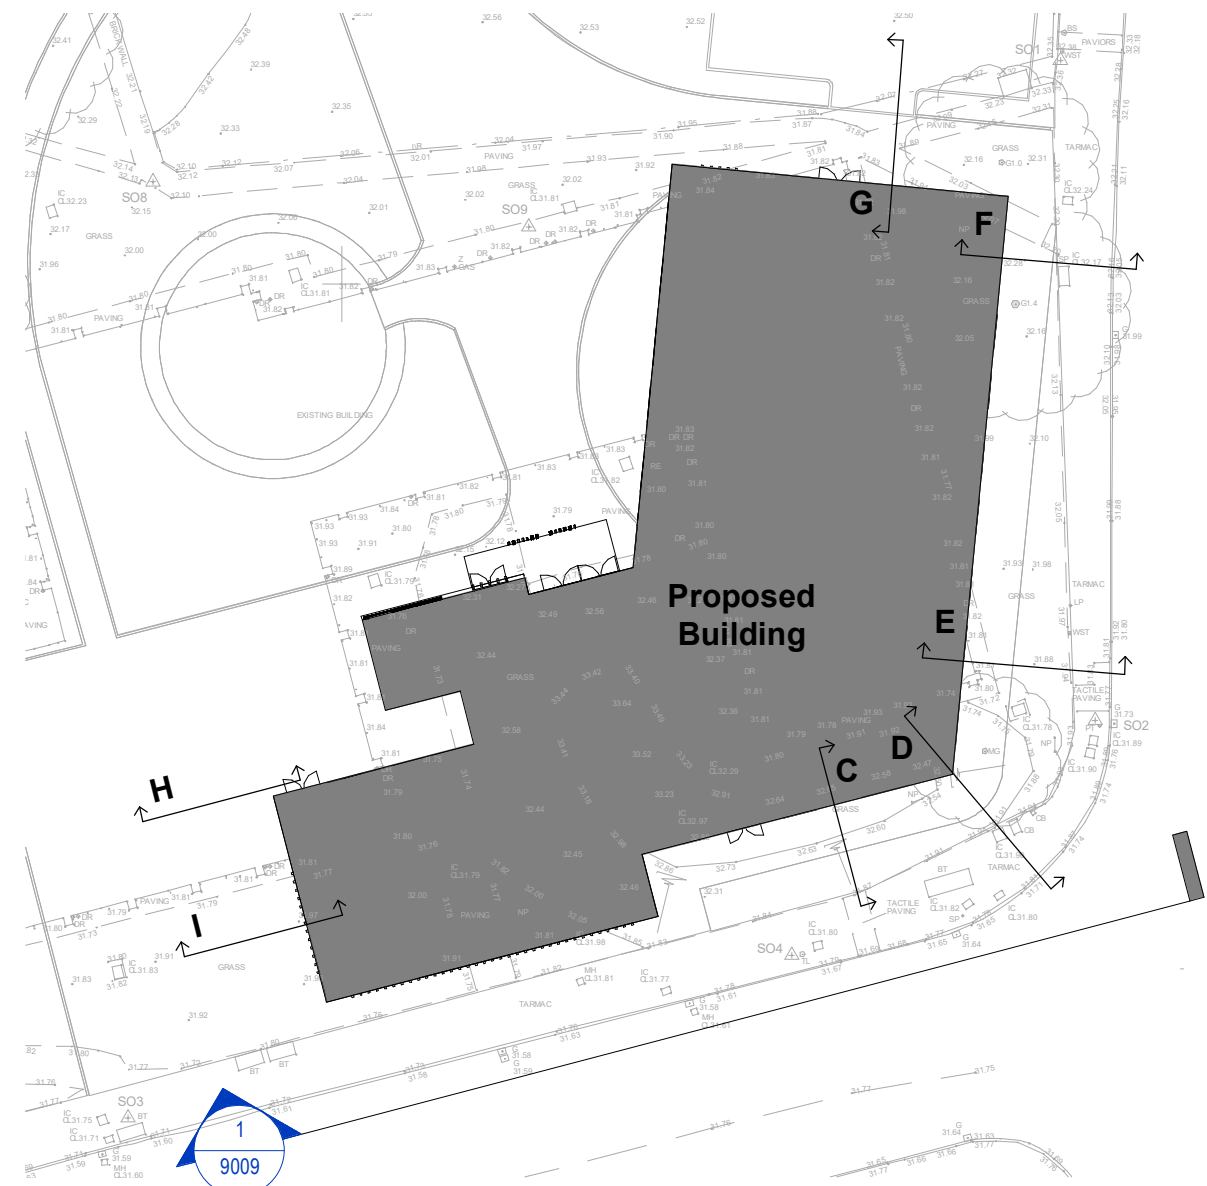

1 Retaining Wall Elevation
1 : 200 Ref Sheet: 9007

Scale 1:50

