

#### KEY

- Existing
- Previously Approved New Walls
- Proposed
- Downstand beams
- Existing to be removed

#### NOTE

\*References to previously approved interventions refer to application ref:

- 118677/FO/2017
- 118678/LO/2017
- 134141/FO/2022
- 134142/LO/2022

|            |                  |     |     |
|------------|------------------|-----|-----|
| B          | Scale bar added. | RD  | RD  |
| 05/07/2023 |                  |     |     |
| A          | Drawing updates. | RD  | AB  |
| 04/05/2023 |                  |     |     |
| Rev        | Note             | DRN | CHK |

#### 8- 16 Newton Street 2022


#### Proposed Servicing Strategy

|          |               |
|----------|---------------|
| scheme   | 1988          |
| drwg no. | <b>P(901)</b> |
| revision | B             |

|                  |            |
|------------------|------------|
| scale            | 1:200 @ A3 |
| date first drawn | Dec 22     |
| drawn            | RD         |

SK sketch E existing P proposed T tender C construction FI final issue

[www.ateliermb.co.uk](http://www.ateliermb.co.uk)  
t 0161 236 0051  
e architect@ateliermb.co.uk

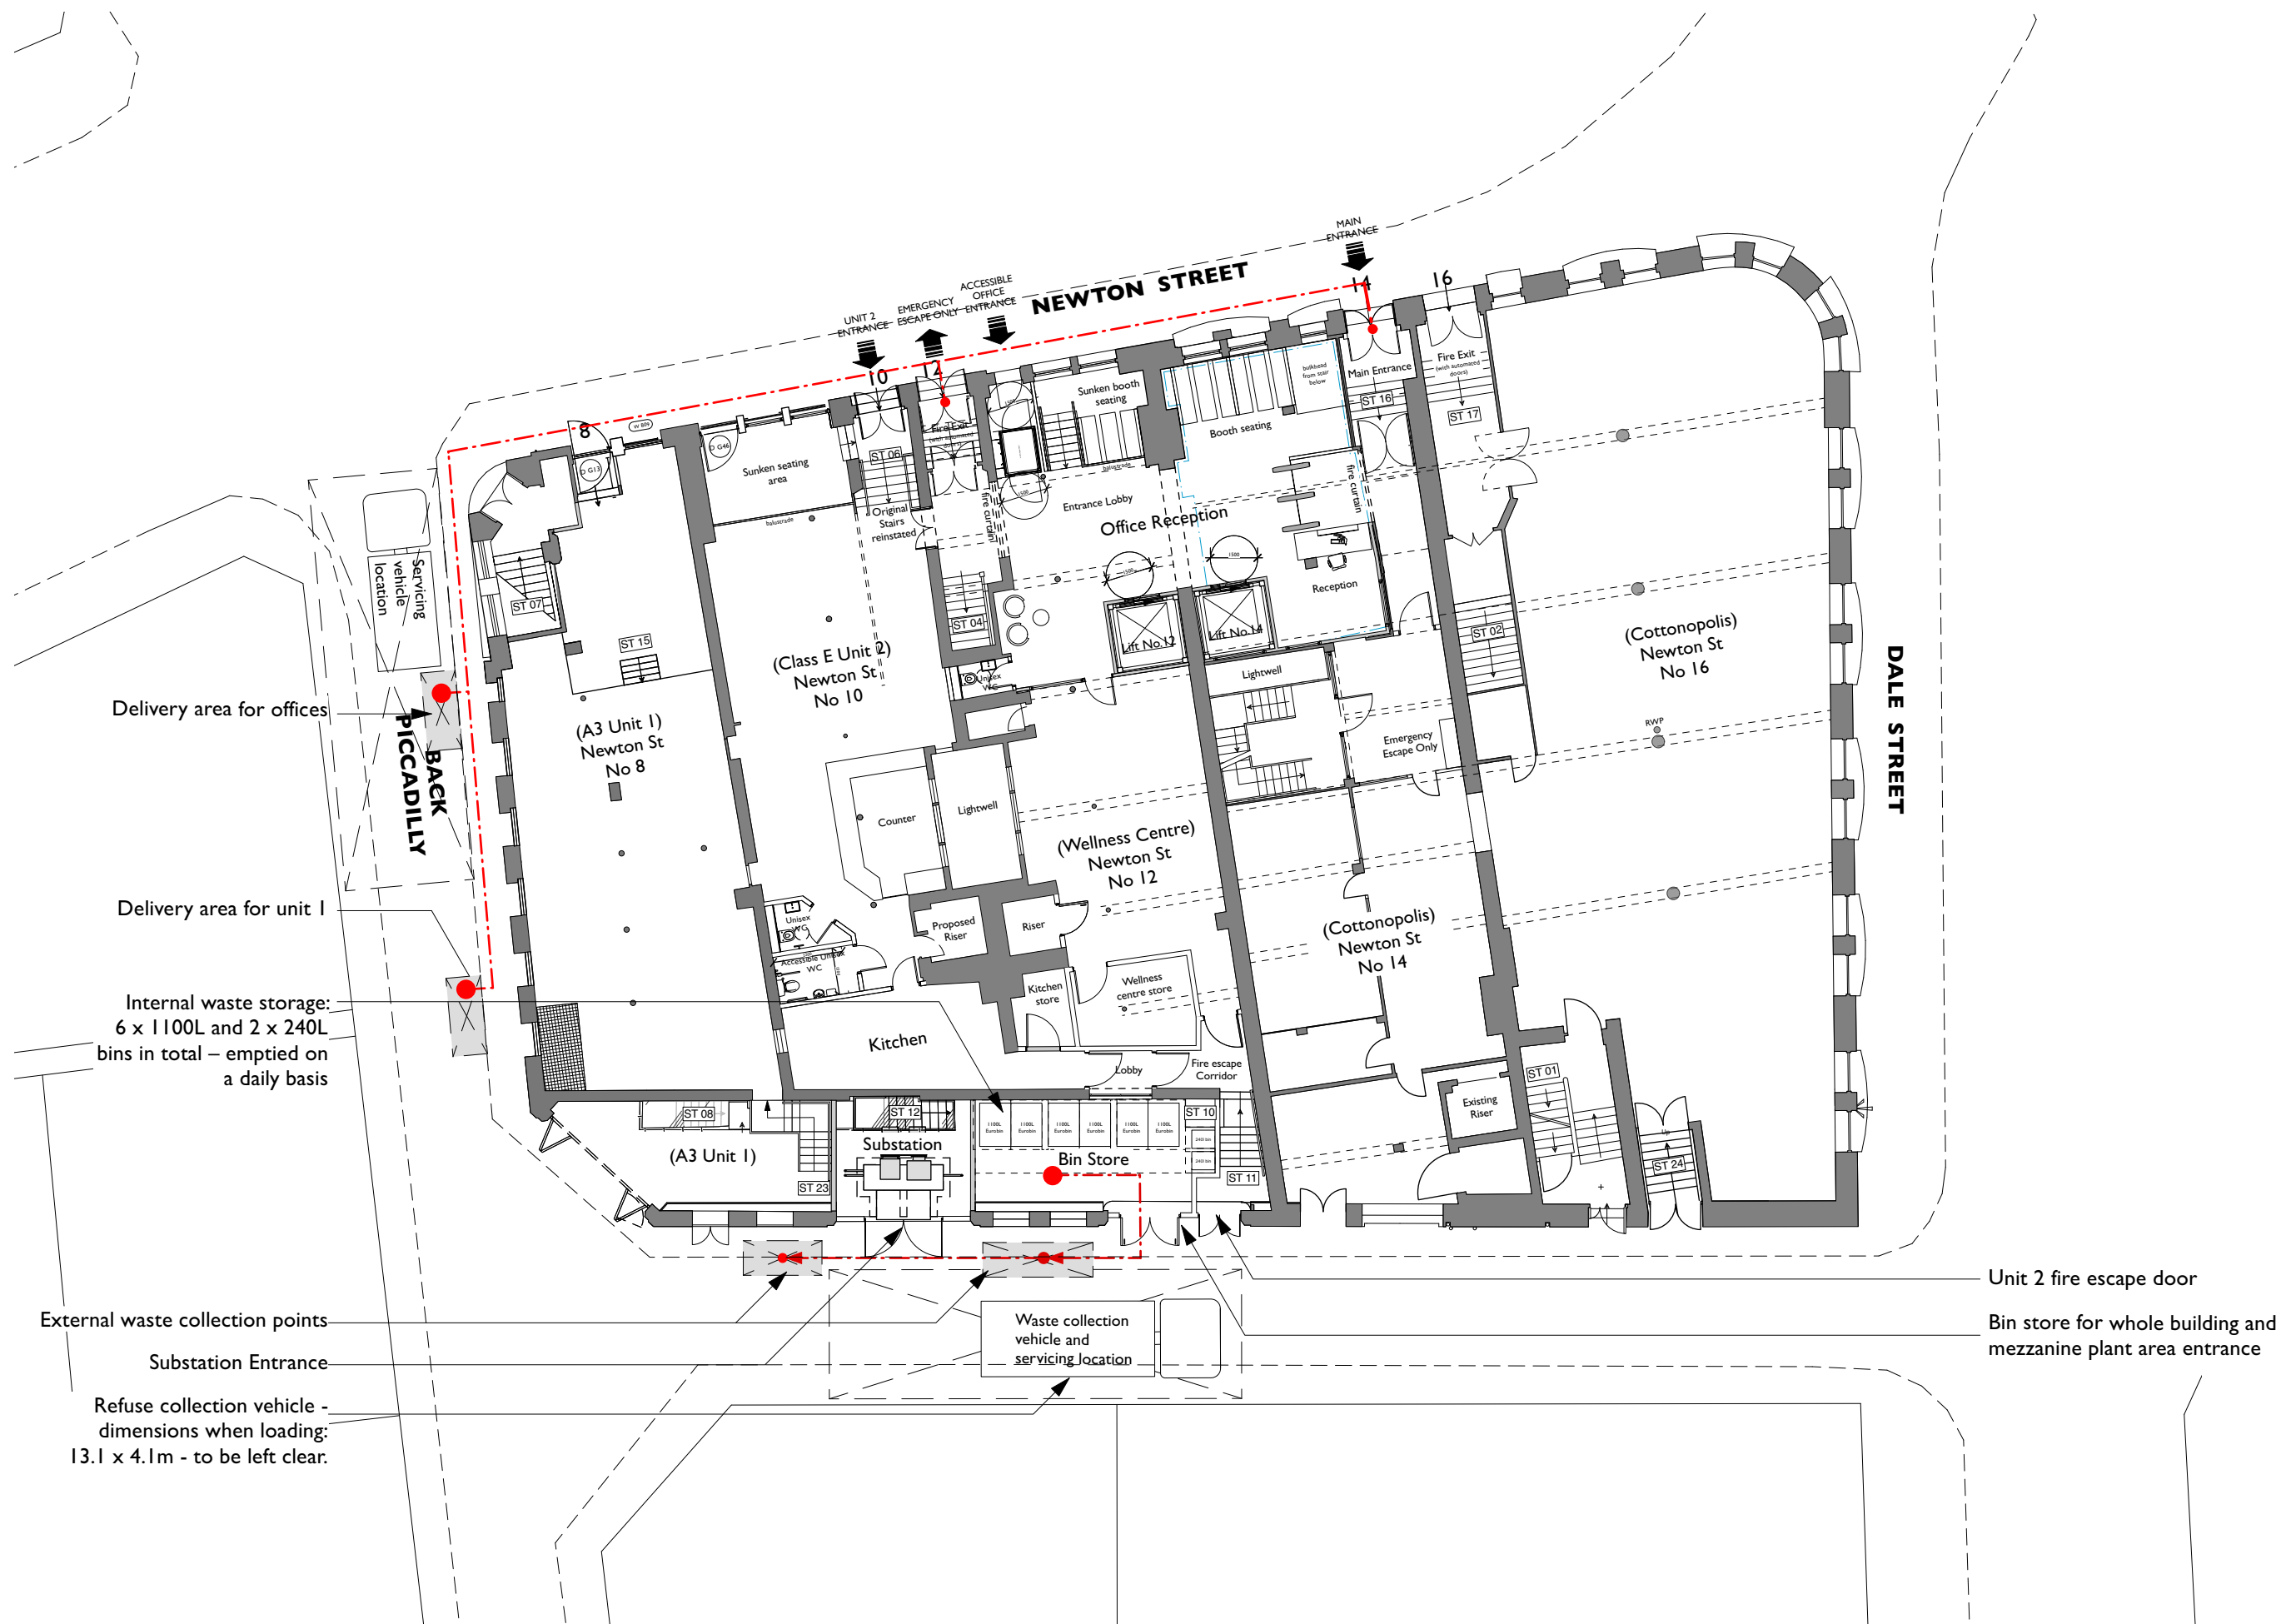

**Proposed Servicing Strategy**  
Scale 1:200

