




NICKBAILEY

TREE SURGEONS

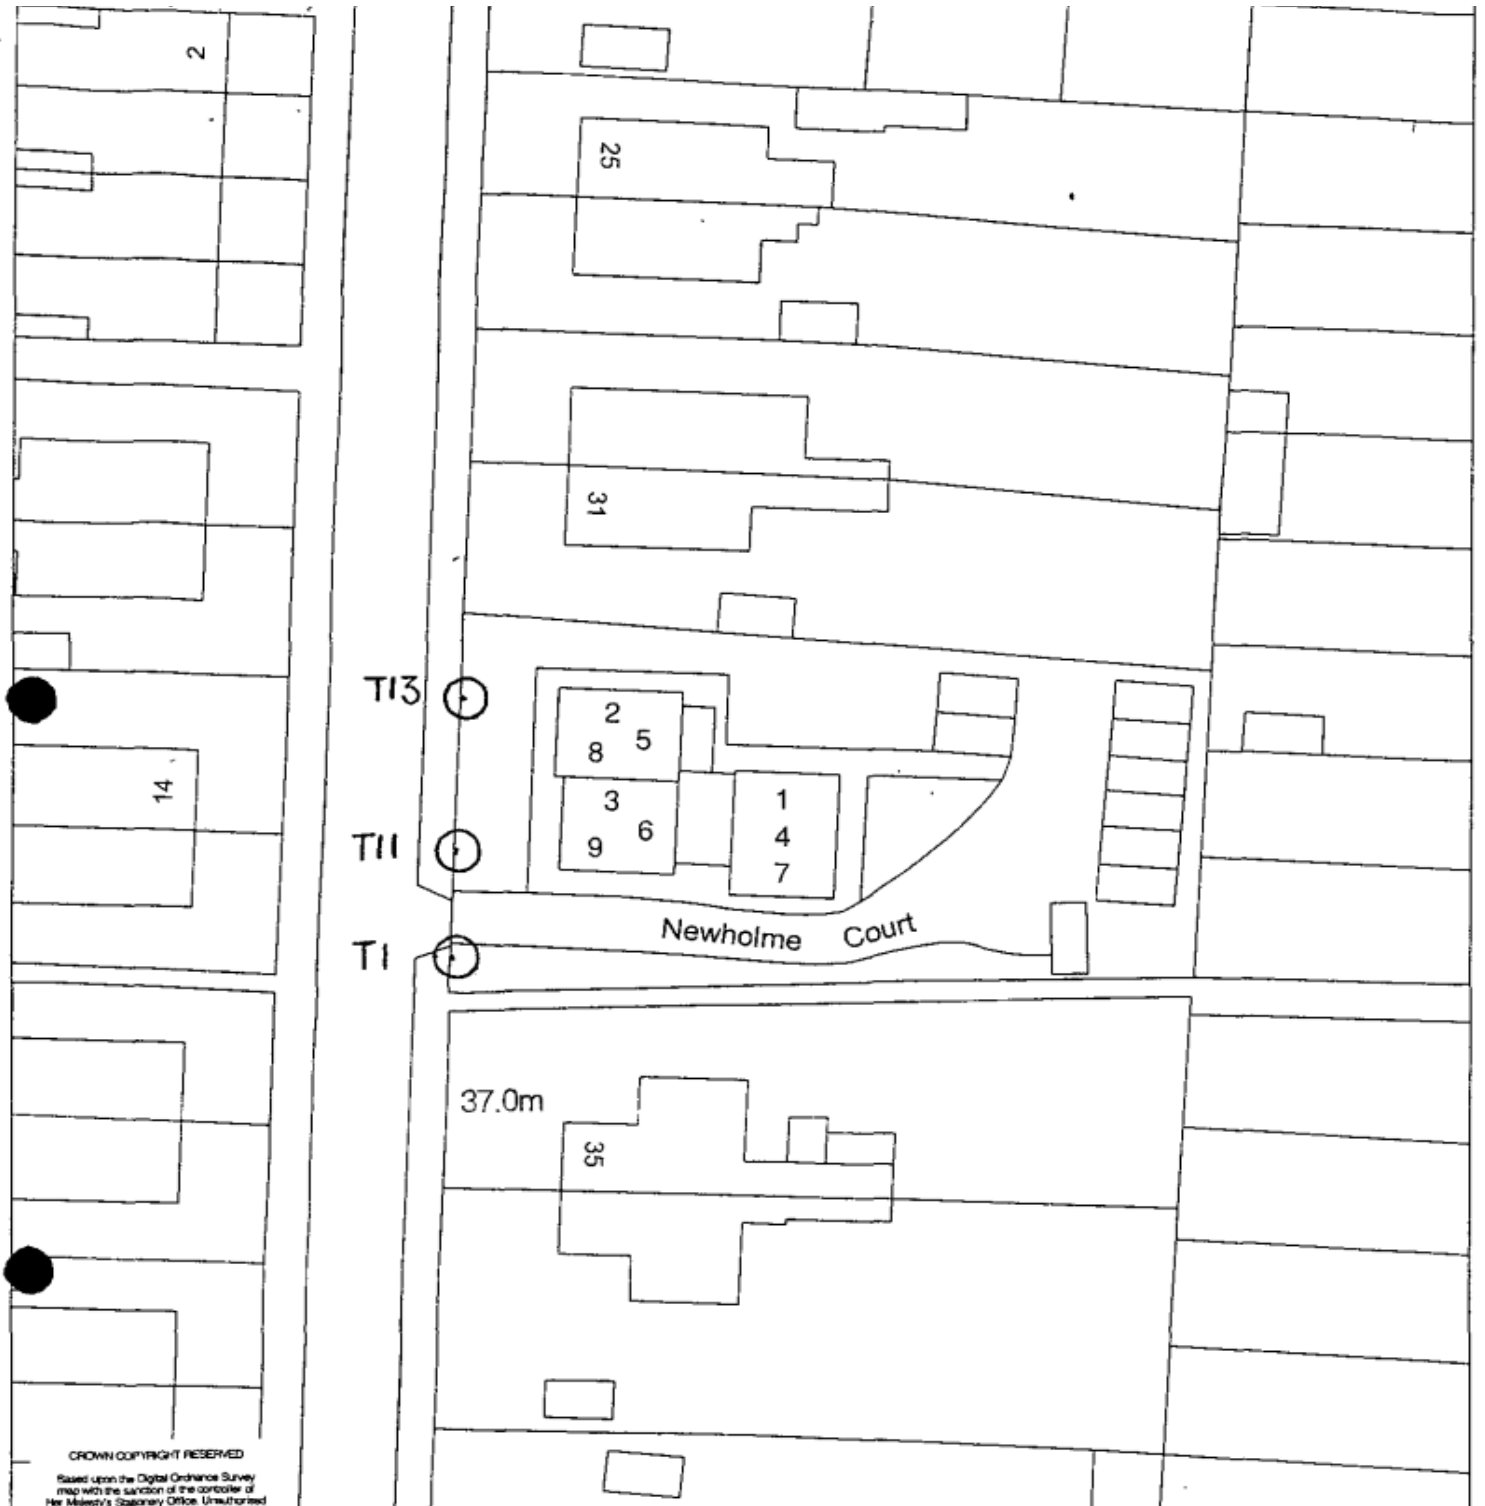

NICK BAILEY TREE SERVICES LTD
1 Brook House, 61 Old Wool Lane, Cheadle, SK8 2BB.
Vat number 738 4917 93
Registered Number 4495399 Registered in England