



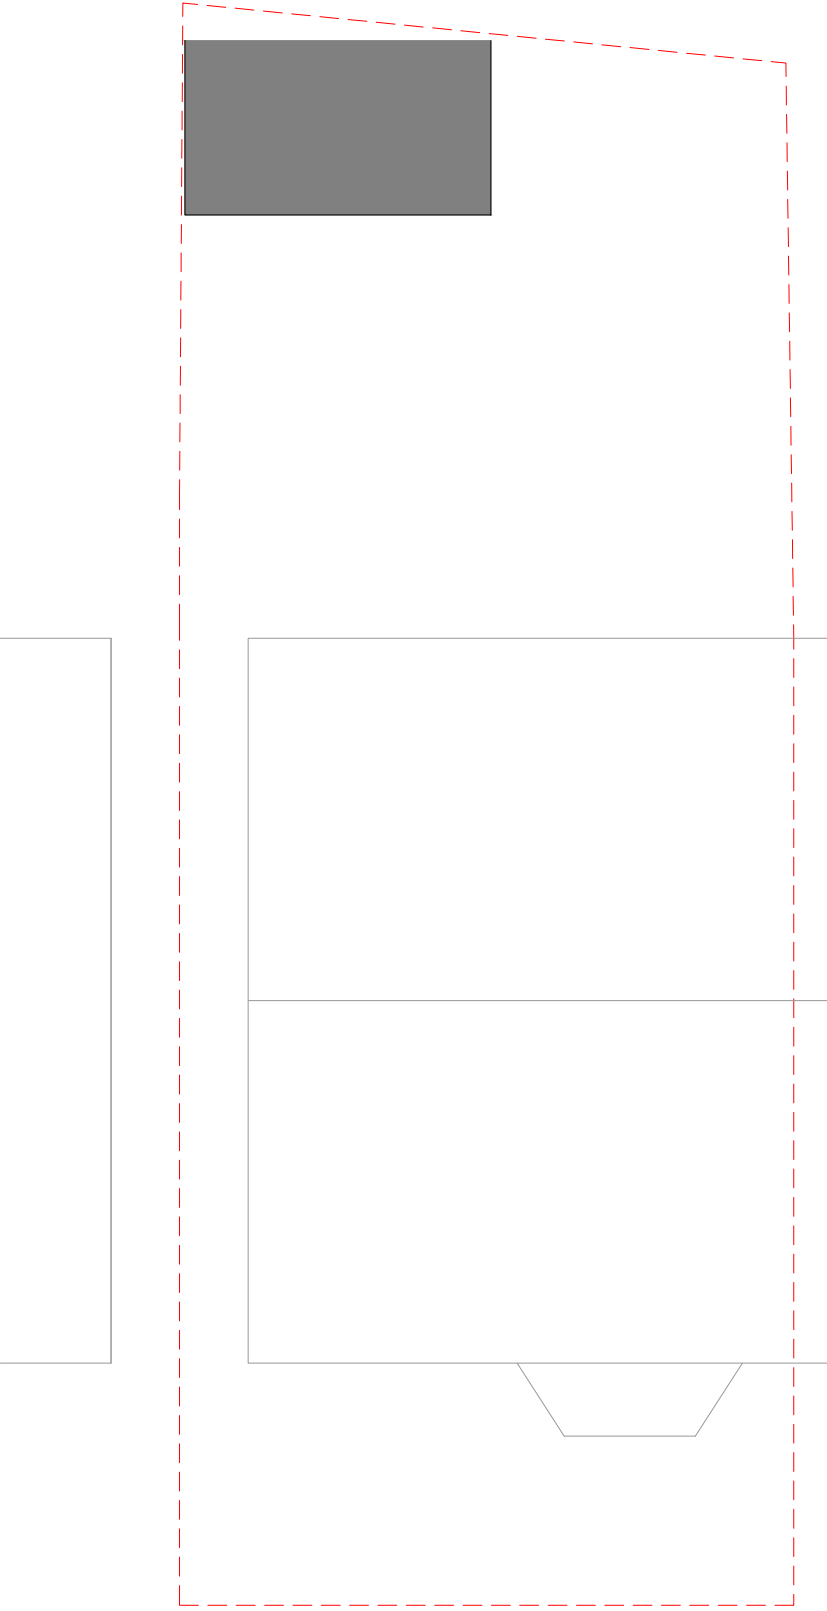

Existing Site Plan

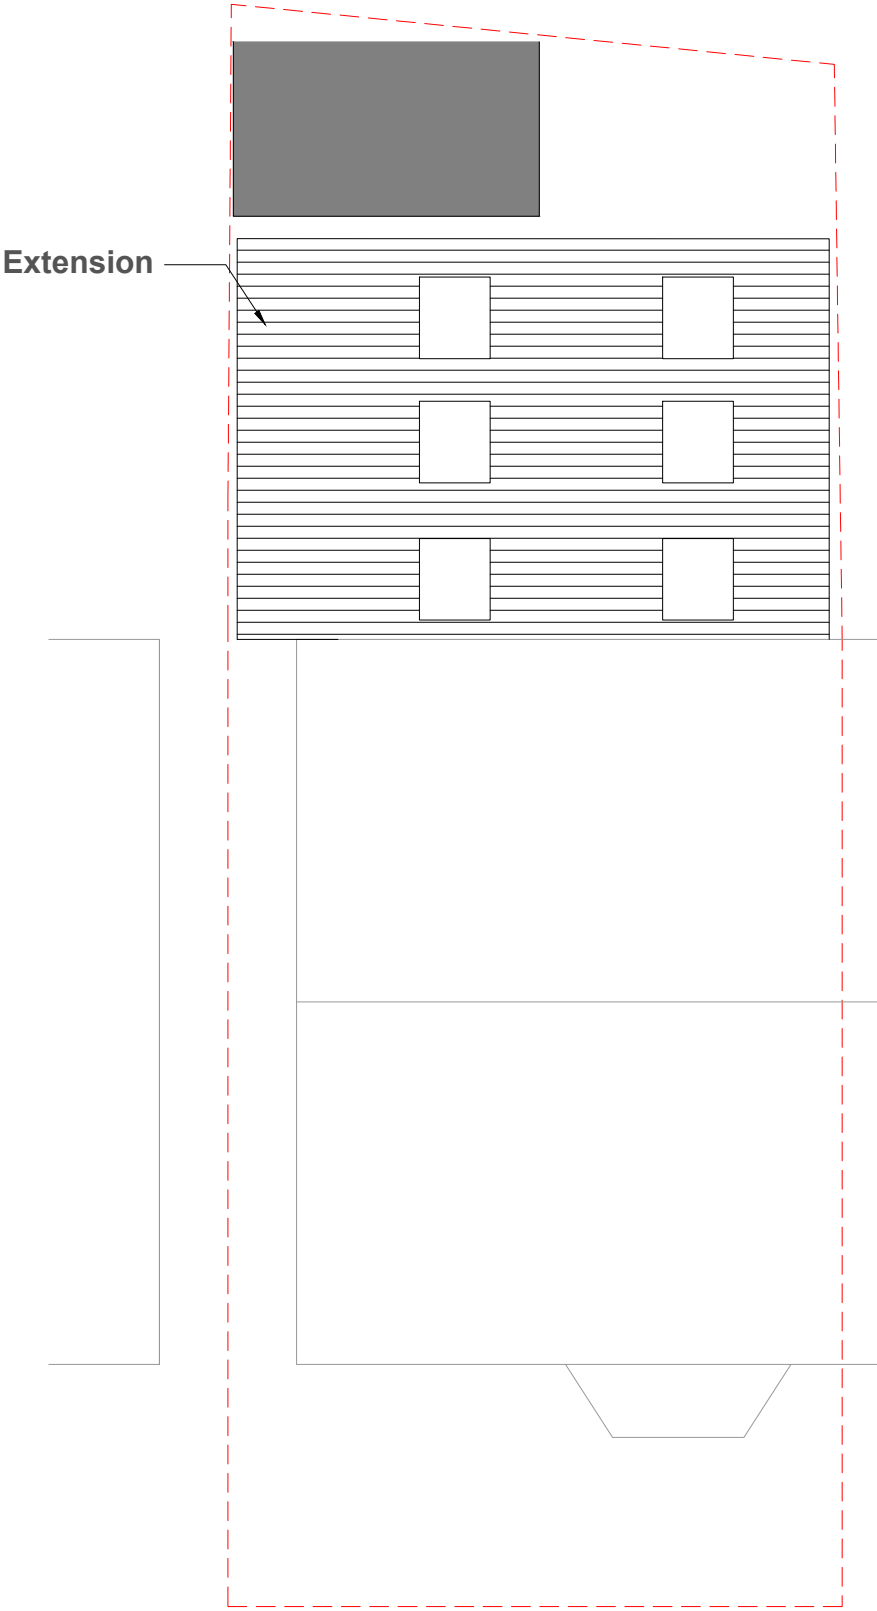

Proposde Site Plan




ARCHITECTURE

www.m1architecture.co.uk  
T:0161 327 2011  
M:07506237914


Single storey rear extension

6 Sunny Bank Rd M13 0XF


Site Plan 1:100@A3  
Existing & Proposed

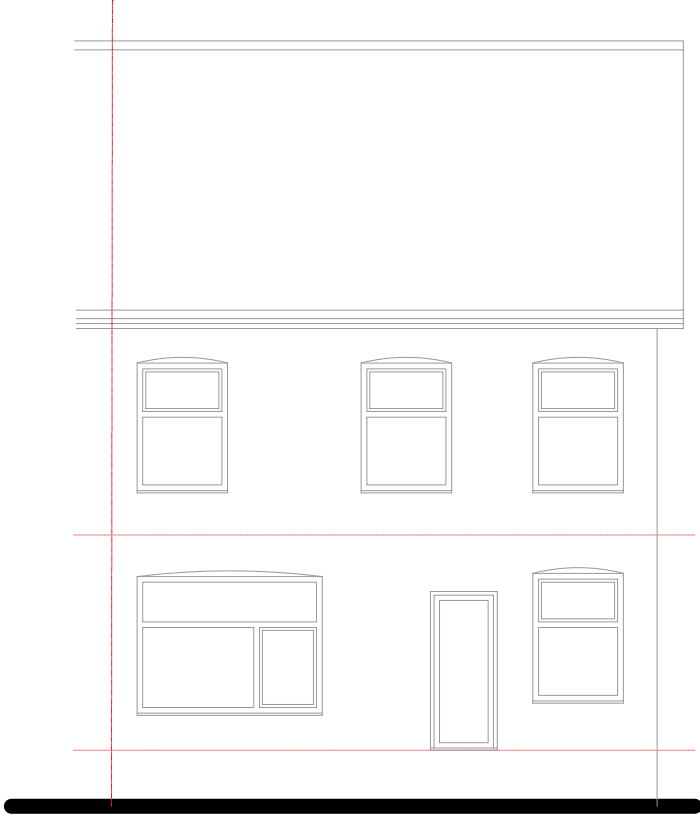

Rear Elevation

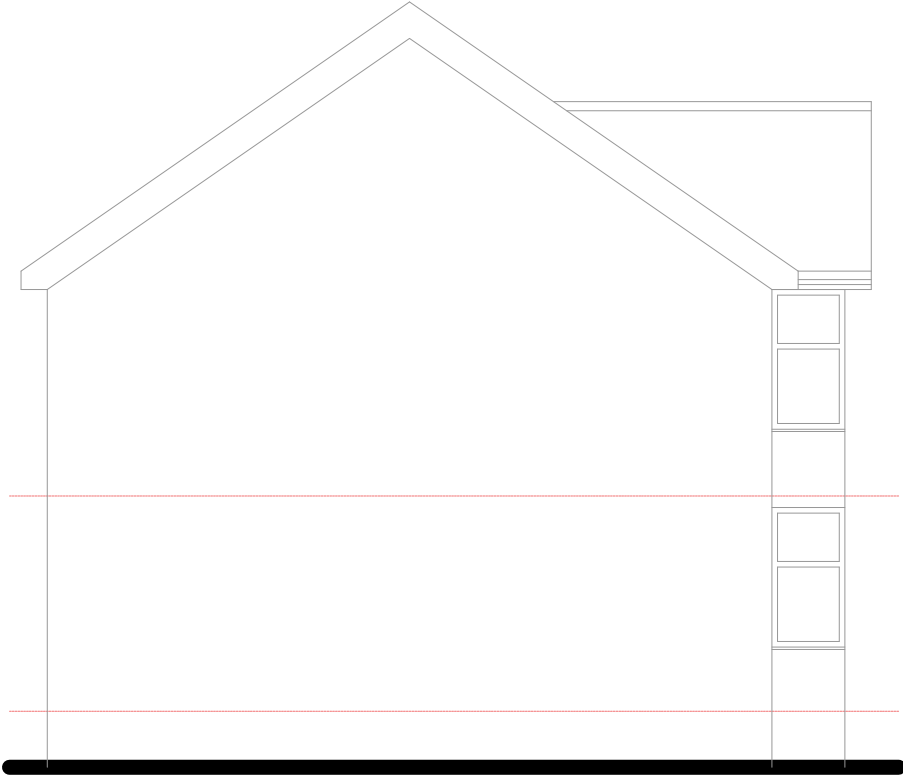

Side Elevation

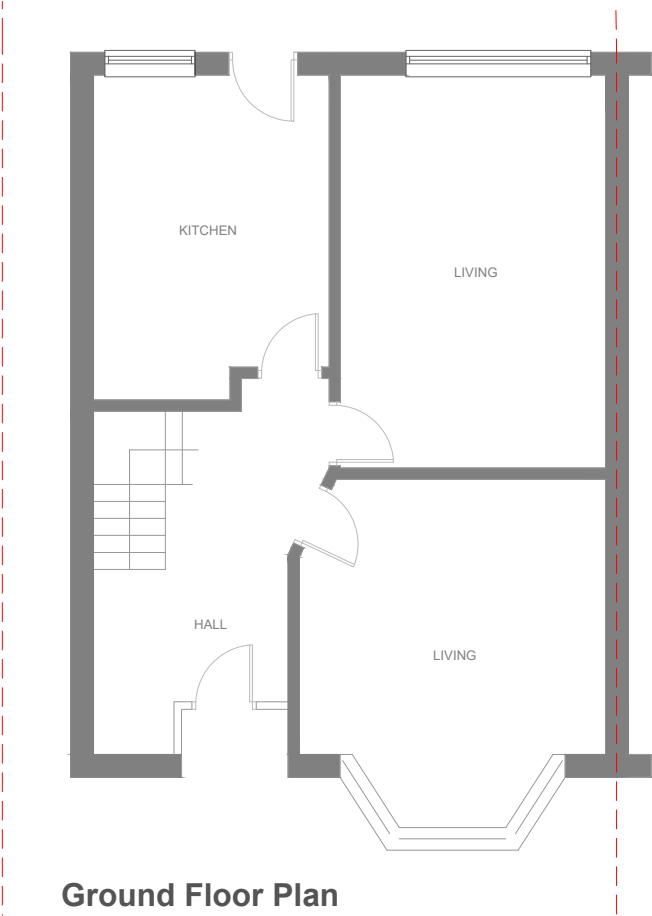

Ground Floor Plan



ARCHITECTURE

www.m1architecture.co.uk  
T:0161 327 2011  
M:07506237914


Single storey rear extension

6 Sunny Bank Rd M13 0XF


Floor Plan & Elevations

1:100@A3

Existing

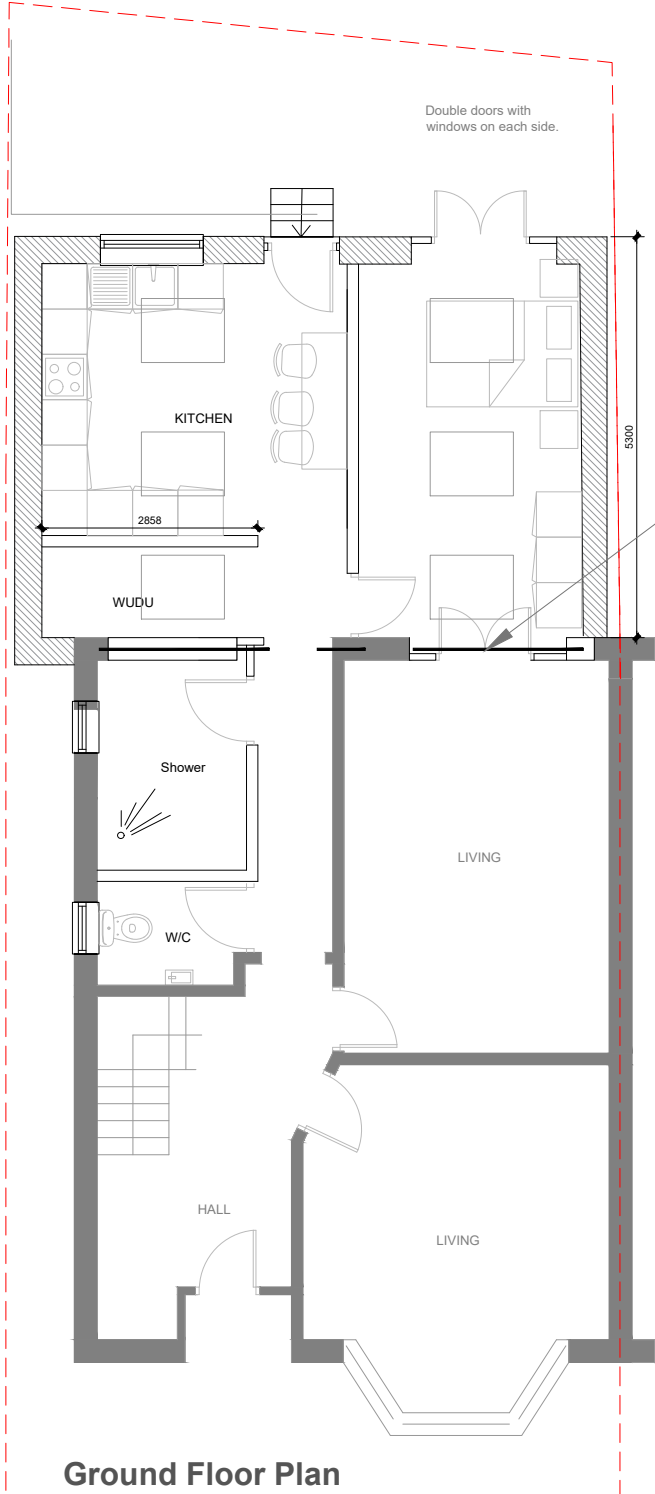


Ground Floor Plan

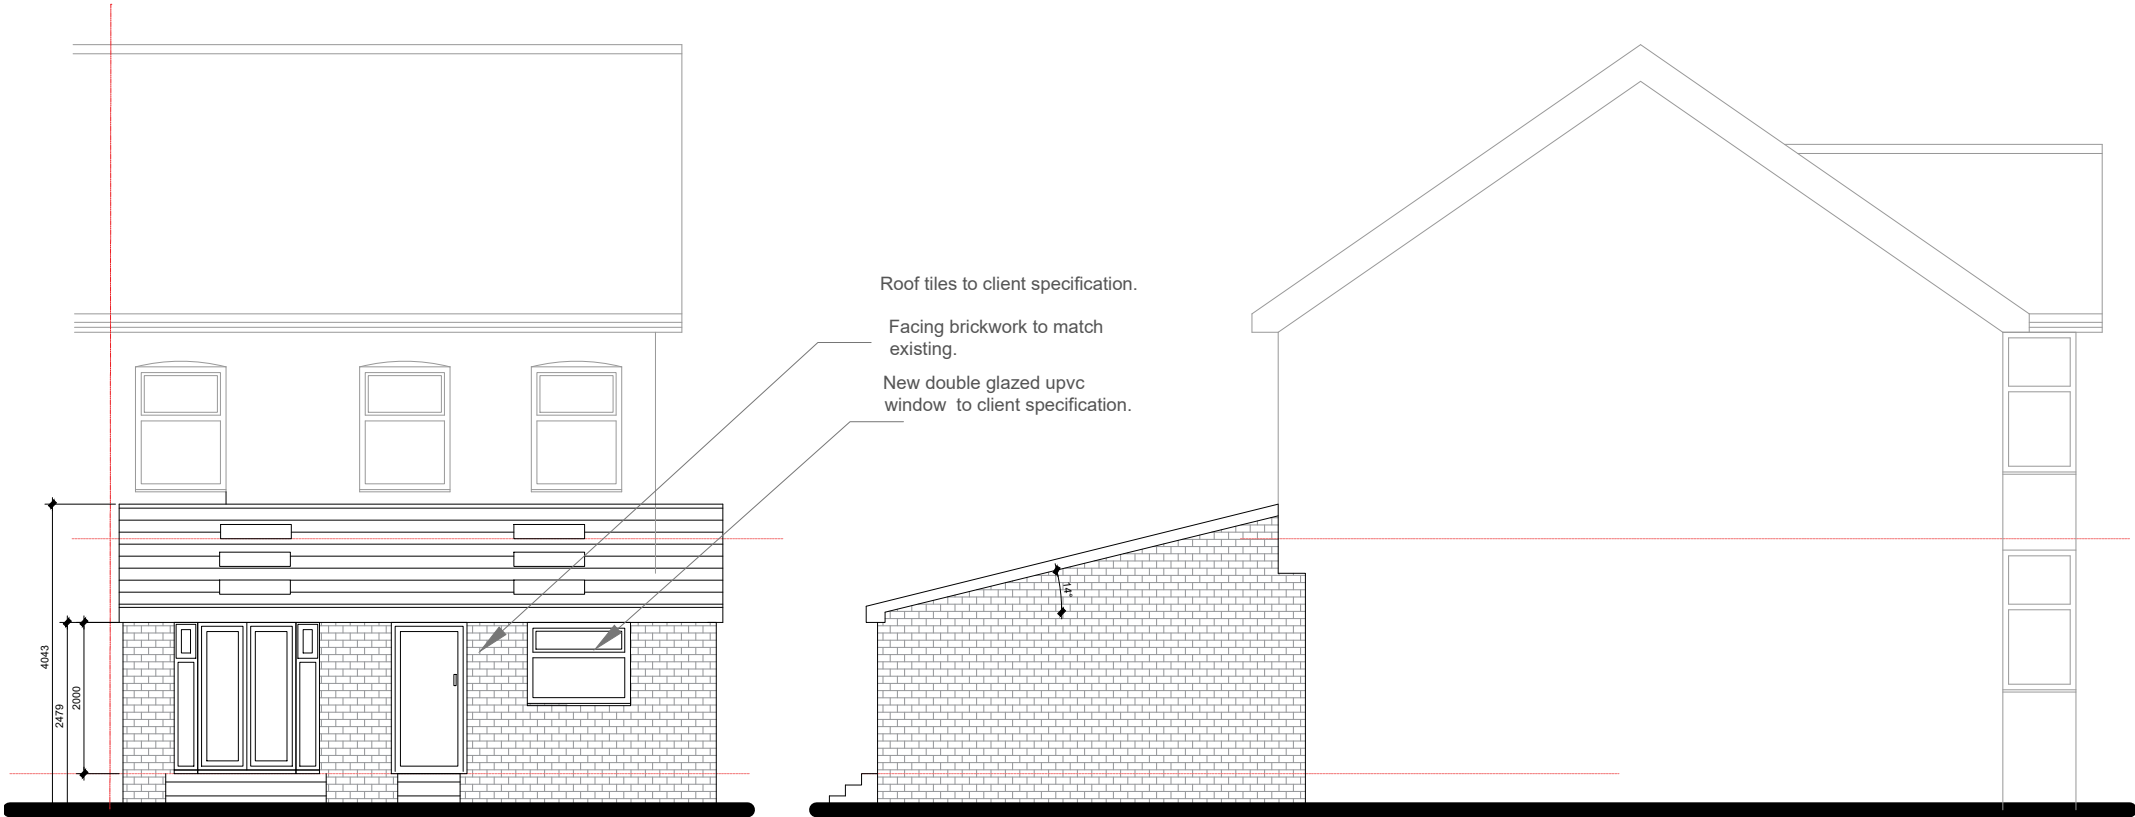

Rear Elevation

Side Elevation 1

New Supporting beams to structural engineers design and calculations.

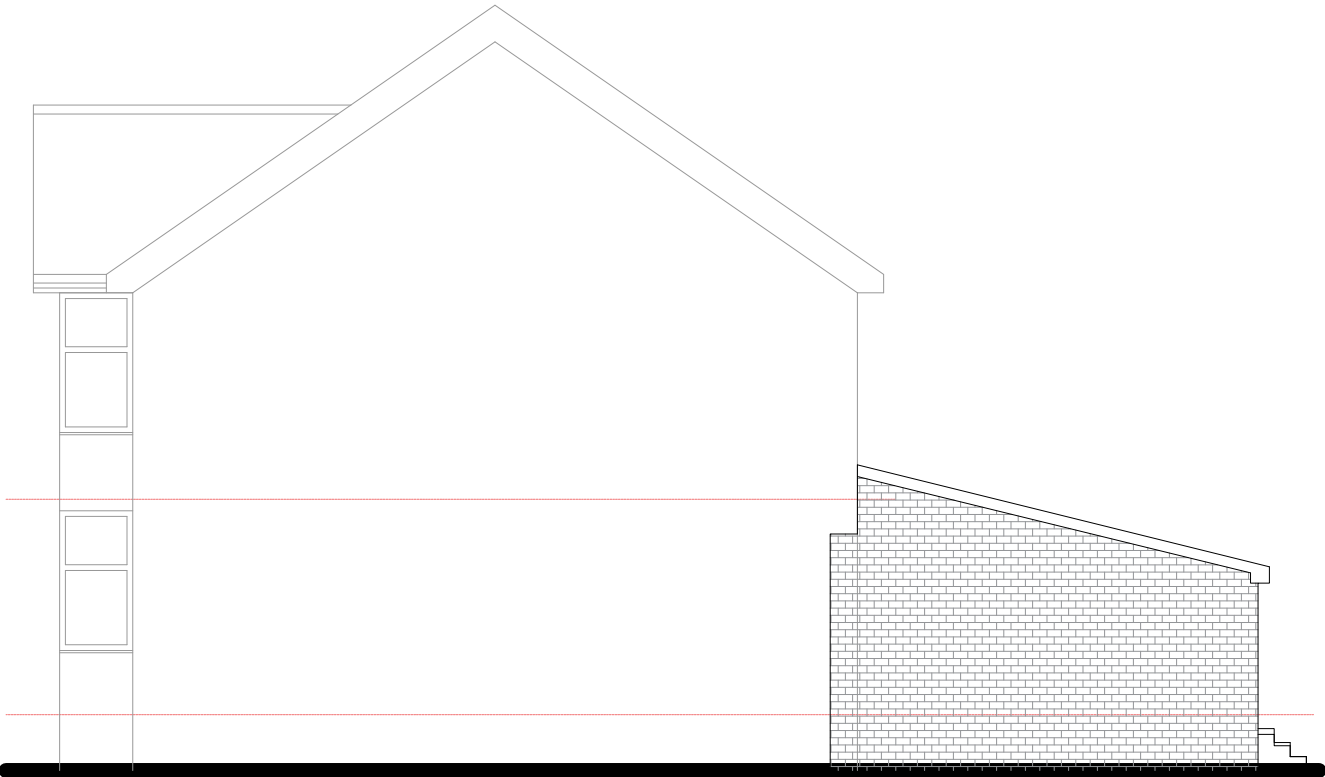

Side Elevation 2

This drawing is the property of M1 Architecture and copyright is reserved by them.

This drawing is not to be copied or disclosed by or to any unauthorized person without the prior written consent of M1 Architecture Ltd.

All dimensions are to be checked on site prior to construction, manufacture of any components and ordering of materials and equipment.

Any discrepancies are to be reported to the architects.

All materials and workmanship to be accordance with the current British Standards and codes of practice.

This drawing is to be read in conjunction with all relevant Architectural Structural Engineers, Mechanical Engineers, Electrical Engineers and Specialists drawings and specifications.

All drainage to be inspected and approved by building control.

Direction of Joists were not available during the survey therefore it is the responsibility of the contractor to check the existing structure and its mechanism of support.



**ARCHITECTURE**  
www.m1architecture.co.uk  
T:0161 327 2011  
M:07506237914

Single storey rear extension  
6 Sunny Bank Rd M13 0XF

2313  
03.

Floor Plan & Elevations 1:100@A3  
Proposed