



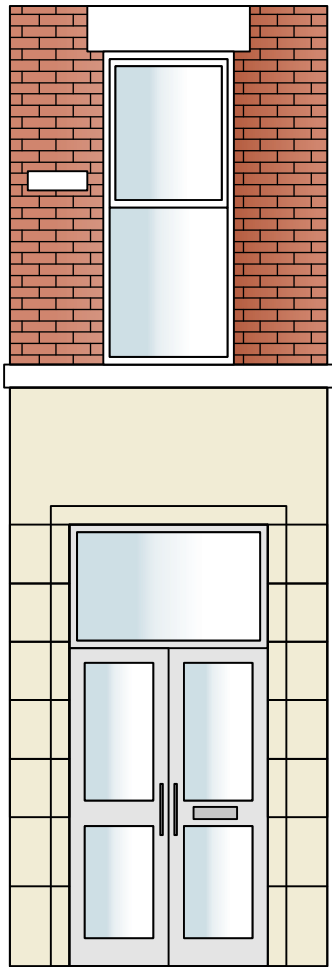

Corner Entrance Elevation
(EXISTING)



Barlow Moor Rd Elevation (EXISTING)

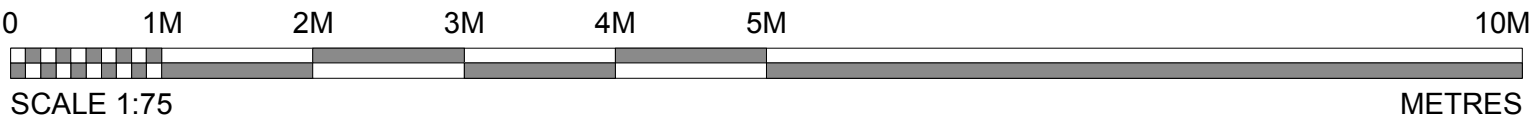

bedrock

The Hayloft
Blisworth Hill Business Park
Stoke Road, Blisworth
Northamptonshire NN7 3DB
T 01604 250002
info@bedrockdesign.co.uk

Client

Caffe Nero

Project

Chorlton Cum Hardy

Description

Existing Shopfront

Scale

1:50@A3

Drawing N°

CN1028-600

This drawing is the copyright of Bedrock Design Consultants Ltd. This drawing cannot be copied, reproduced, retained or disclosed to any unauthorised person without prior permission in writing from the designer.

Drawn by

JB

Date

14/06/23

Revision

Rev N°

Description

Date

Drawn by



Notes

This drawing represents a performance guide upon which the contractor/subcontractor must base his/her working drawings & details. Include all necessary tolerances prior to manufacture and installation.

Preliminary

CDM Regulations 2015

The principal designer as defined under CDM 2015 must be consulted before any action is taken as a result of the use of this drawing for any purpose, unless confirmed expressly in writing by Bedrock that we hold that duty.

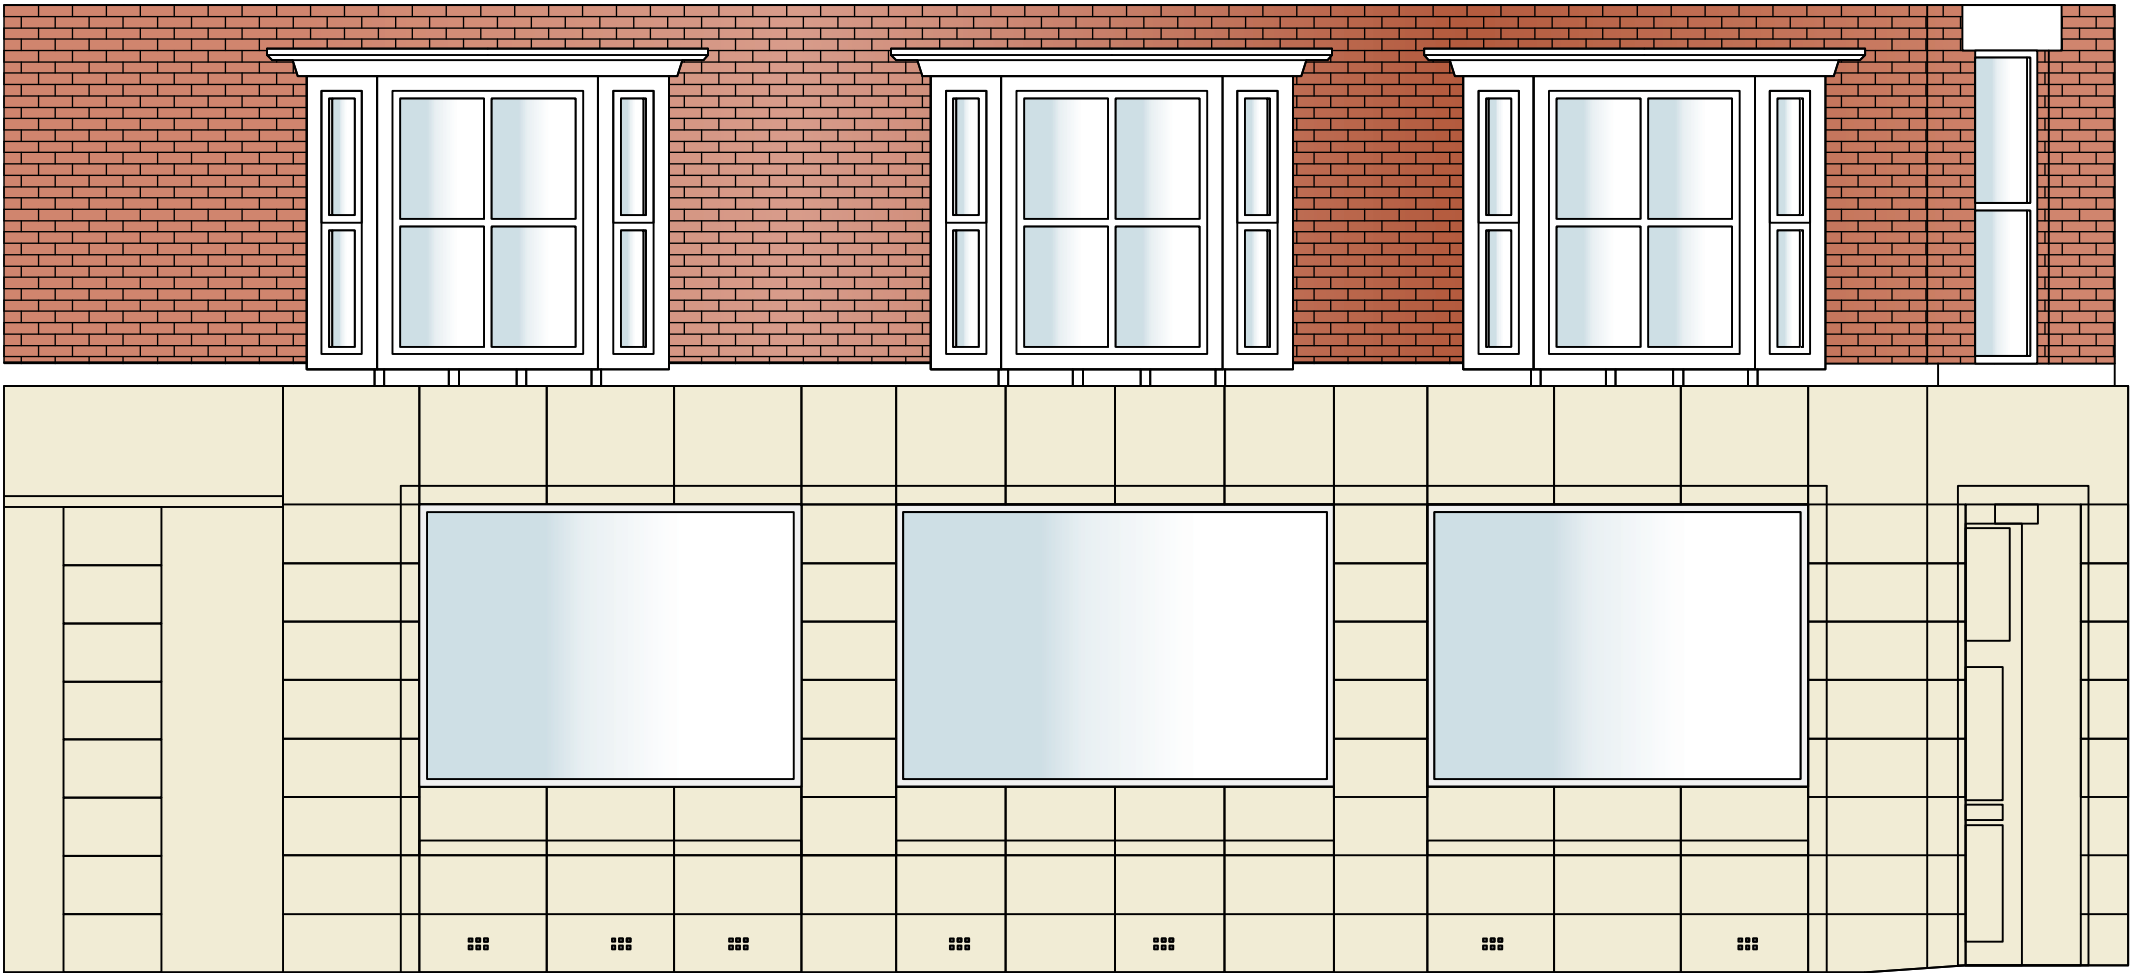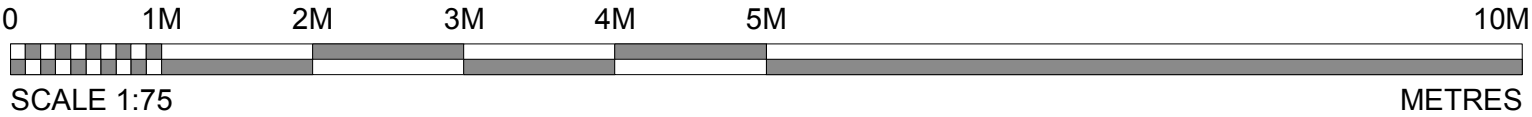

Wilbraham Rd Elevation (EXISTING)

bedrock

The Hayloft
Blisworth Hill Business Park
Stoke Road, Blisworth
Northamptonshire NN7 3DB
T 01604 250002
info@bedrockdesign.co.uk

Client
Caffe Nero

Project
Chorlton Cum Hardy

Description
Existing Shopfront

Scale
1:50@A3

Drawn by
JB

Date
14/06/23

Drawing N°
CN1028-601

Revision

This drawing is the copyright of Bedrock Design Consultants Ltd. This drawing cannot be copied, reproduced, retained or disclosed to any unauthorised person without prior permission in writing from the designer.

Rev N°

Description

Date

Drawn by

Date


Drawn by

Preliminary

Notes

This drawing represents a performance guide upon which the contractor/subcontractor must base his/her working drawings & details. Include all necessary tolerances prior to manufacture and installation.

CDM Regulations 2015
The principal designer as defined under CDM 2015 must be consulted before any action is taken as a result of the use of this drawing for any purpose, unless confirmed expressly in writing by Bedrock that we hold that duty.

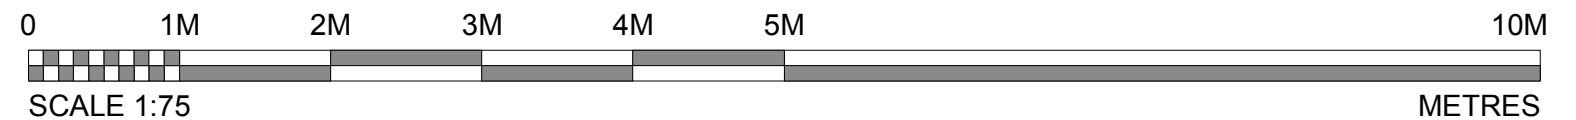

Branded Canopy
Fixed projecting branded canopy over entrance.
See contractors drawing for details.

Window Manifestation
Frosted vinyl "Coffee House"
Refer to Stylo Graphics for details

Illuminated Fascia Sign
Internally illuminated via LED's Aluminium fabricated fascia panel.
Fascia panel to be coated blue BS4800 20E51 with strapline in black.
"CAFFE NERO" illuminated white letters with black keyline. "THE ITALIAN COFFEE...." To be 5mm 133 Ivory acrylic push-through.
Folded backtray complete with white LED's, Refer to signage contractor drawings for details.



Window Manifestations
Frosted vinyl "Caffe Nero Italian coffee Co"
Text applied to the inner face of glass.
Clear film applied to the back to help prevent "picking" Refer to Stylo Graphics for details

Window Manifestations
Frosted vinyl "Caffe Nero Italian coffee company text applied to the inner face of glass. Clear film applied to the back to help prevent "picking" Refer to Stylo Graphics for details

New Shopfront window frames
painted in F&B "Railings" No. 31

Existing Stonework
to be cleaned

Increased window opening
formed from original window arrangement. Dashed line indicates extent of new openings made subject to site survey.

bedrock

The Hayloft
Blisworth Hill Business Park
Stoke Road, Blisworth
Northamptonshire NN7 3DB
T 01604 250002
info@bedrockdesign.co.uk


Client Caffe Nero	Scale 1:50@A3	Drawn by JB	Date 14/06/23
Project Chorlton Cum Hardy	Drawing N° CN1028-602	Revision	
Description Proposed Shopfront	This drawing is the copyright of Bedrock Design Consultants Ltd. This drawing cannot be copied, reproduced, retained or disclosed to any unauthorised person without prior permission in writing from the designer.		

Rev N°	Description	Date	Drawn by


Preliminary

Notes
This drawing represents a performance guide upon which the contractor/subcontractor must base his/her working drawings & details. Include all necessary tolerances prior to manufacture and installation.

CDM Regulations 2015
The principal designer as defined under CDM 2015 must be consulted before any action is taken as a result of the use of this drawing for any purpose, unless confirmed expressly in writing by Bedrock that we hold that duty.

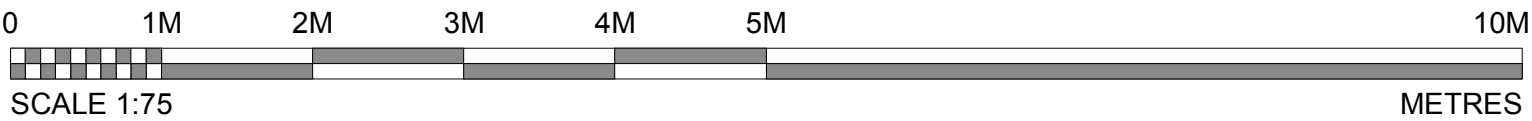

Illuminated Fascia Sign
Internally Illuminated via LED's Aluminium fabricated fascia panel. Fascia panel to be coated blue BS4800 20E51 with strapline in black. "CAFFE NERO" illuminated white letters with black keyline. "THE ITALIAN COFFEE...." To be 5mm 133 Ivory acrylic push-through. Folded backtray complete with white LED's, Refer to signage contractor drawings for details.

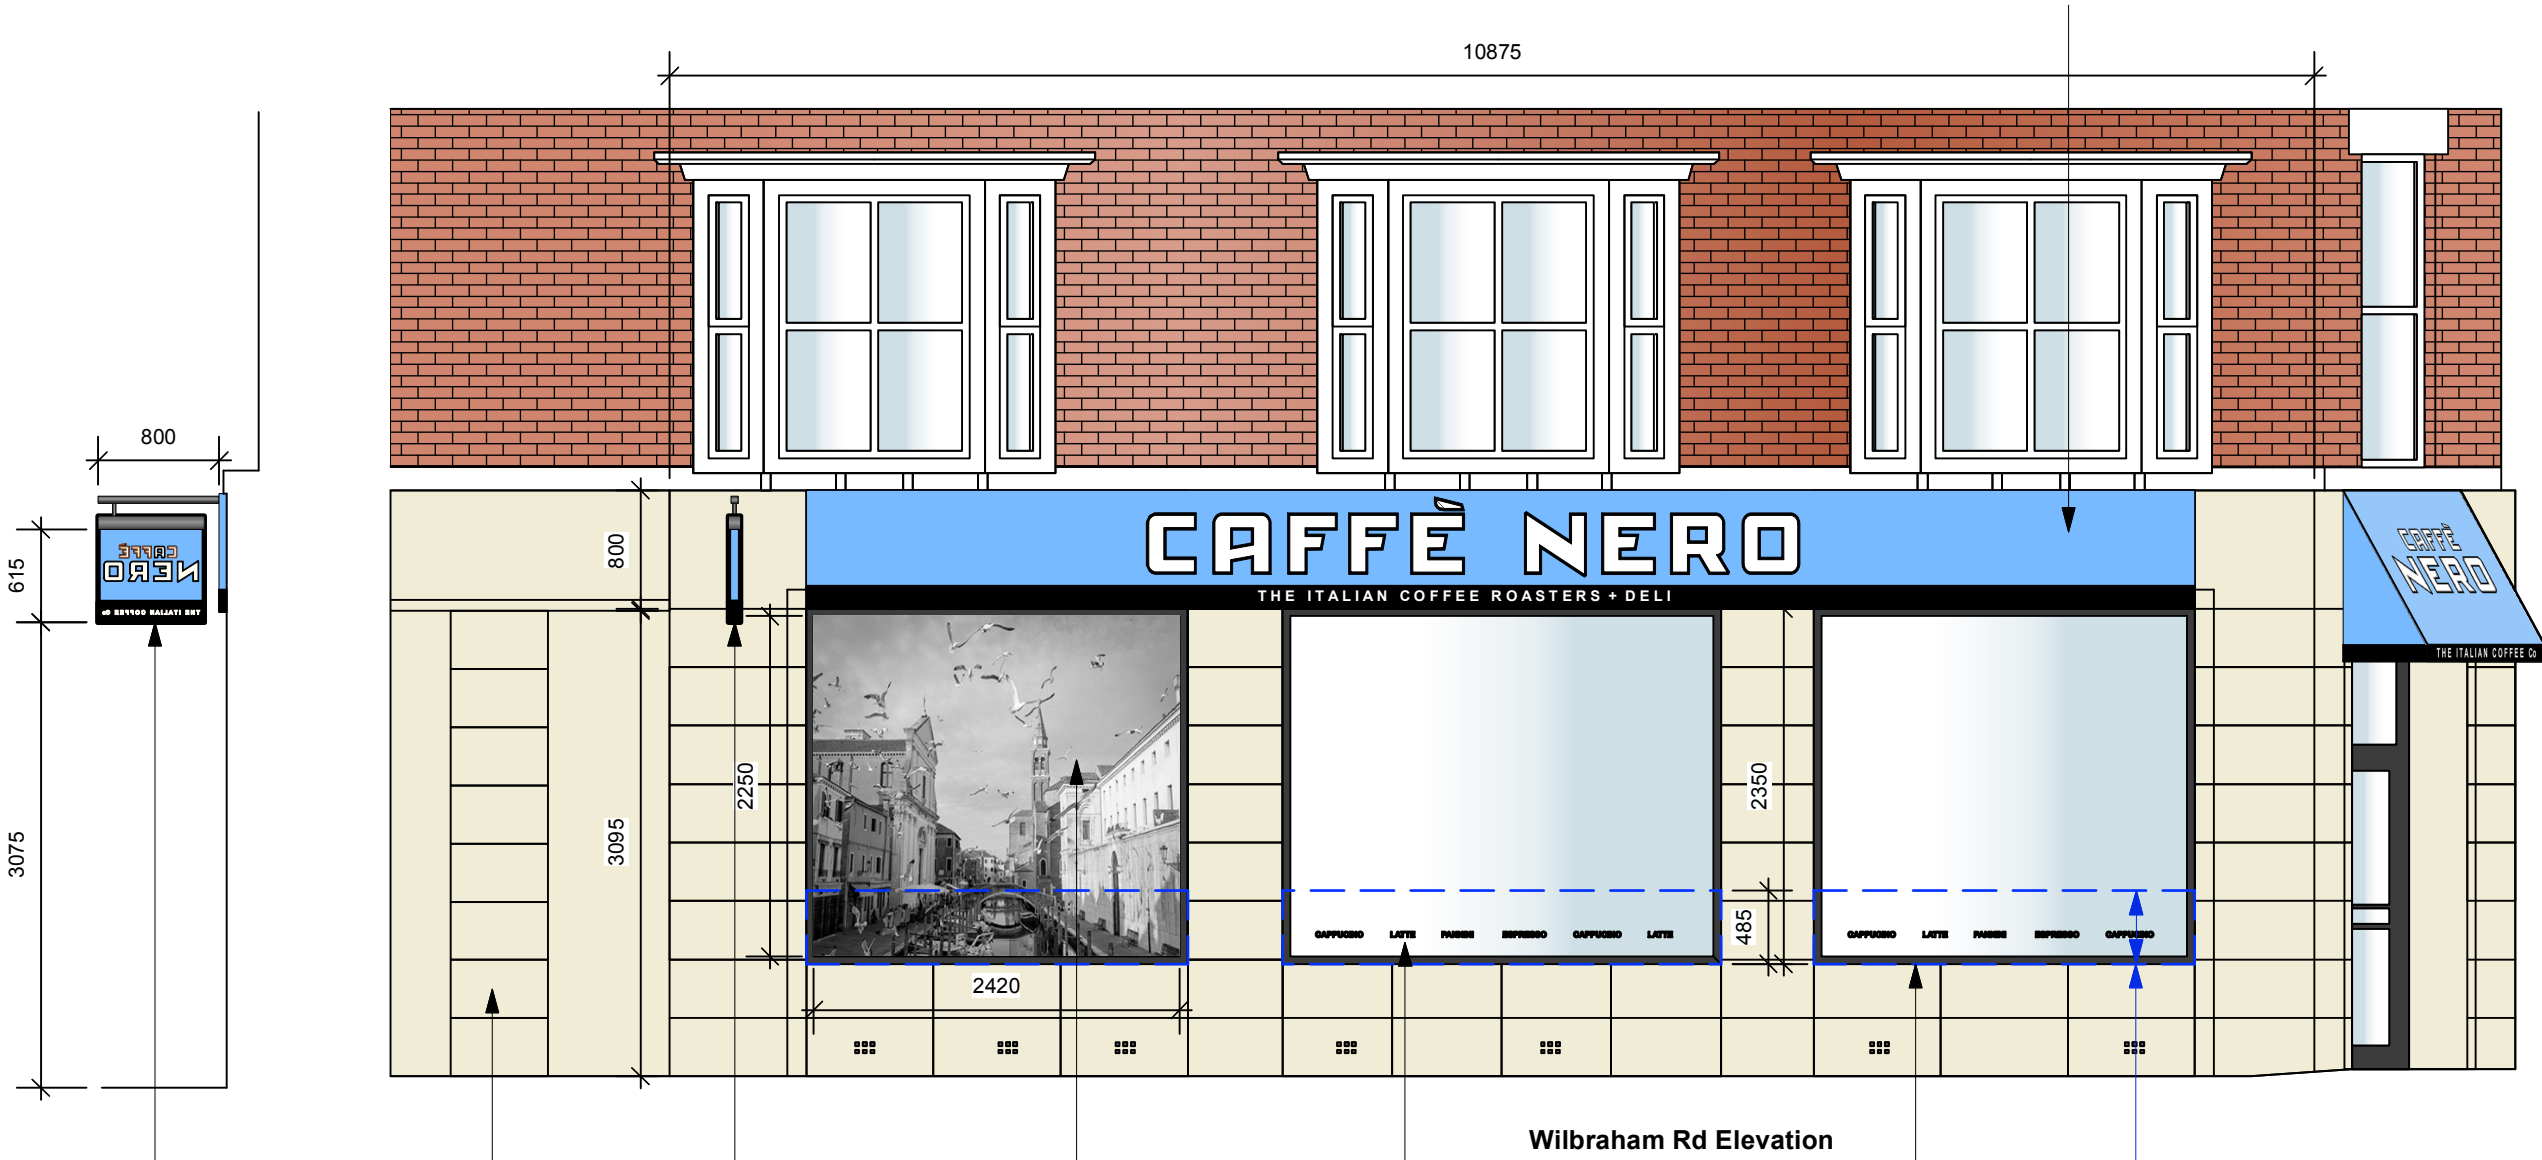

Wilbraham Rd Elevation

Projecting Sign
See contractors drawing for detail

Existing Stonework
to be cleaned

Projecting Sign
See contractors drawing for detail

Image applied to glazing
to obscure internal rear of back bar service wall. IMAGE / TEXT TBC.

Window Manifestations
Frosted vinyl 'Caffe Nero Italian coffee company text applied to the inner face of glass. Clear film applied to the back to help prevent "picking" Refer to Stylo Graphics for details

New Shopfront window frames
painted in F&B "Railings" No.31

Increased window opening
formed from original window arrangement. Dashed line indicates extent of new openings made subject to site survey.