Basement Floor Plan

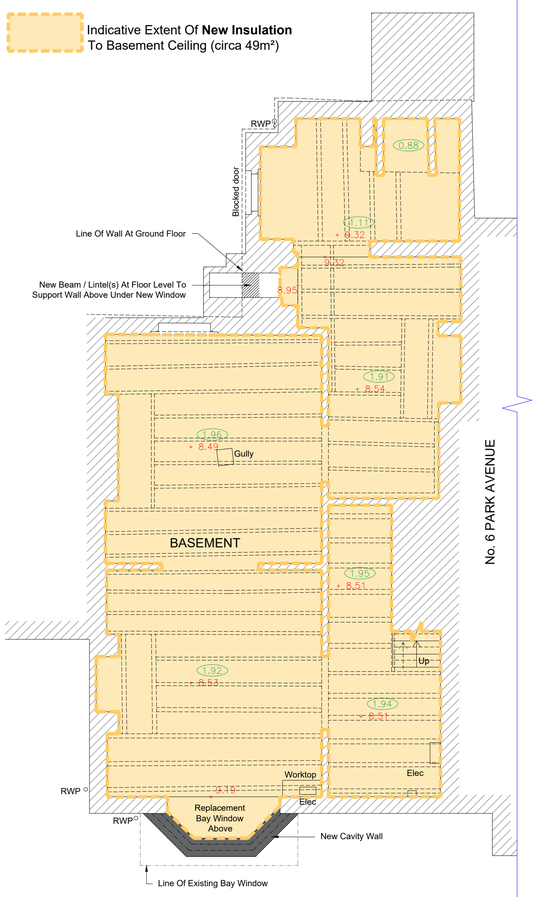

Ground Floor Plan

(note: tree canopies removed for clarity)

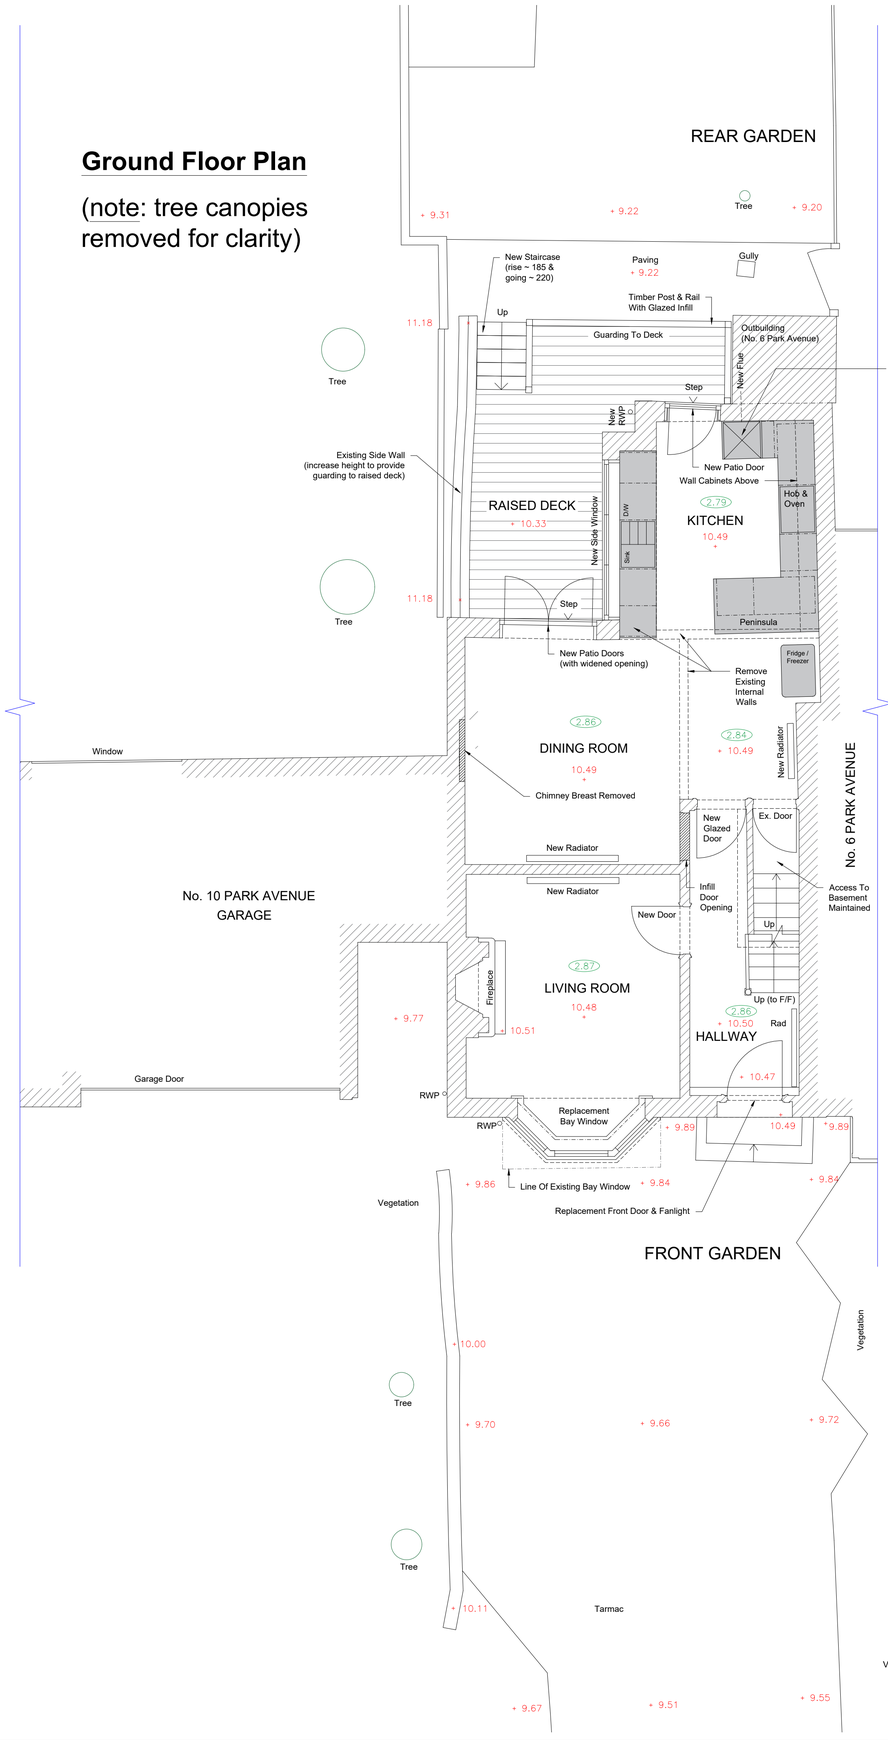

First Floor Plan

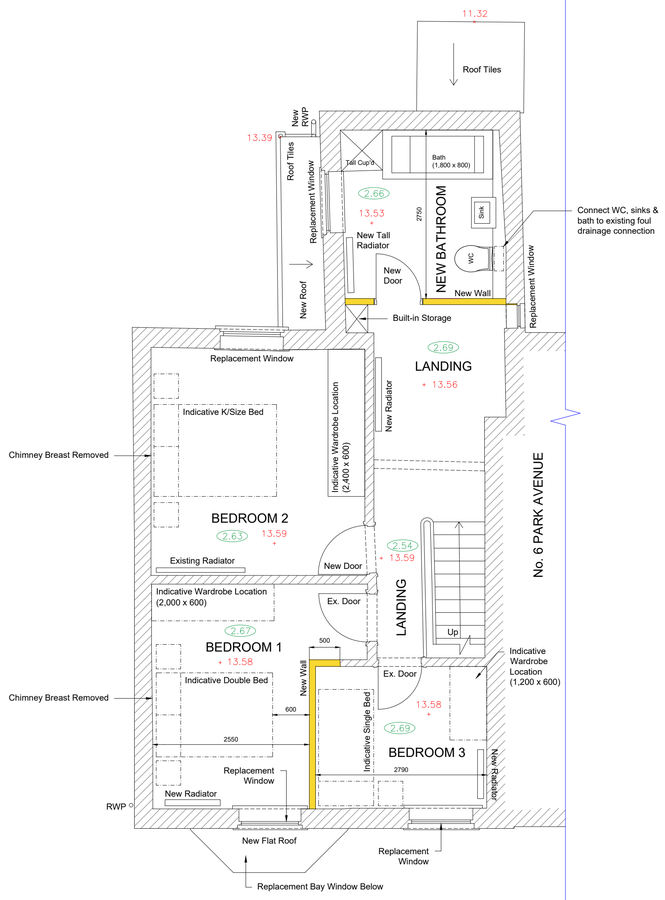

THIS DRAWING IS FOR PLANNING APPLICATION PURPOSES ONLY

Drawing History:

Revision	Description	Author	Date
-	Initial Issue	MW	03/05/2023
A	Revised Issue (minor layout changes)	MW	22/05/2023
B	Planning Application	MW	05/07/2023

This drawing is the property of Whitfield Architects and must not be reproduced without prior written agreement. This drawing is provided to scale, for design and cost estimation purposes (not for construction). Any financial decisions relating to this information must make due allowance for dimensional or area variation resulting from the design development and construction processes. We recommend that all dimensions and levels should be cross-checked on site (for construction) and any discrepancies should be reported to Whitfield Architects immediately. Design responsibility cannot be accepted for alteration to (or deviation from) this drawing without the prior acknowledgement of Whitfield Architects. Please email hello@whitfieldarchitects.com with any questions.

N

Project Title: 8 Park Ave, Levenshulme, M19 2EE

Client Name: B. H. Saghir & I. K. Ahmed

Drawing Title: Proposed Floor Plans

Drawing Number: P(02)01

Project No: F021 | Date: 03/05/2023

Drawn: Mark Whitfield | Scale @ A1: 1:50

Revision: B

WHITFIELD ARCHITECTS
27, High Grove Road, Cheadle, SK8 1NS
Contact us: hello@whitfieldarchitects.com
Or visit: www.whitfieldarchitects.com