


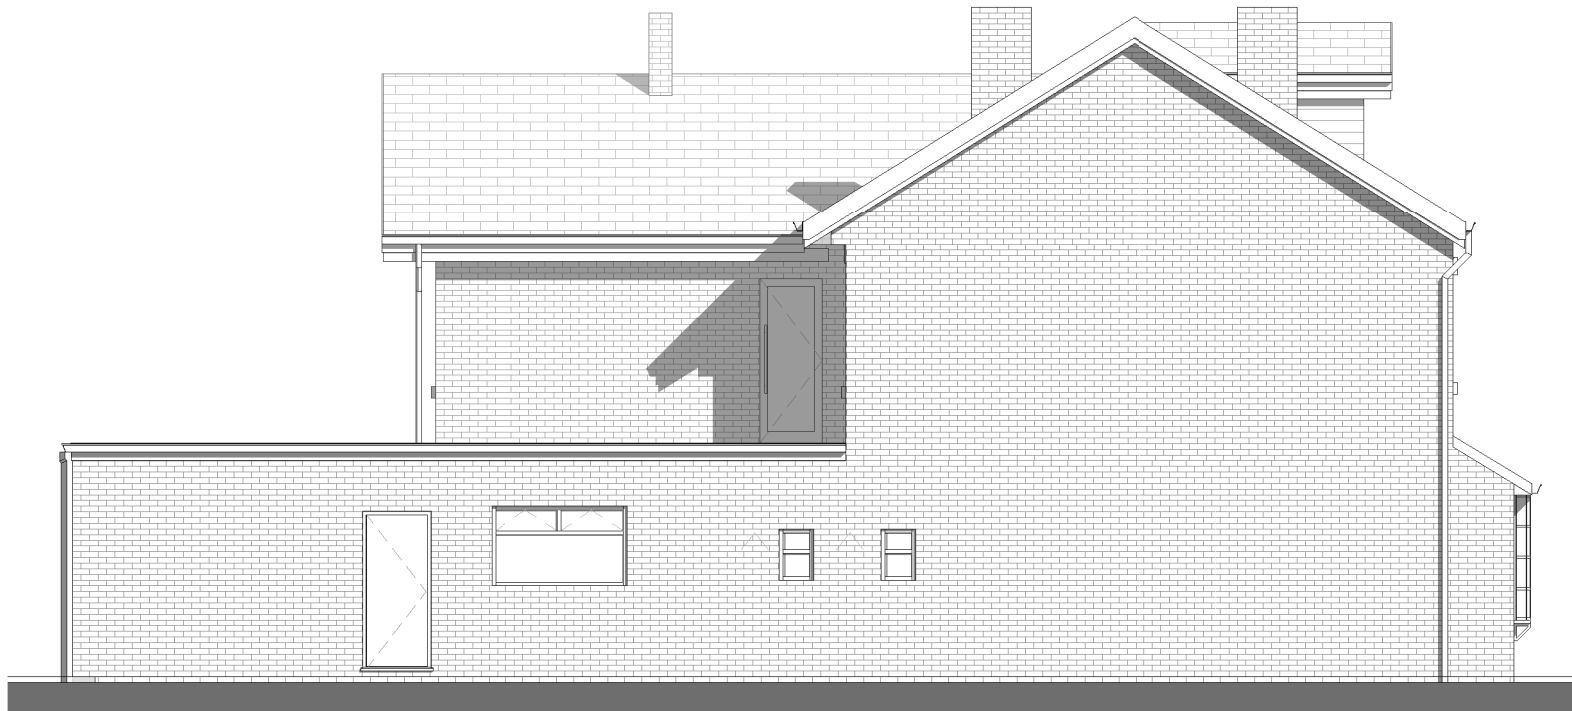

Existing North Elevation
1 : 100



Existing East Elevation
1 : 100



Existing South Elevation
1 : 100



Existing West Elevation
1 : 100



Proposed North Elevation
1 : 100



Proposed East Elevation
1 : 100



Proposed South Elevation
1 : 100



Proposed West Elevation
1 : 100