


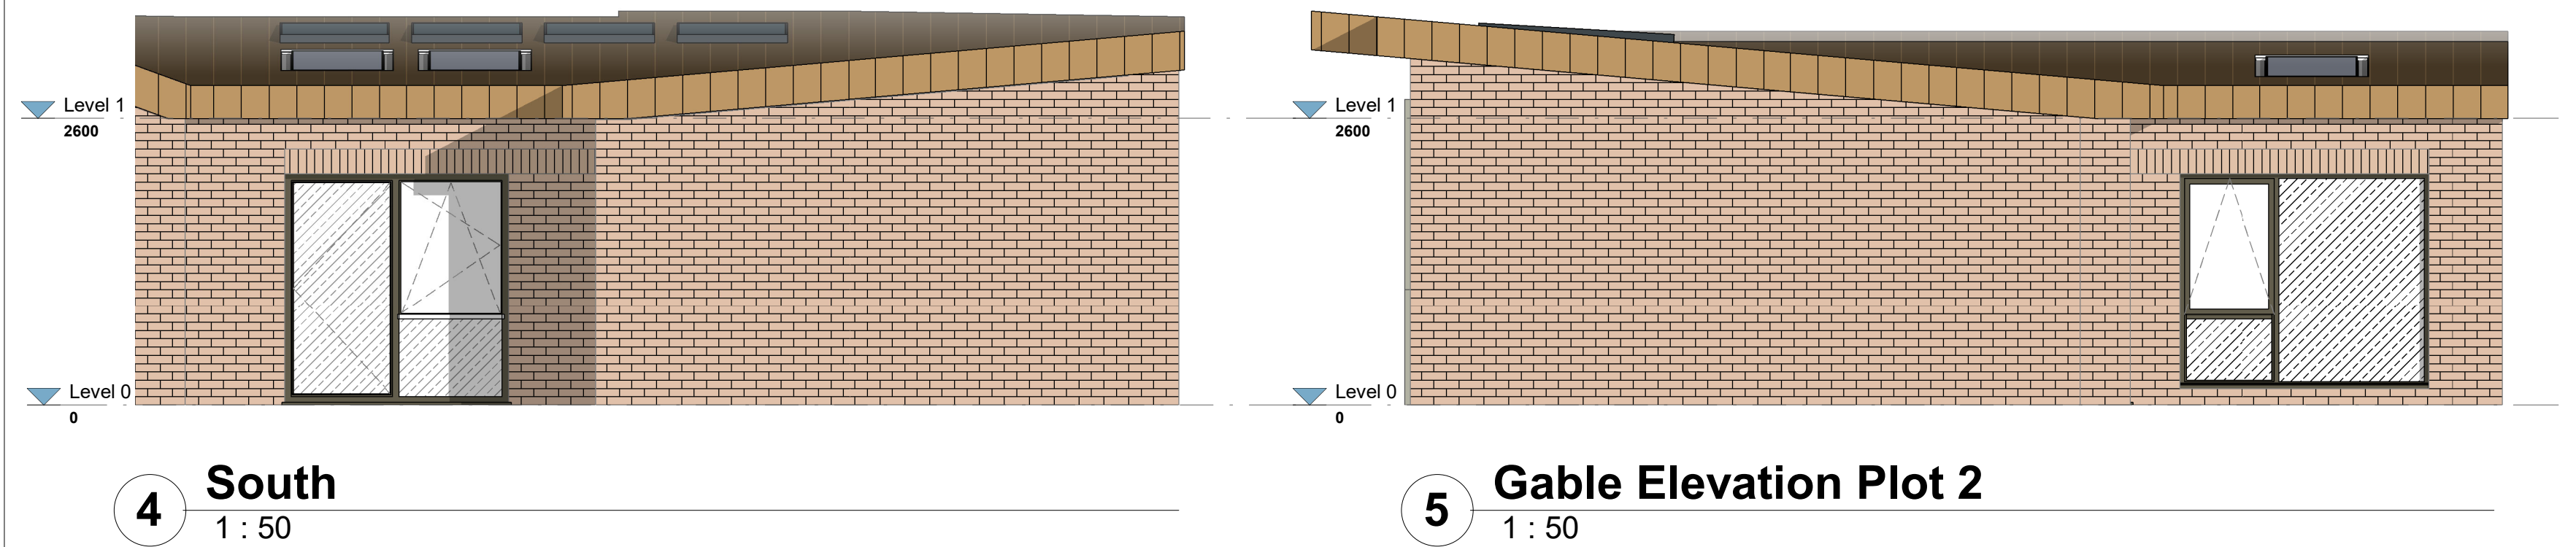


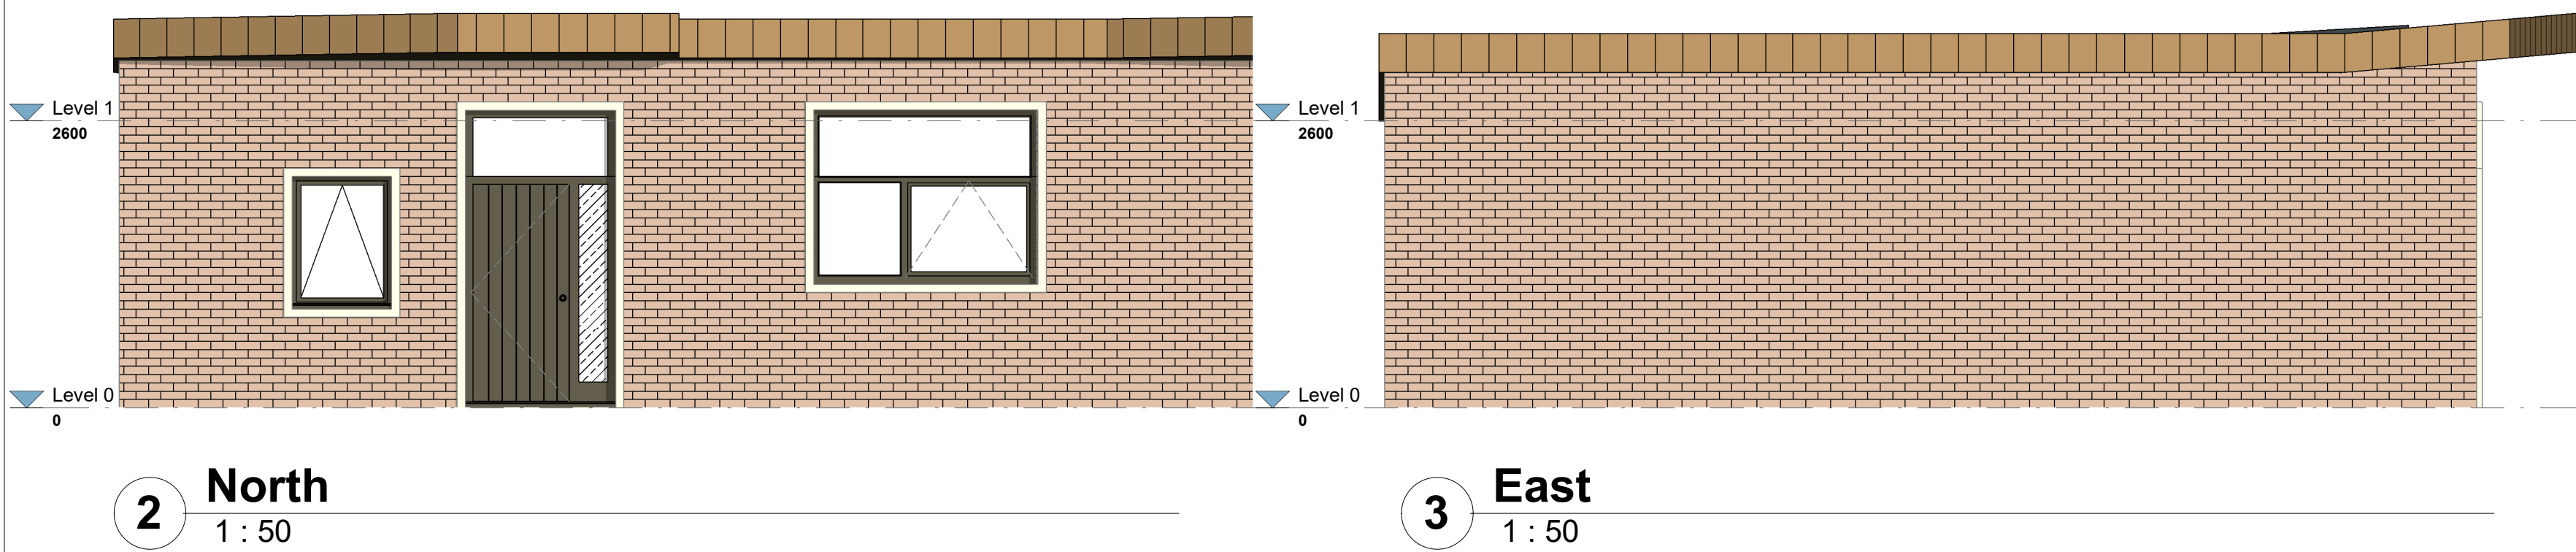


1.1 Section A
1 : 50

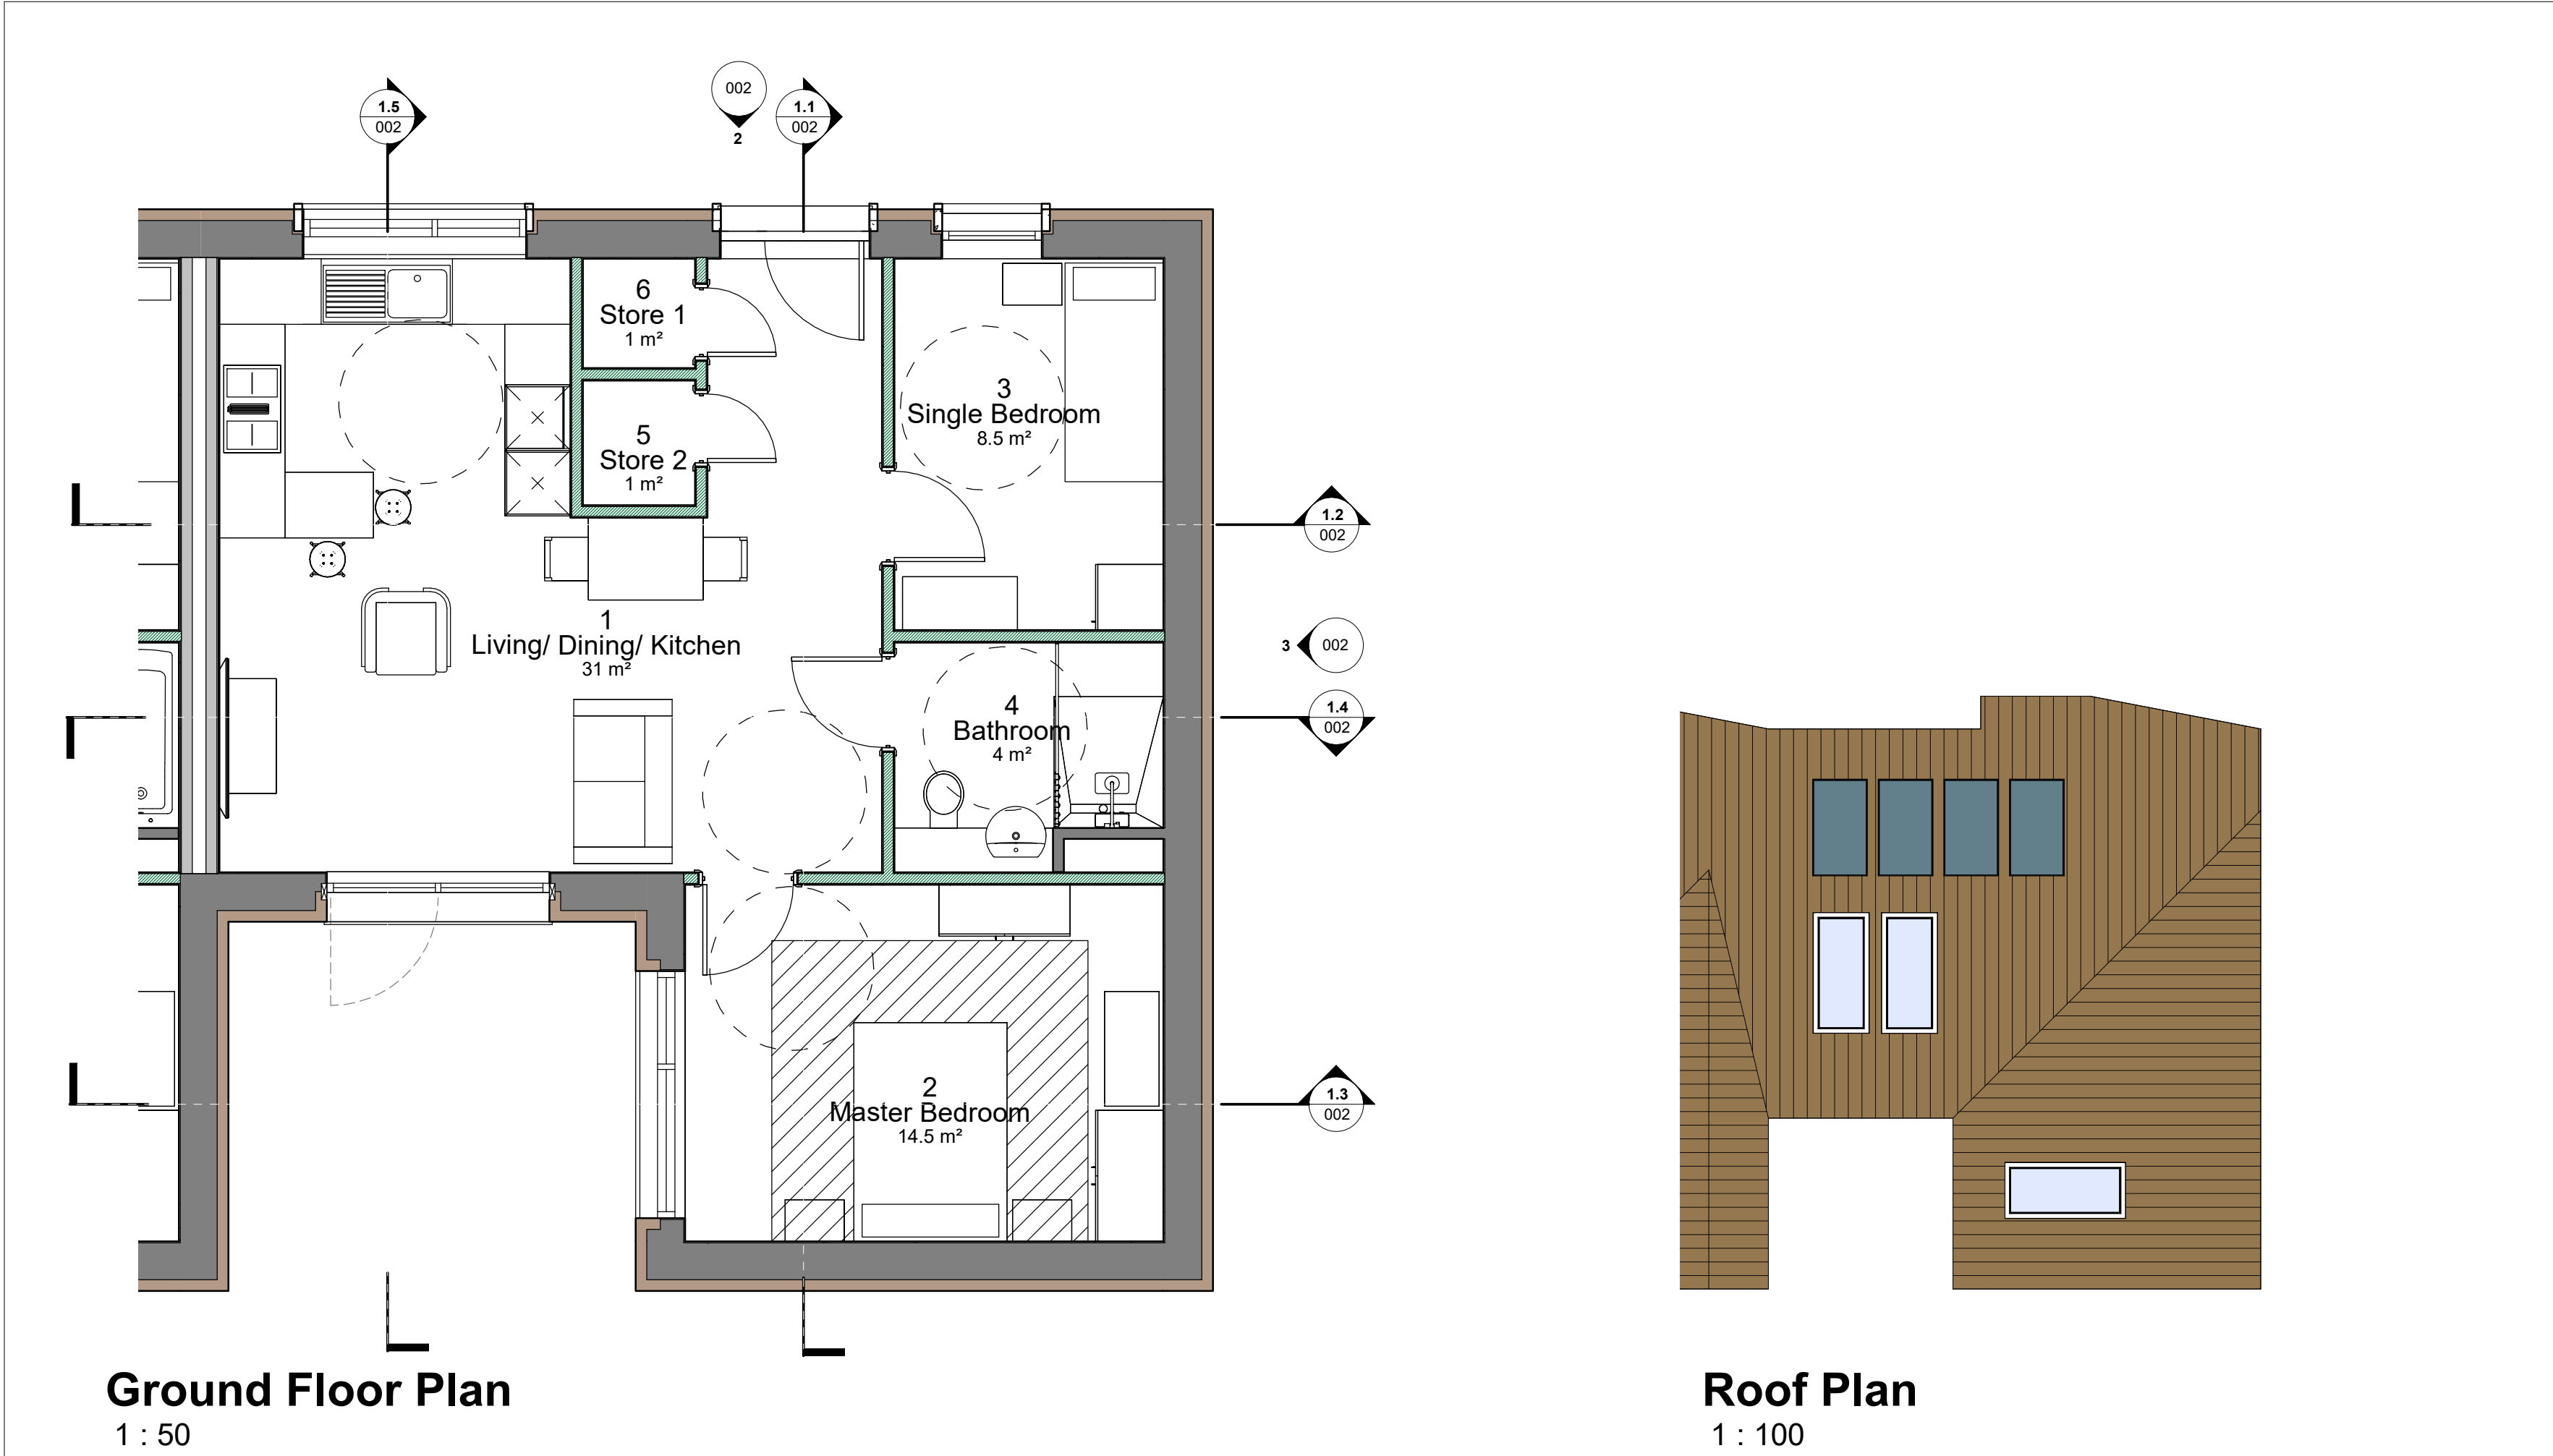


1.2 Section B
1 : 50

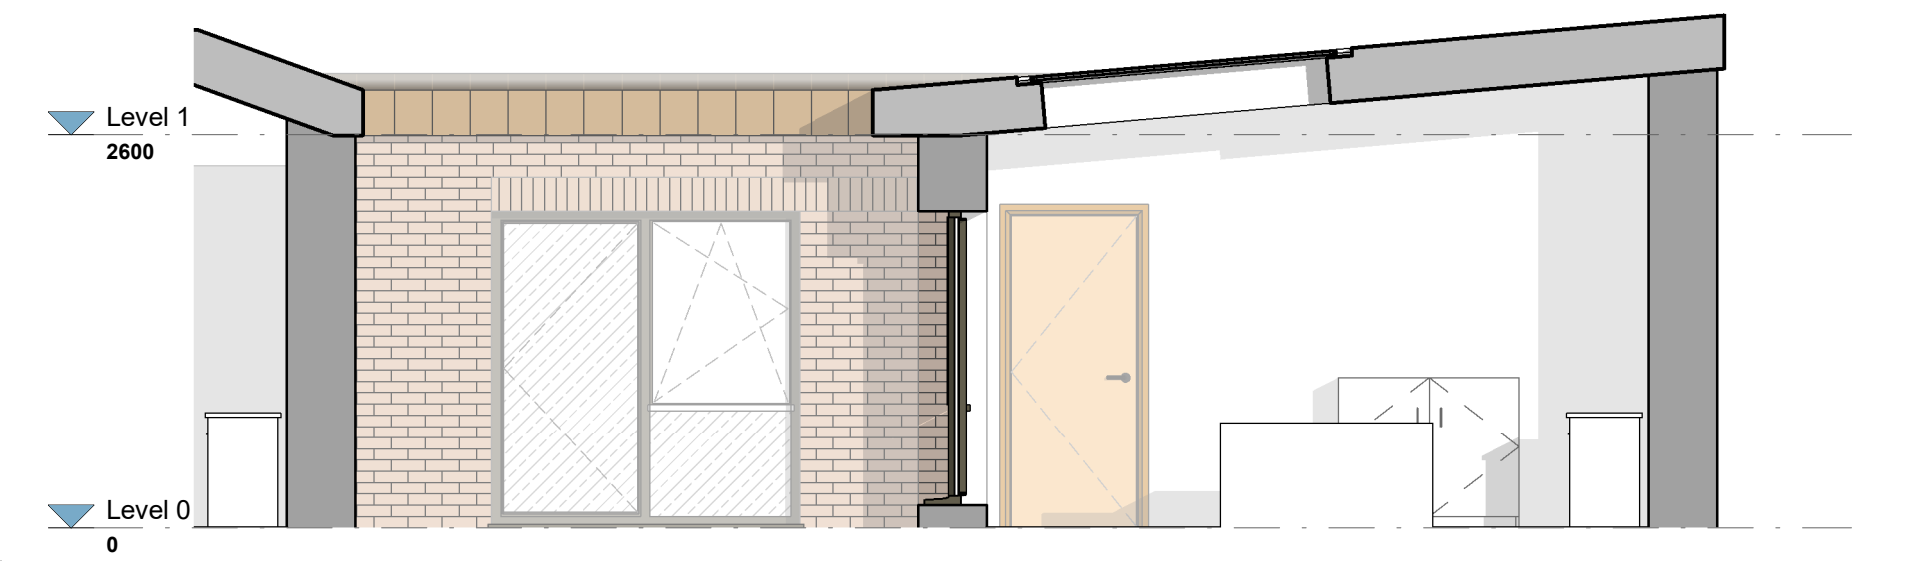

1.3 Section C
1 : 50

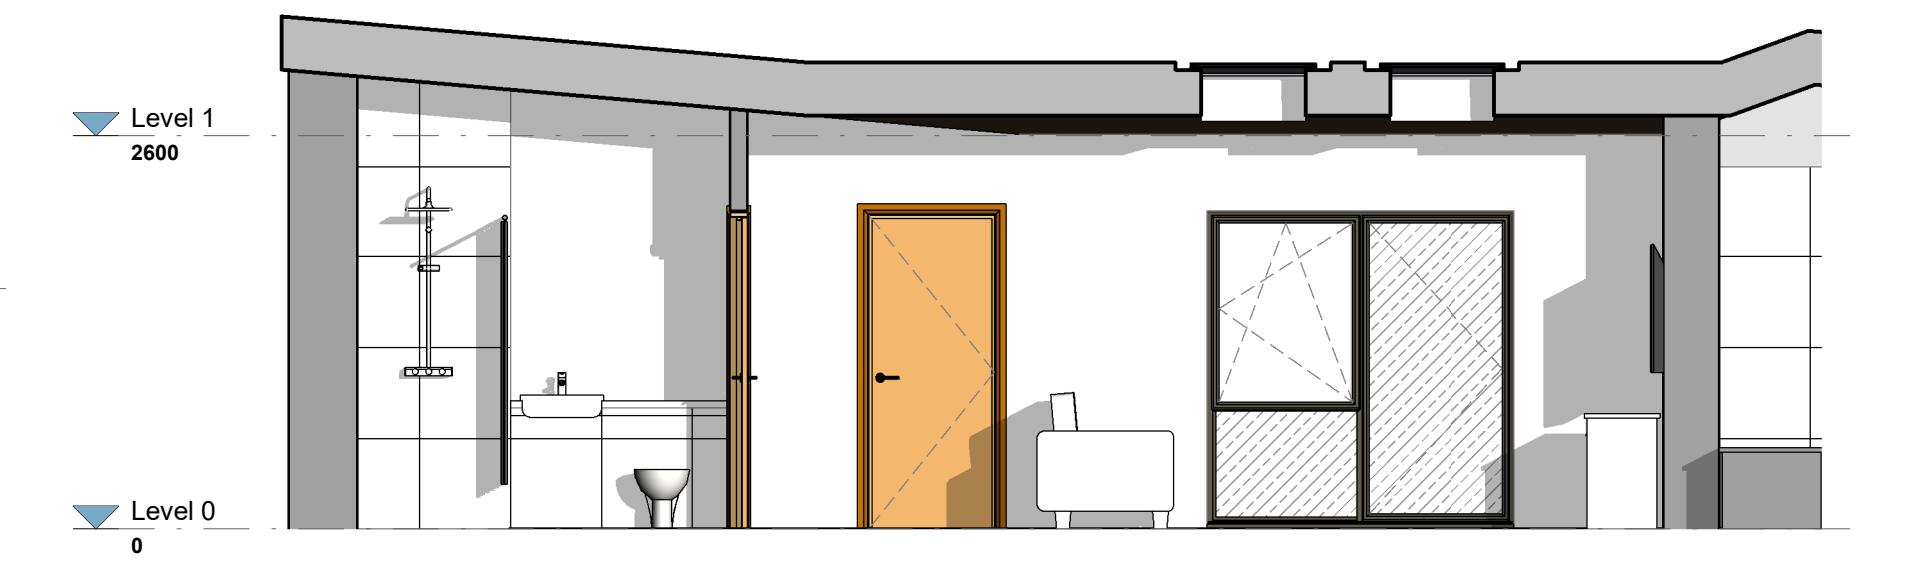

1.4 Section D
1 : 50

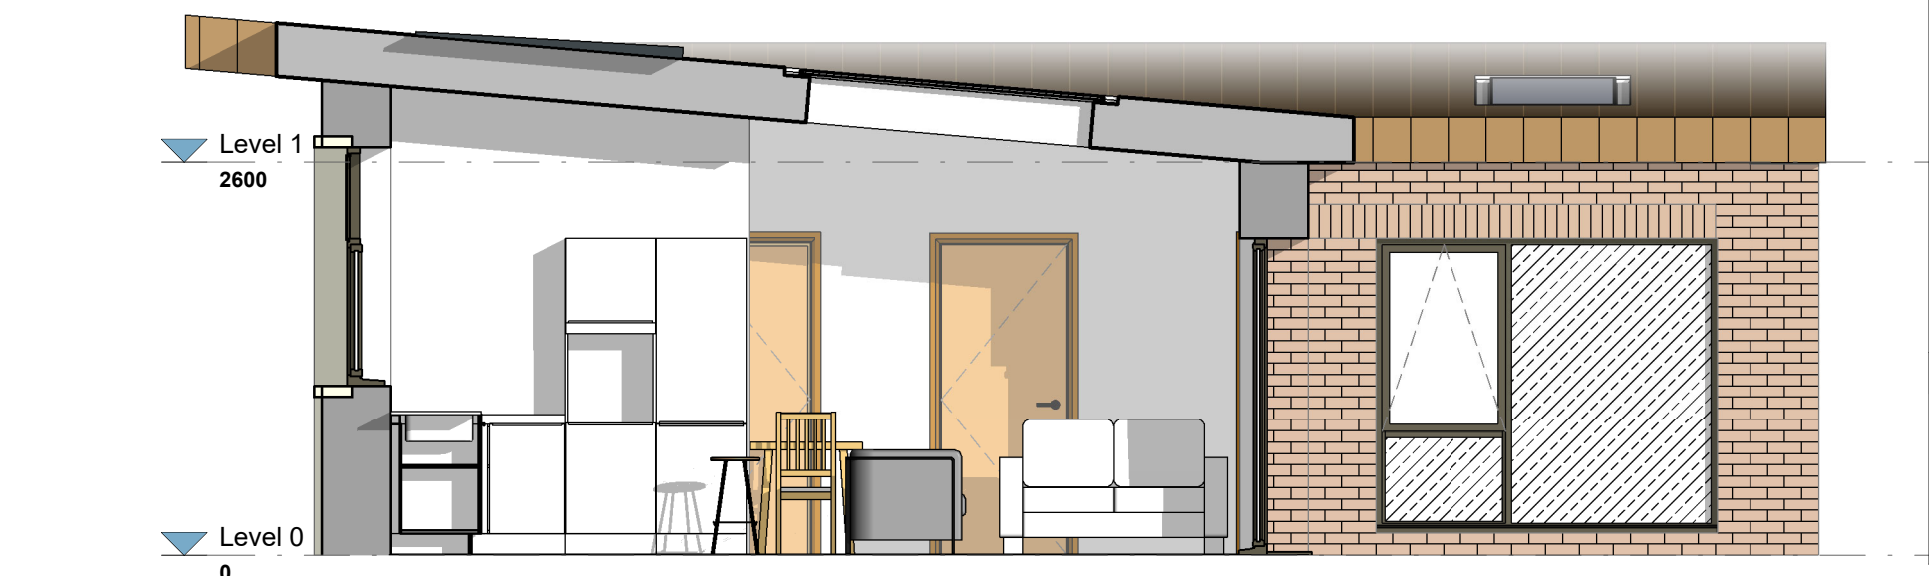

1.5 Section E
1 : 50

© TRIANGLE ARCHITECTS LIMITED
THIS DRAWING IS THE SUBJECT OF COPYRIGHT WHICH VESTS IN TRIANGLE ARCHITECTS LIMITED. IT IS AN INFRINGEMENT OF COPYRIGHT TO REPRODUCE THIS DRAWING, BY WHATEVER MEANS, INCLUDING ELECTRONIC, WITHOUT THE EXPRESS WRITTEN CONSENT OF TRIANGLE ARCHITECTS LIMITED WHICH RESERVES ALL ITS RIGHTS.
TRIANGLE ARCHITECTS LIMITED ASSERTS ITS RIGHTS TO BE IDENTIFIED AS THE AUTHOR OF THIS DESIGN.
DRAWING NOT TO BE SCALED: FIGURE DIMENSIONS TO BE WORKED TO IN ALL CASES.
THE CONTRACTOR IS RESPONSIBLE FOR CHECKING DIMENSIONS, TOLERANCES & REFERENCES.
ANY DISCREPANCY TO BE VERIFIED WITH THE ARCHITECT BEFORE PROCEEDING WITH THE WORKS.
REPORT ERRORS & OMISSIONS TO ARCHITECT.
WHERE AN ITEM IS COVERED BY DRAWINGS OF DIFFERENT SCALE, THE LARGER SCALE DRAWING TO BE WORKED TO. DO NOT SCALE FROM THE DRAWING. FIGURED DIMENSIONS TO BE WORKED TO IN ALL CASES.
CHECK ALL DIMENSIONS ON SITE.
DRAWING TO BE READ IN CONJUNCTION WITH THE HEALTH & SAFETY PLAN, AND ALL RELEVANT RISK ASSESSMENTS AND THE FOLLOWING DRAWINGS:

Accommodation Schedule	
	Area
Bungalow	62.5 m²

Material Key	
	Buff Brick
	Buff Brick Soldier Course
	Artstone Buff Surrounds
	Bronze Soffits & Fascias
	Metal Rainwater Goods
	Bronze Standing Seam Roof
	Photovoltaics
	Rooflights
	Windows & Doors. Colour: Brown Grey

P01 23.02.23 HR First Issue.							
Rev	Date	By	Remarks				
Client: Southway Housing Trust							
Project No. / Project Name: 20-041 / Southway Infill - Minden Close							
Drawing Name: Proposed Bungalow - 2B3P							
Drawing Purpose: PLANNING							
Project:	Origin:	Vol/Sys:	Level:	Type:	Role:	Drg No.:	Revision:
MIN - TRI - Z1 - 00 - DR - A - 002							P01
Status:	Scale @ A1	Drawn		Check:	Date:		
S0	As indicated		HR	FEB 23			
TRIANGLE ARCHITECTS							
Tel: 0161 272 3500 E-mail: studio@trianglearchitects.co.uk Web: www.trianglearchitects.co.uk Twitter: @TriangleArch				Raven House, 113 Fairfield Street, Manchester, M12 6EL			