

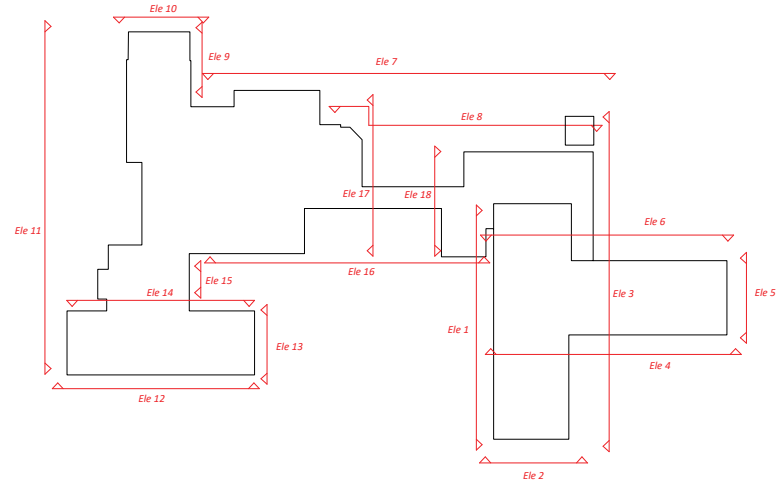



Notes:

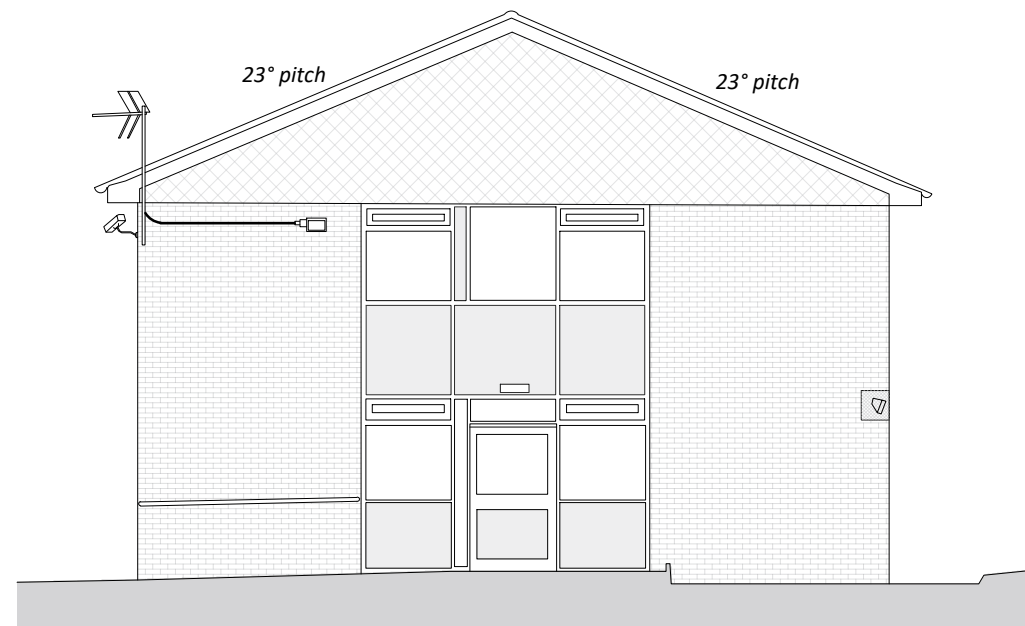

Elevation 5

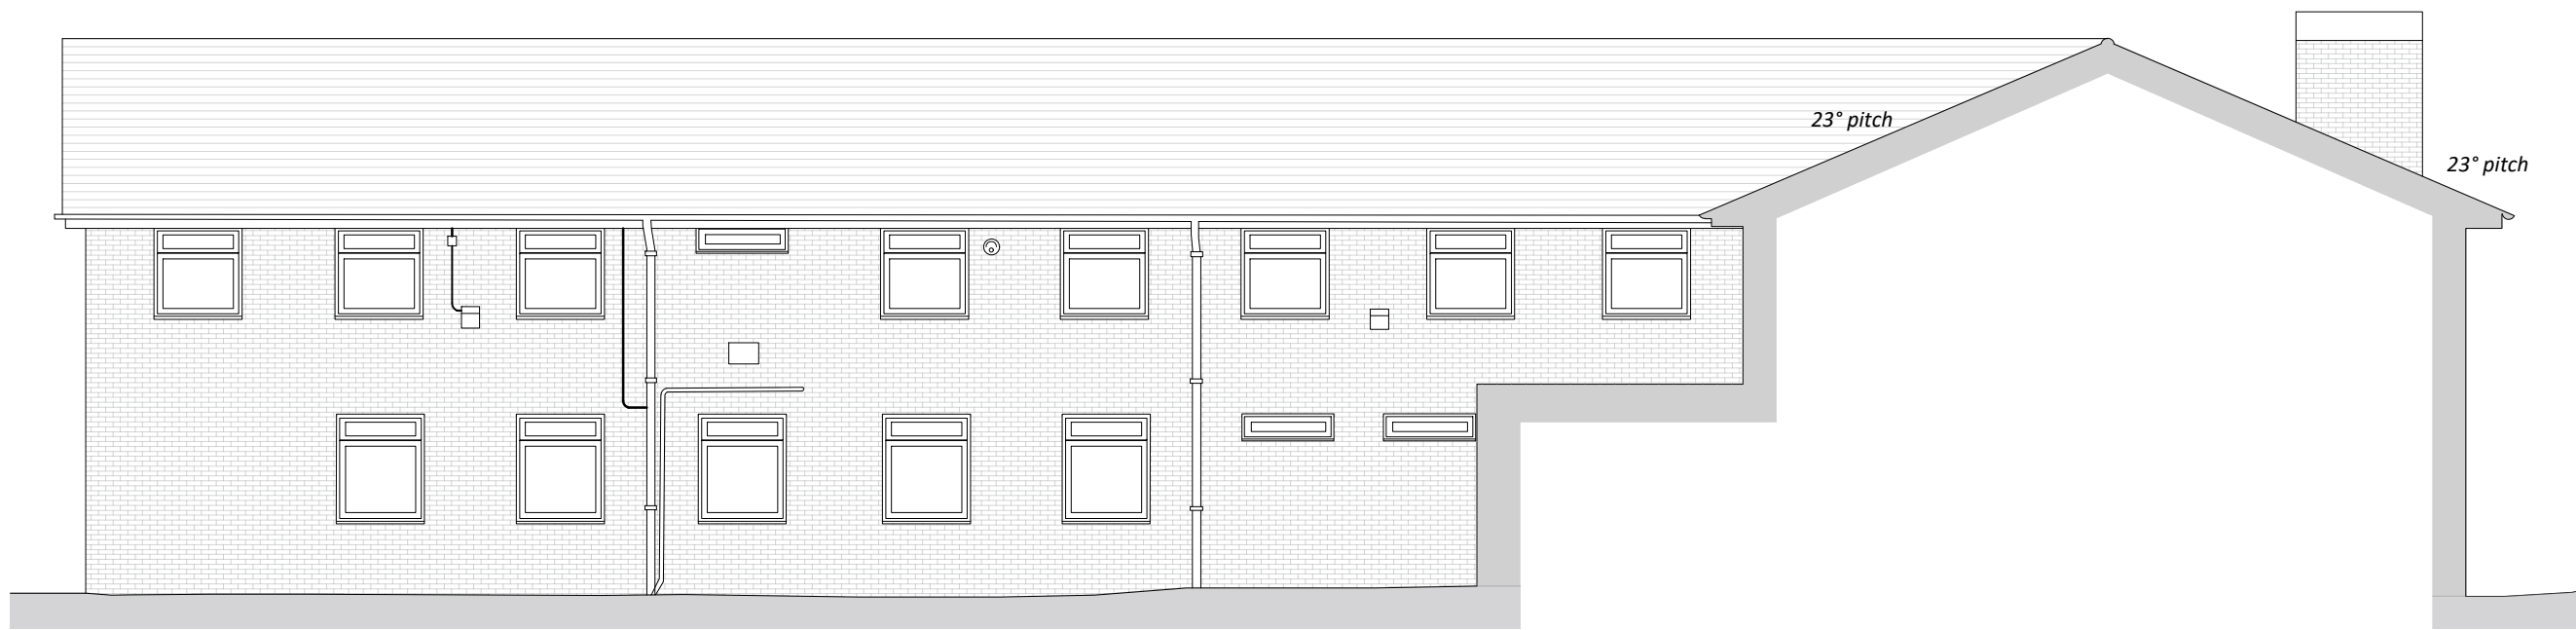


Elevation 6

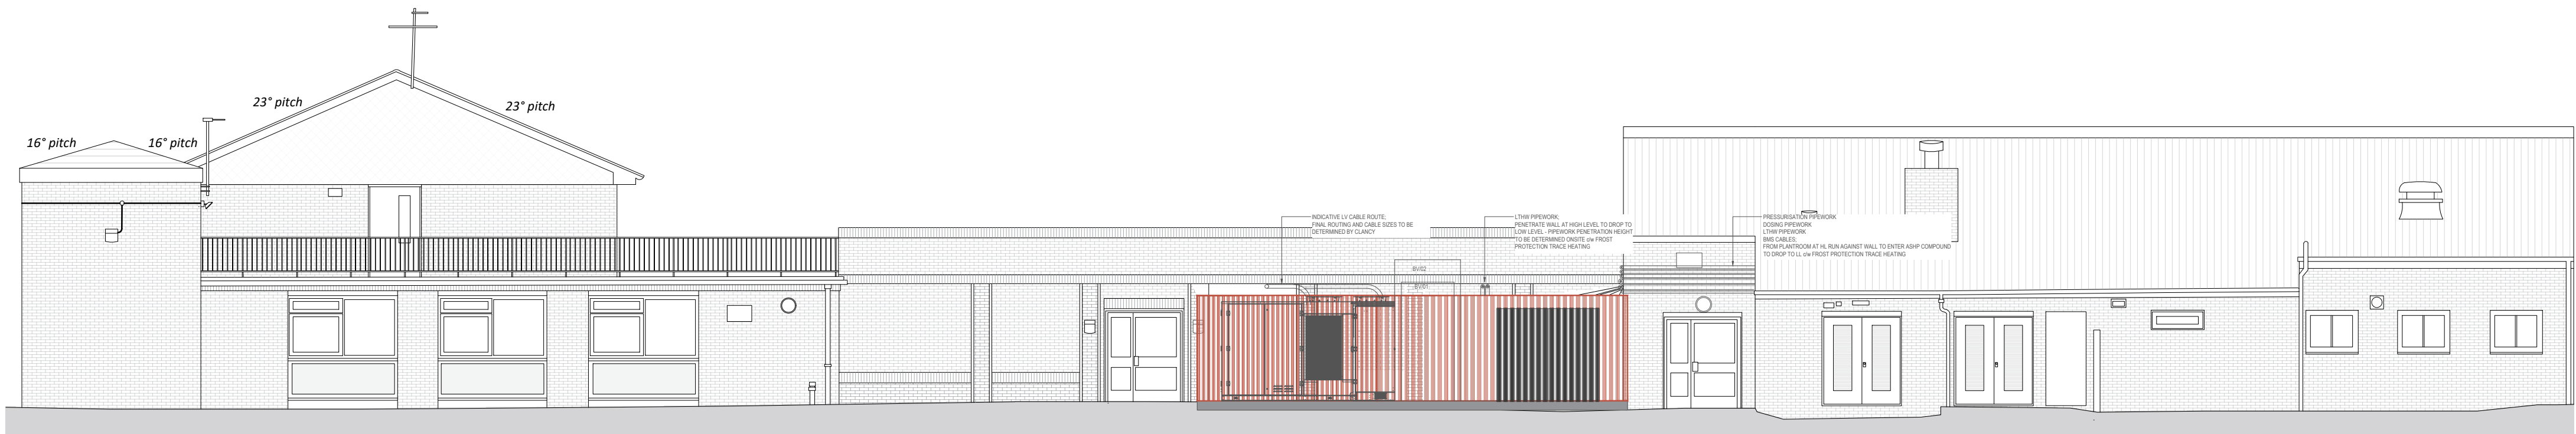

Elevation 7



Elevation 8

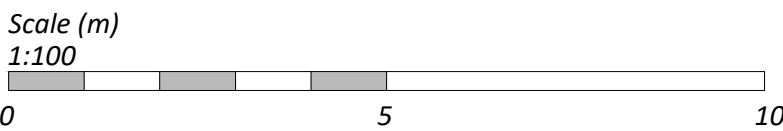

Copyright: All rights reserved. This drawing must not be reproduced without permission from AA Projects Ltd. Do not scale off this drawing. All dimensions are to be checked on site by contractor / sub contractor. Any discrepancies are to be reported to AA Projects Ltd.

A 06/06/2023 Changed location of external ASHP and fencing JB RS

Rev	Date	Revision notes	By	Check
-----	------	----------------	----	-------