



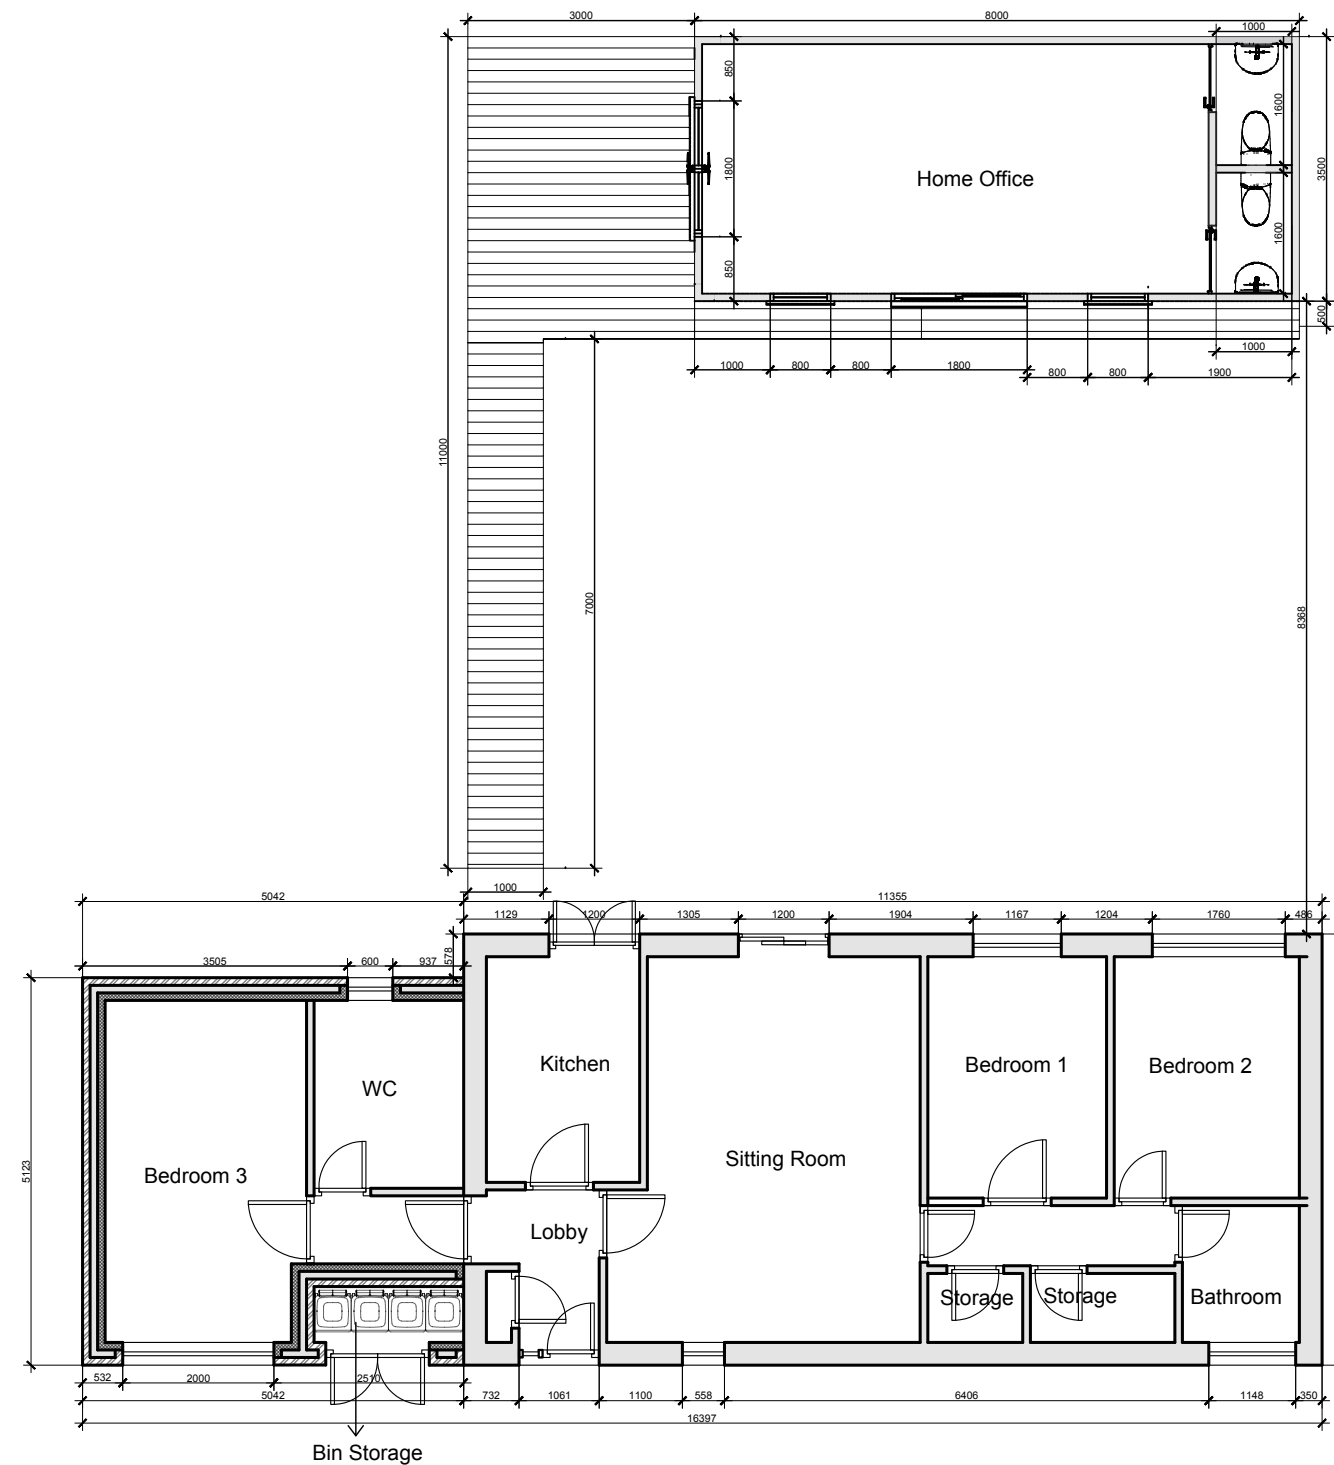


PROPOSED GROUND FLOOR

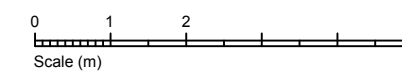

General Notes

Firm Name and Address

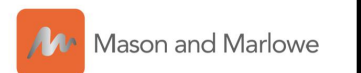

Mason and Marlowe Ltd.
Project Managers and Quantity Surveyors

5 Picadilly Place
Manchester, M1 3BR

Project Name and Address

11 Calbourne Crescent
Longsight, Manchester
M12 5GX

Project

Date
20/02/2023

Scale
1/100

Sheet

A3