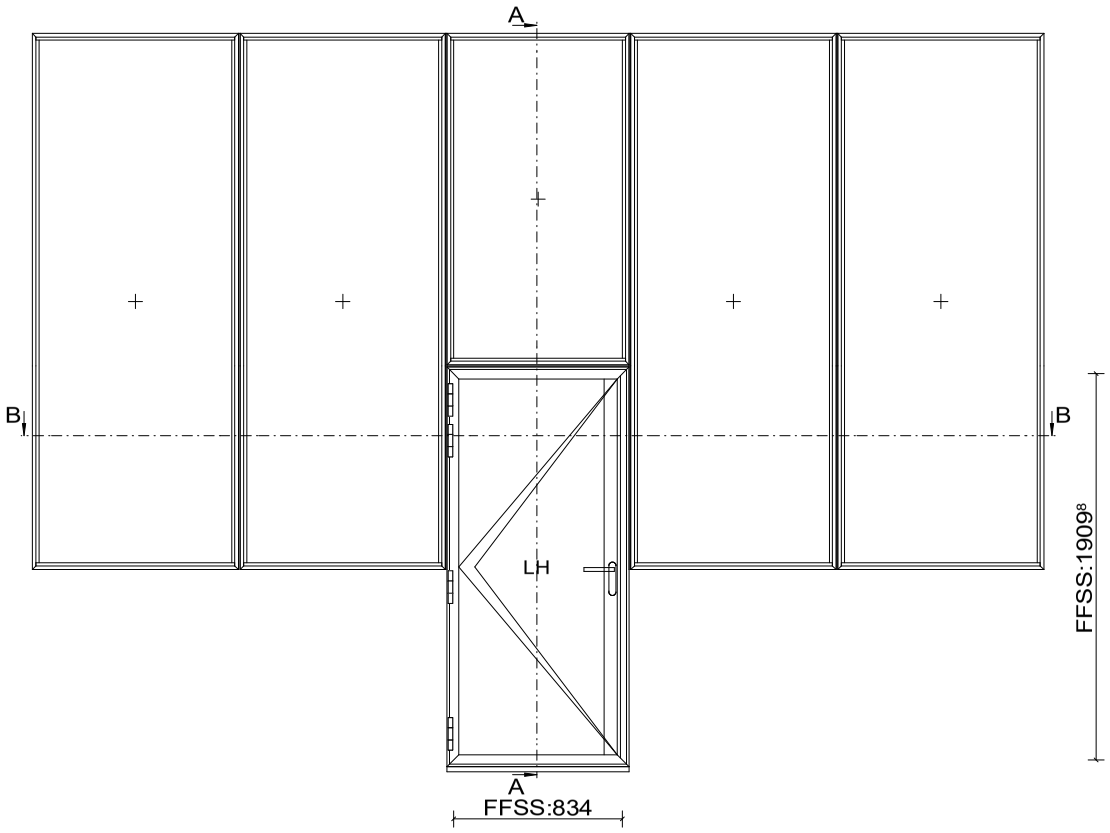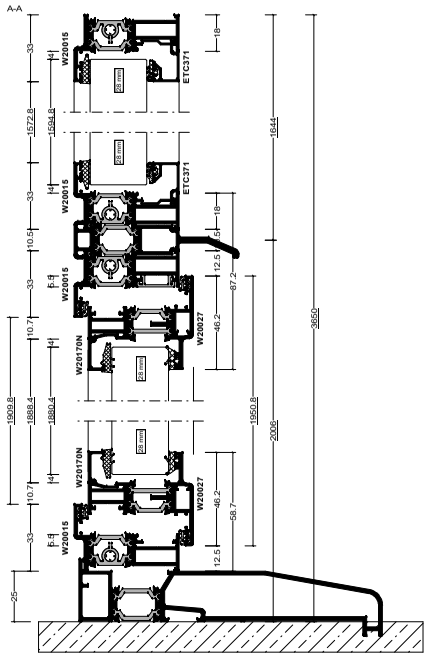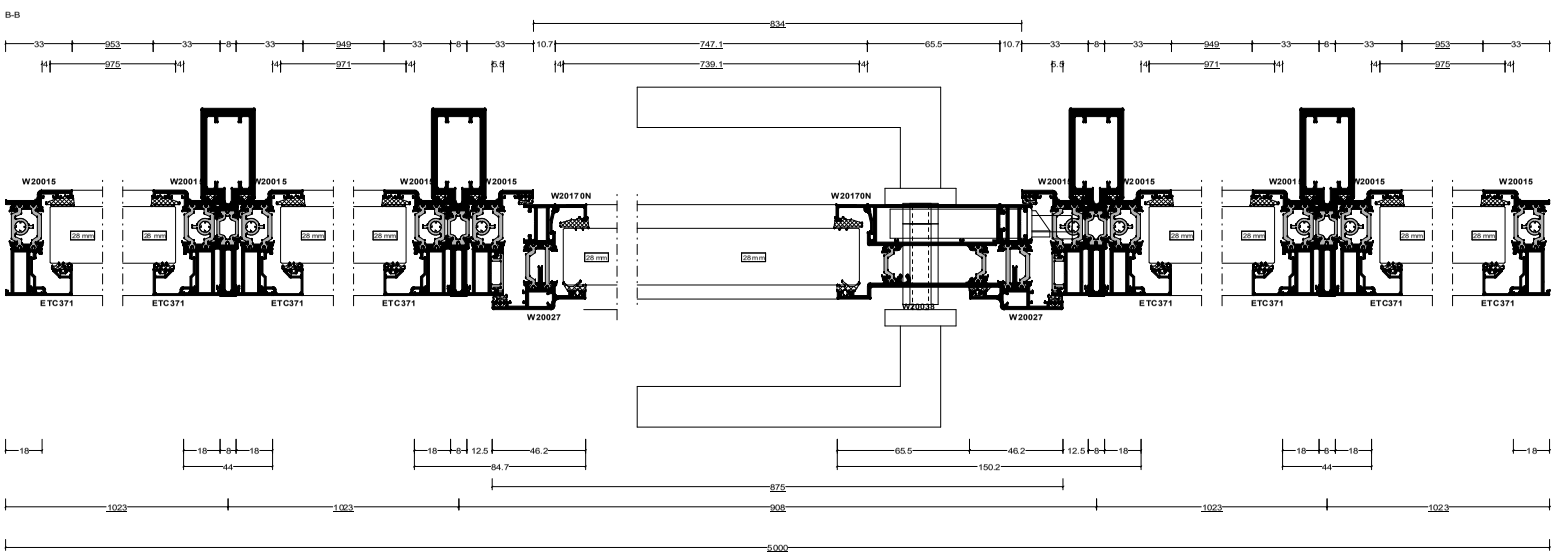Pos. Screen 2, Quantity: 1
Job: Mosley Roof Terrace (Revision B)
System: SMA Alitherm Heritage Square (W20170)
Exterior View