


Key Plan

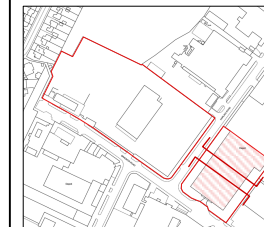

Scale 1:10 000

Rev	Note	DRN	CHK
-----	------	-----	-----

Wythenshawe Bus Garage and Car Park

Existing Bus Garage Section
I

scheme	I950
drwg no.	E(300)
revision	


scale	1:250 @ A3
date first drawn	Aug 22
drawn	PL

SK sketch E existing P proposed T tender C construction FI final issue

www.ateliermb.co.uk
t 0161 236 0051
e architect@ateliermb.co.uk




Atelier MB
Urban Architects

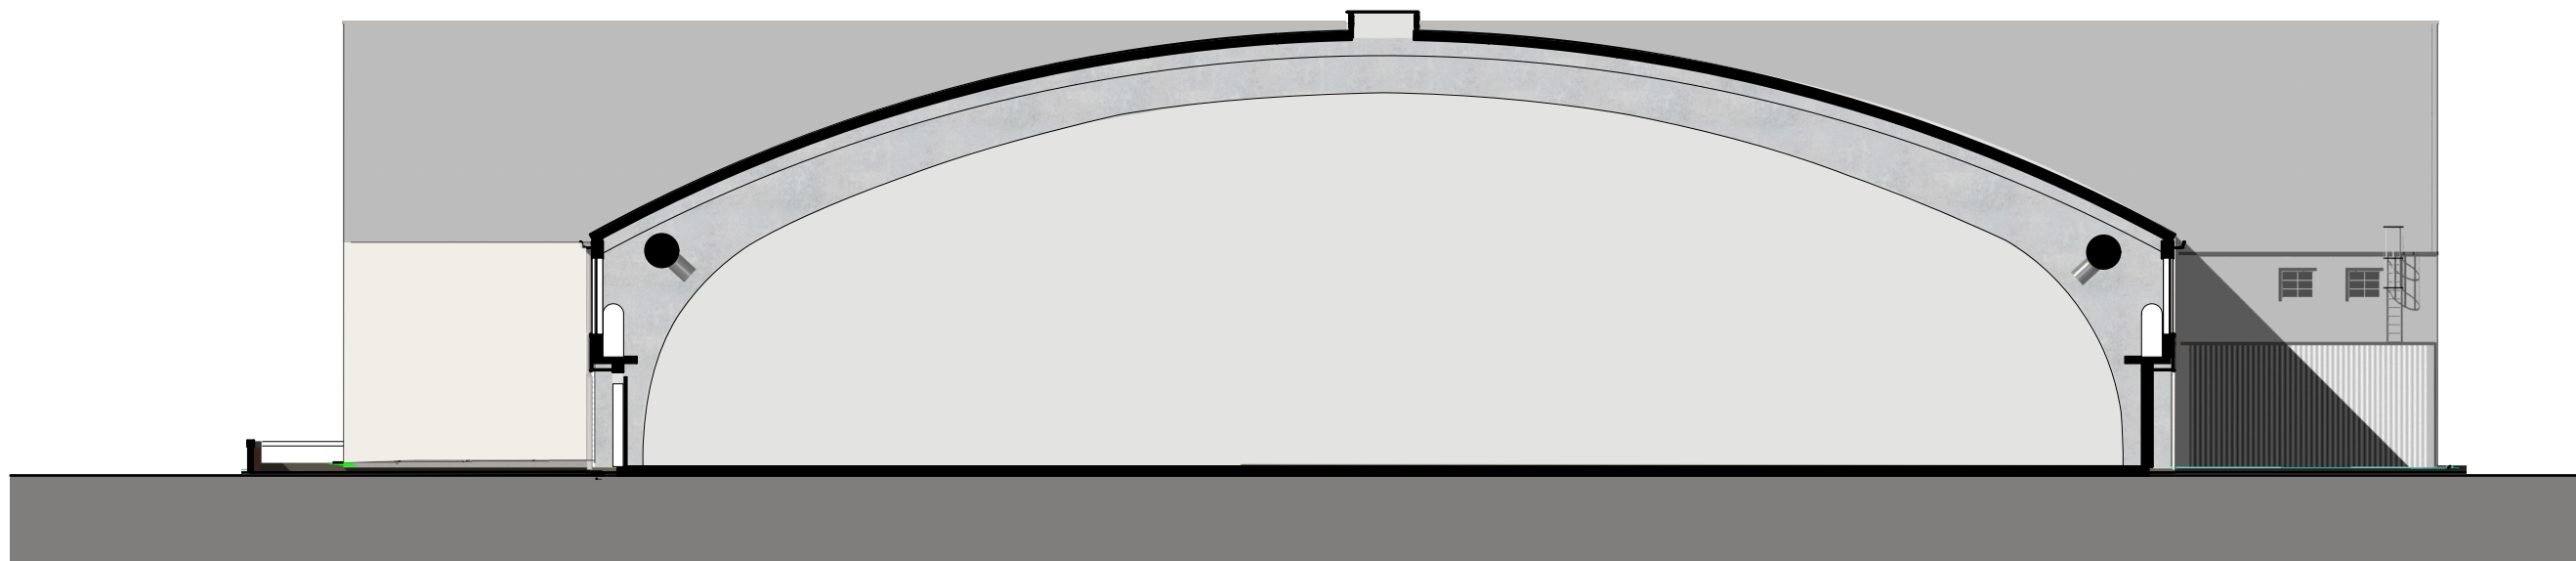

1

Existing Section AA

Scale: 1:250

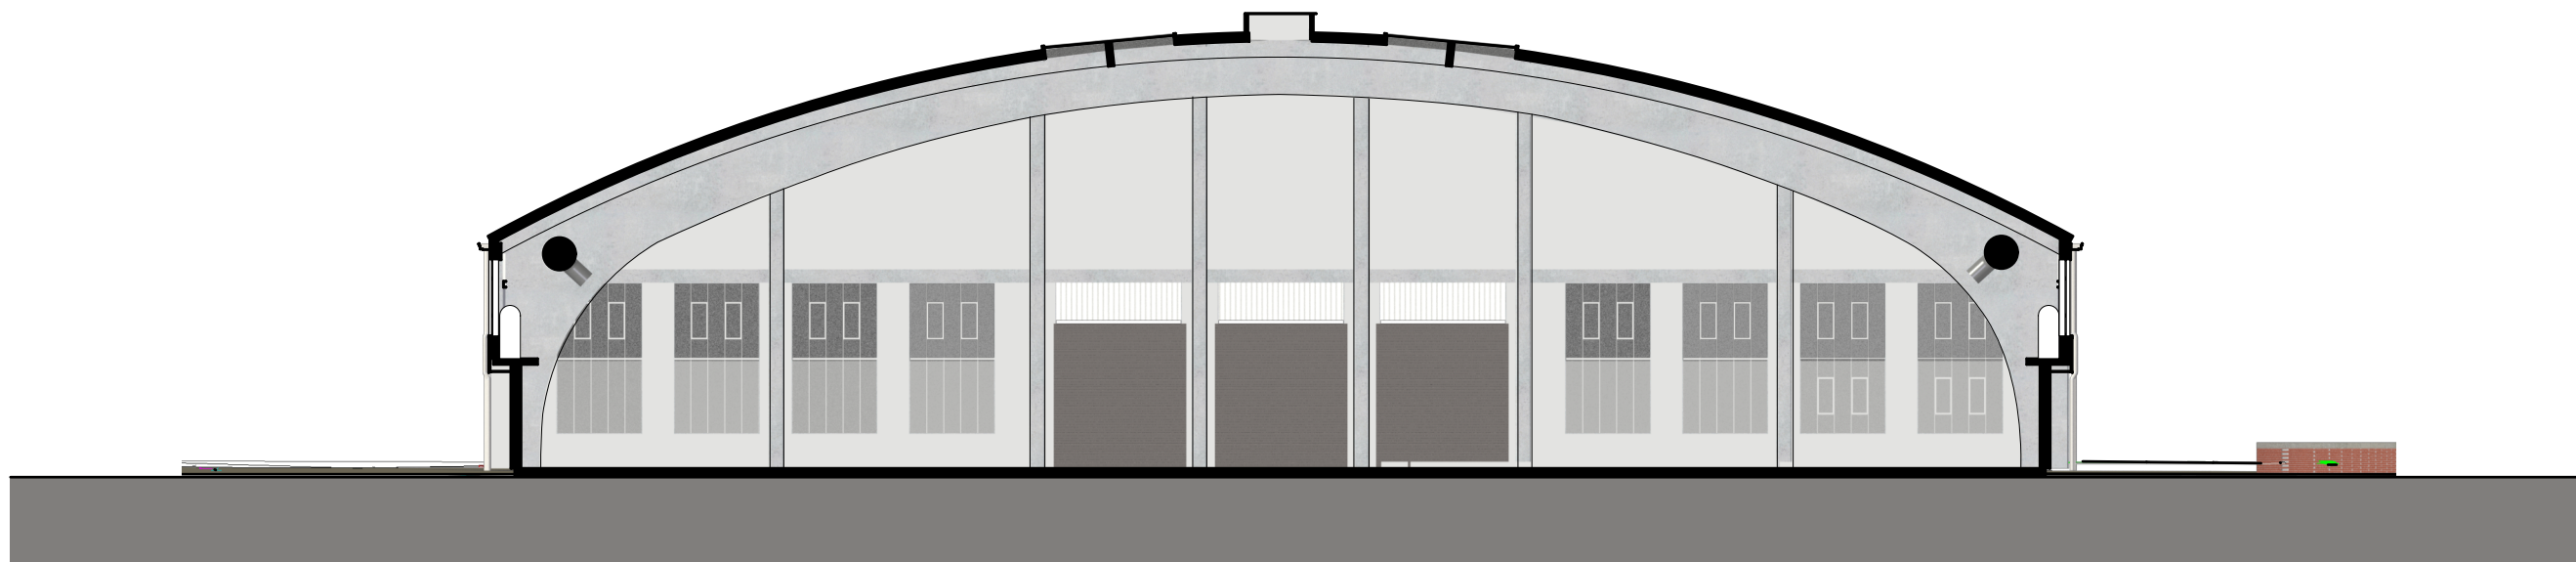

2

Existing Section BB

Scale: 1:250

