All These drawings are for the purpose of achieving local authority planning and building regulations plans approval only and should not be used as a working drawings for building construction. These design drawings must be read in conjunction with structural engineers design, drawings and calculations.
All rights reserved. © Crown copyright 2019. These plans & specifications are the property of P4B Architecture Ltd, and shall not be re-printed, reproduced, modified in whole or part without written consent, nor shall any building or structure be constructed in accordance with such plans or specifications thereof without written consent.

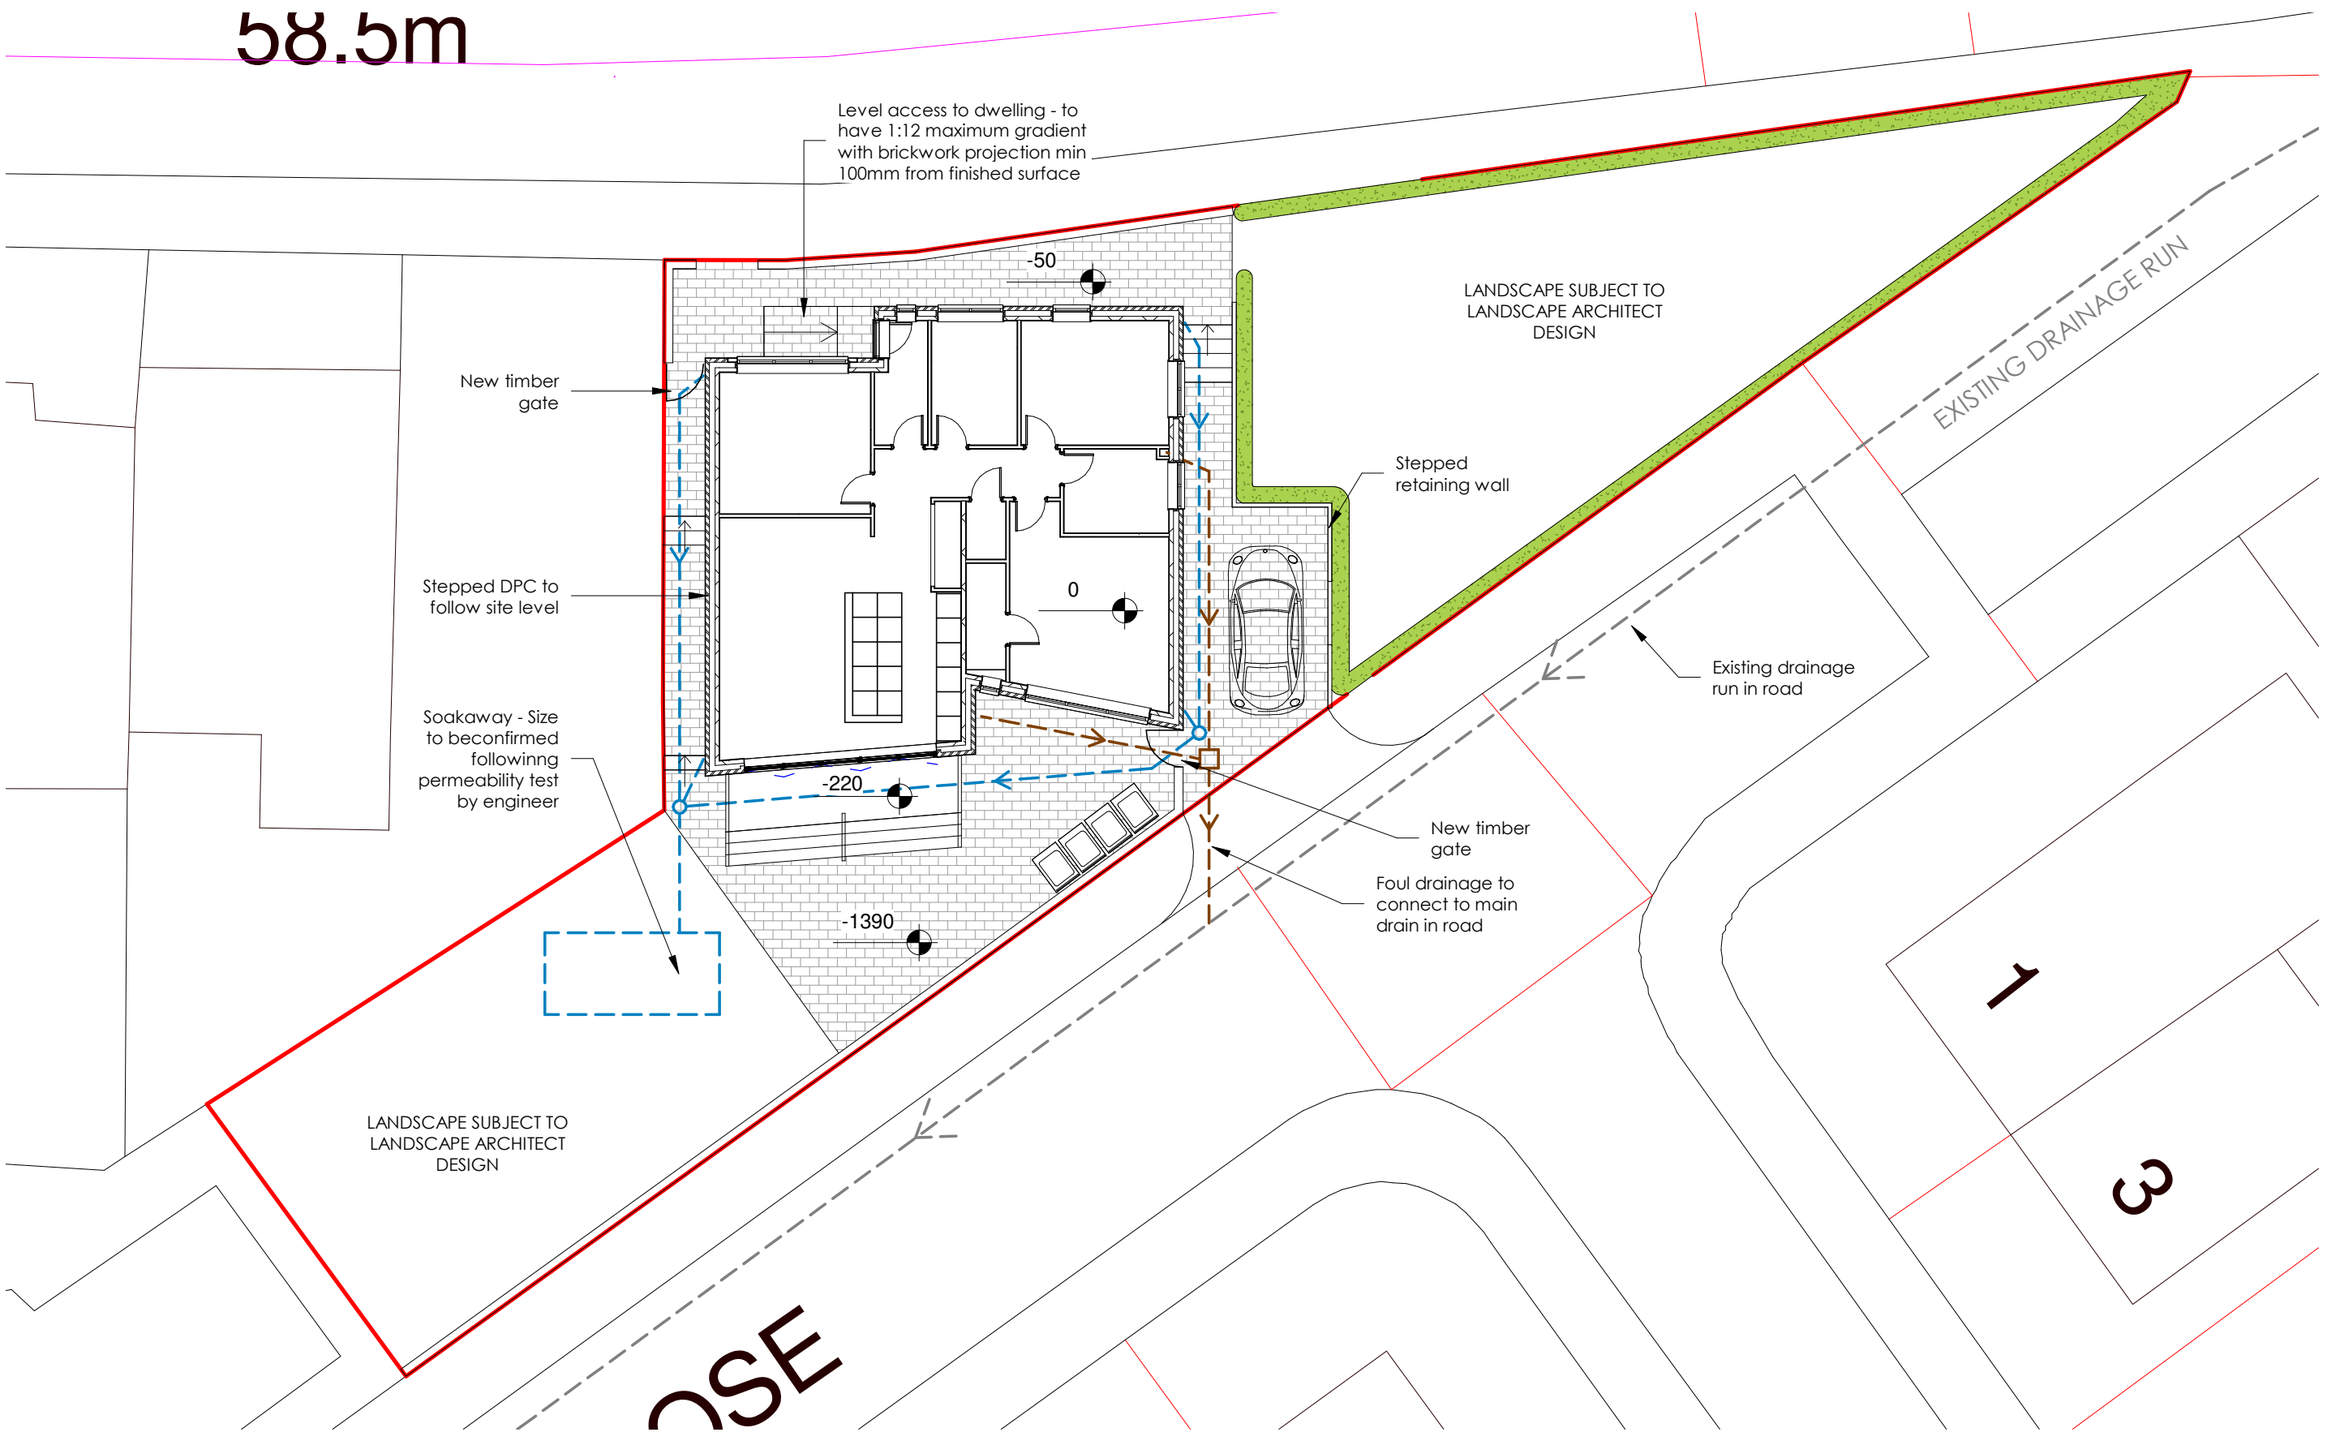

02/01 | Proposed Site Plan

19003

1 : 150 @ A3

New Build Dwelling

Old Market Street, Manchester, M9 8DX

P4BA
P4B ARCHITECTURE
P4BA.COM
INFO@P4BA.COM
0800 731 4707
15 MEMORIAL ROAD
WORSLEY
MANCHESTER
M28 3AQ

All These drawings are for the purpose of achieving local authority planning and building regulations plans approval only and should not be used as a working drawings for building construction. These design drawings must be read in conjunction with structural engineers design, drawings and calculations.
All rights reserved. © Crown copyright 2019. These plans & specifications are the property of P4B Architecture Ltd, and shall not be re-printed, reproduced, modified in whole or part without written consent, nor shall any building or structure be constructed in accordance with such plans or specifications thereof without written consent.

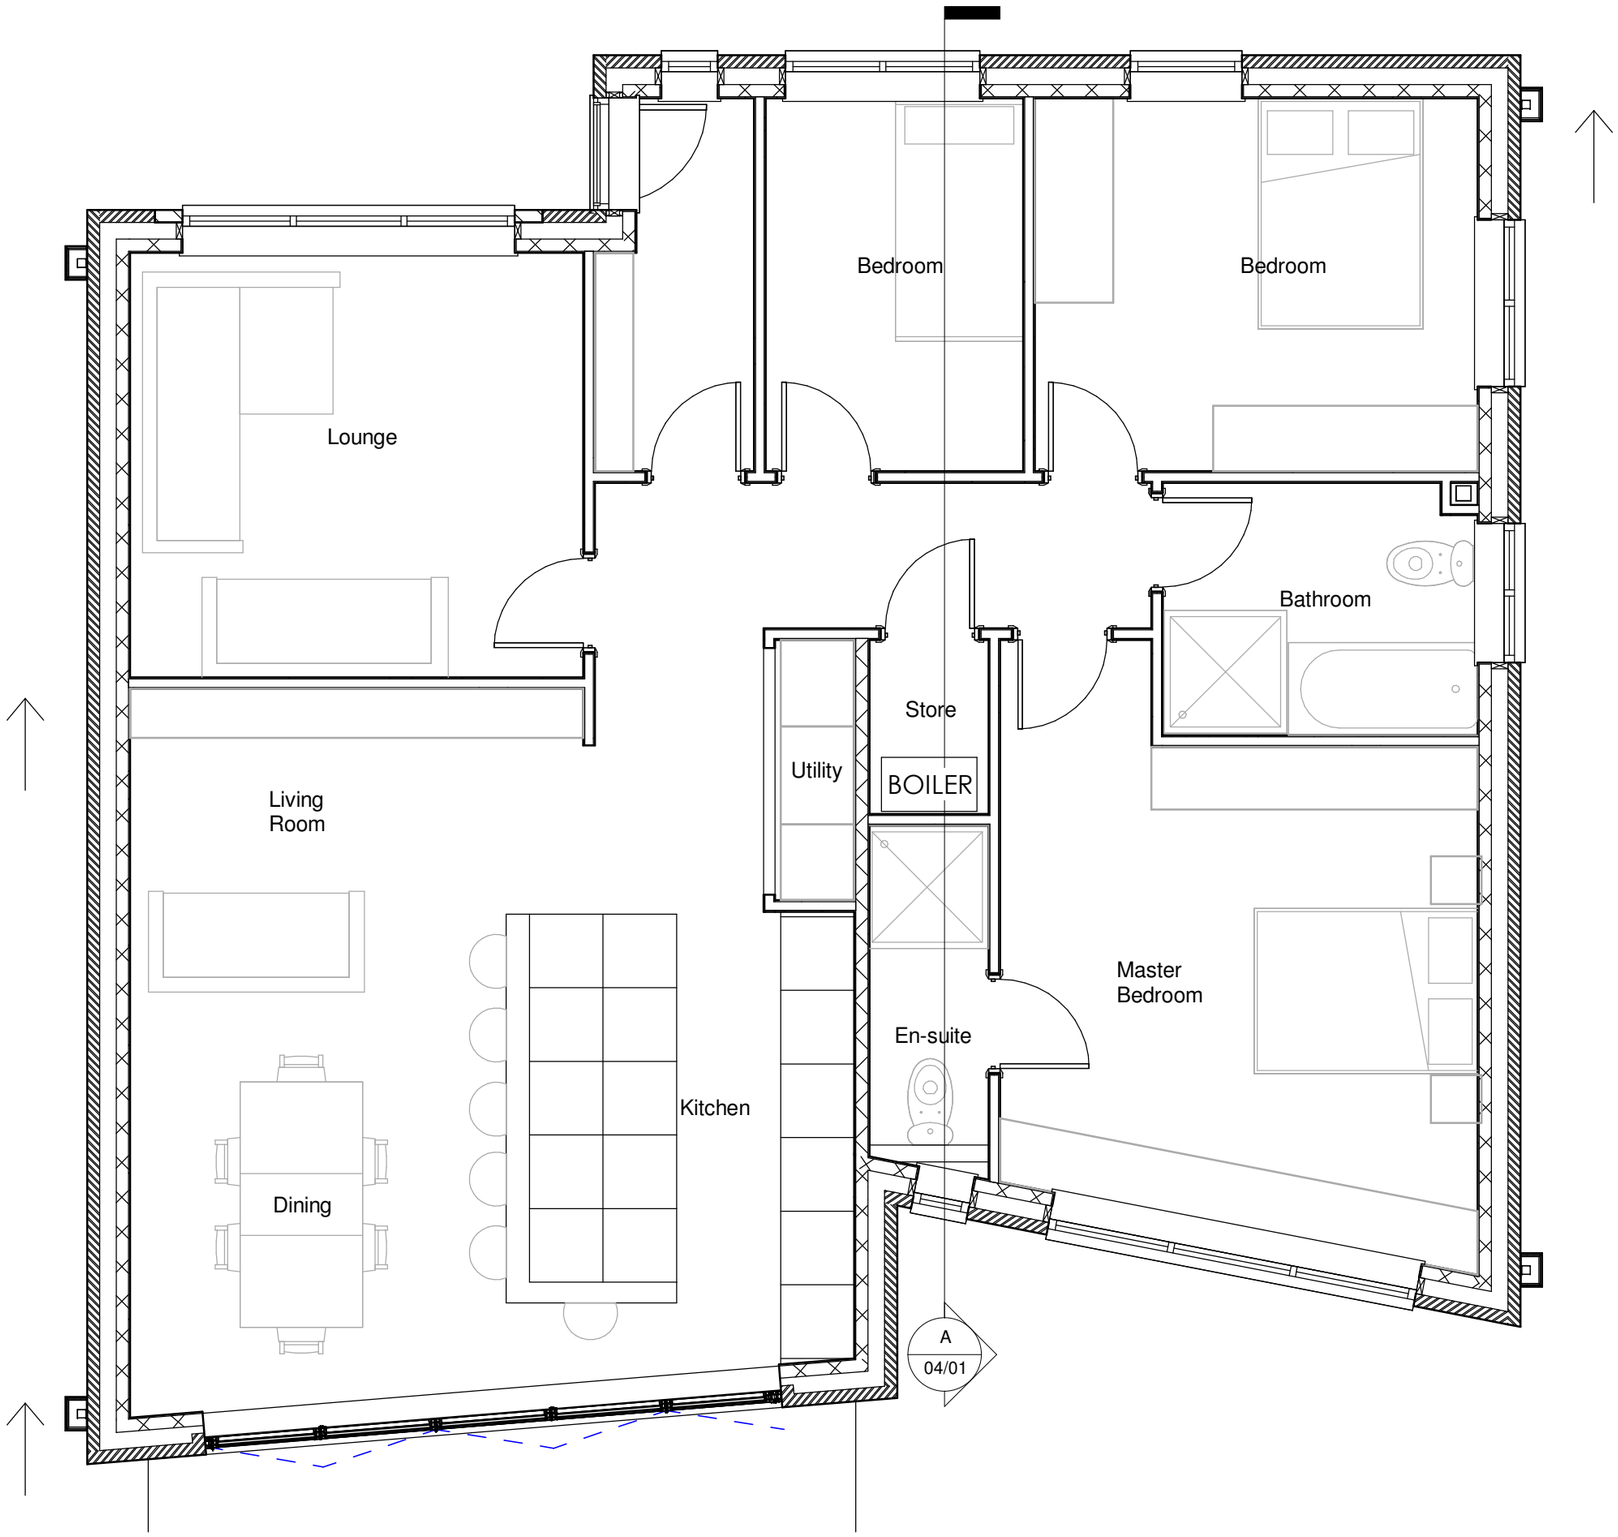

03/01 | Proposed Ground Floor Plan

19003

1 : 50 @ A3

New Build Dwelling

Old Market Street, Manchester, M9 8DX

P4B ARCHITECTURE
P4BA.COM
INFO@P4BA.COM
0800 731 4707

15 MEMORIAL ROAD
WORSLEY
MANCHESTER
M28 3AQ

All These drawings are for the purpose of achieving local authority planning and building regulations plans approval only and should not be used as a working drawings for building construction. These design drawings must be read in conjunction with structural engineers design, drawings and calculations.
All rights reserved. © Crown copyright 2019. These plans & specifications are the property of P4B Architecture Ltd, and shall not be re-printed, reproduced, modified in whole or part without written consent, nor shall any building or structure be constructed in accordance with such plans or specifications thereof without written consent.

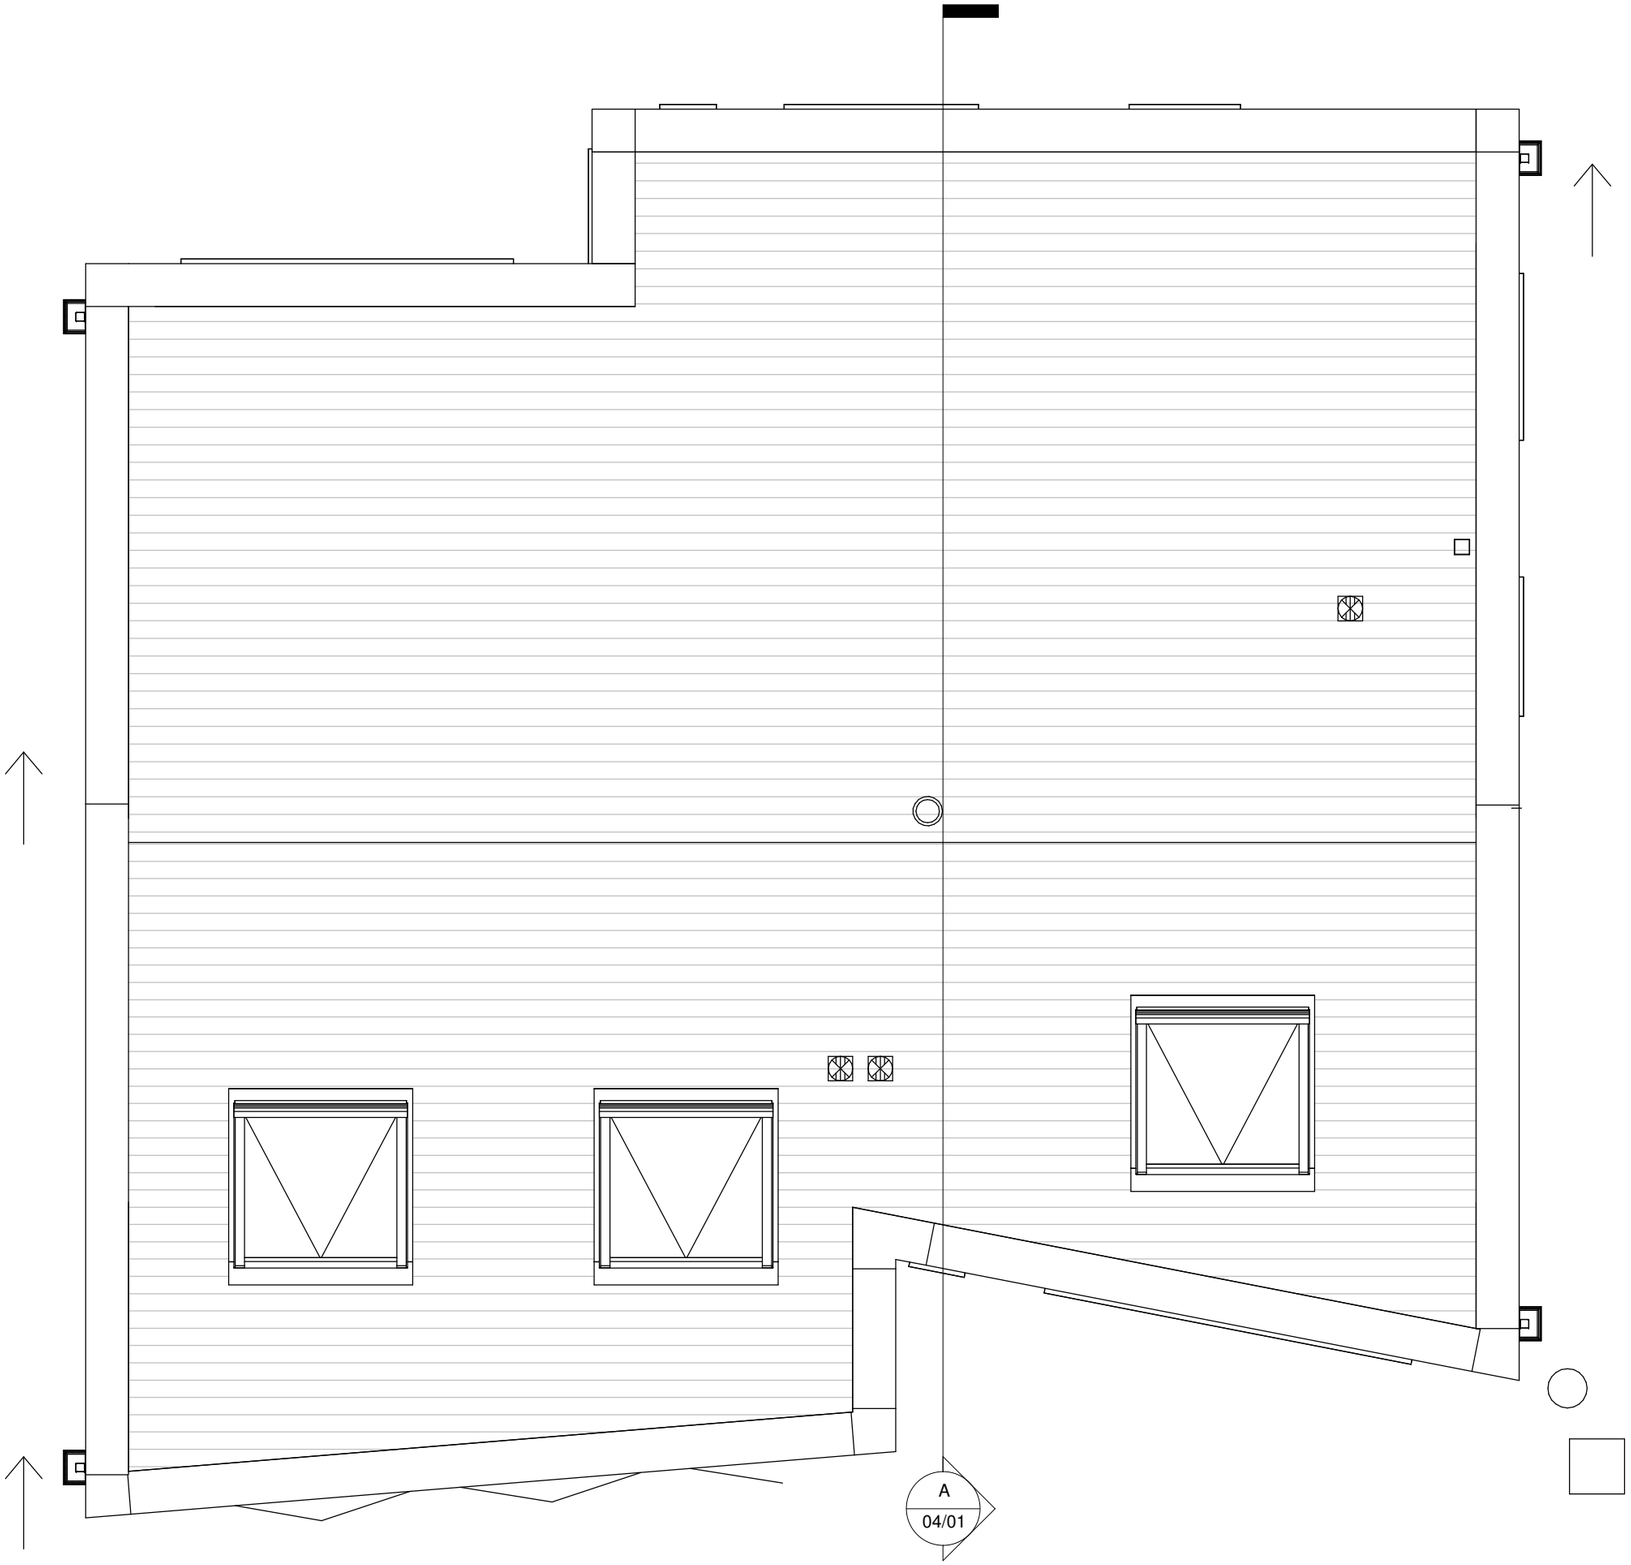

03/02 | Proposed Roof Plan

19003

1 : 50 @ A3

New Build Dwelling

Old Market Street, Manchester, M9 8DX

P4BA
P4B ARCHITECTURE
P4BA.COM
INFO@P4BA.COM
0800 731 4707
15 MEMORIAL ROAD
WORSLEY
MANCHESTER
M28 3AQ

All These drawings are for the purpose of achieving local authority planning and building regulations plans approval only and should not be used as a working drawings for building construction. These design drawings must be read in conjunction with structural engineers design, drawings and calculations.
All rights reserved. © Crown copyright 2019. These plans & specifications are the property of P4B Architecture Ltd, and shall not be re-printed, reproduced, modified in whole or part without written consent, nor shall any building or structure be constructed in accordance with such plans or specifications thereof without written consent.

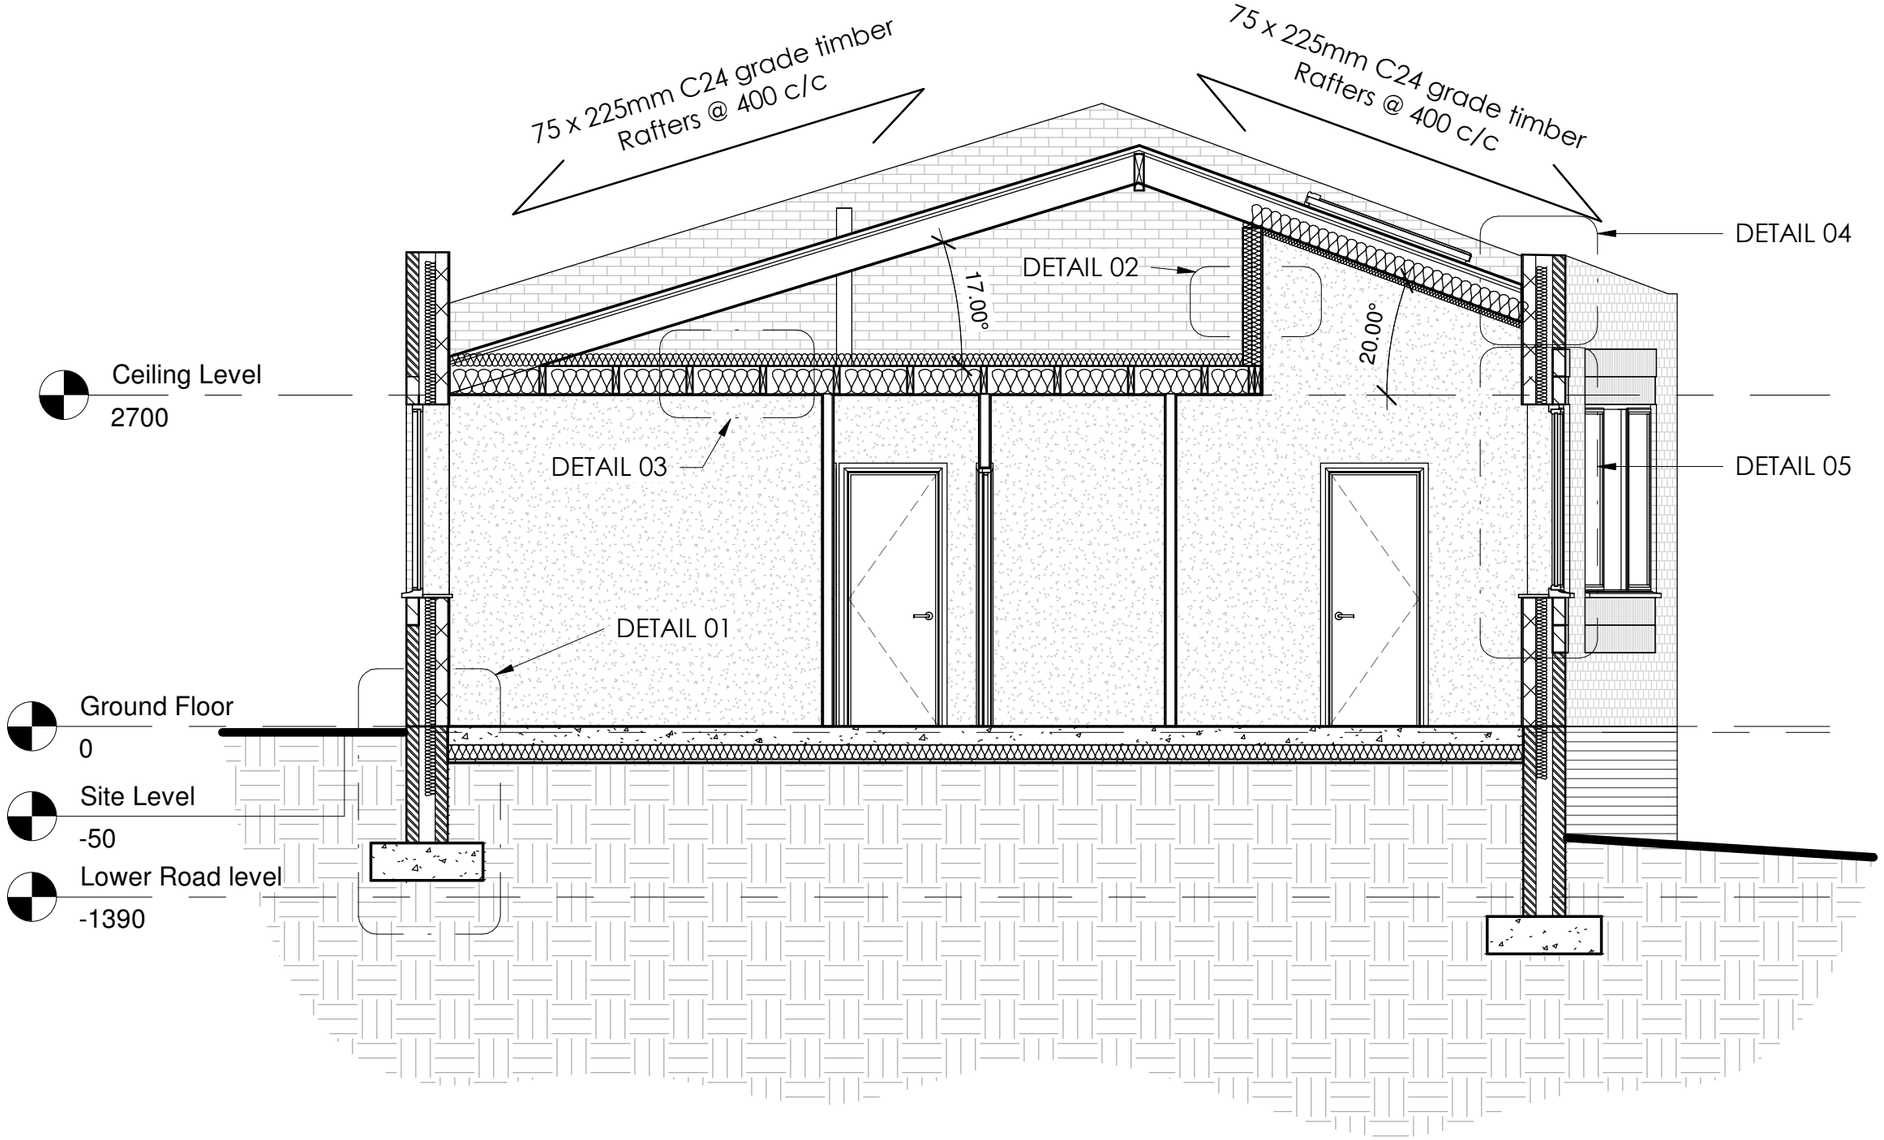

04/01 | Section - AA

19003

0m 0.5 1 1.5 2 2.5m

1 : 50 @ A3

New Build Dwelling

Old Market Street, Manchester, M9 8DX

P4BA
P4B ARCHITECTURE
P4BA.COM
INFO@P4BA.COM
0800 731 4707
15 MEMORIAL ROAD
WORSLEY
MANCHESTER
M28 3AQ

All These drawings are for the purpose of achieving local authority planning and building regulations plans approval only and should not be used as a working drawings for building construction. These design drawings must be read in conjunction with structural engineers design, drawings and calculations.
All rights reserved. © Crown copyright 2019. These plans & specifications are the property of P4B Architecture Ltd, and shall not be re-printed, reproduced, modified in whole or part without written consent, nor shall any building or structure be constructed in accordance with such plans or specifications thereof without written consent.

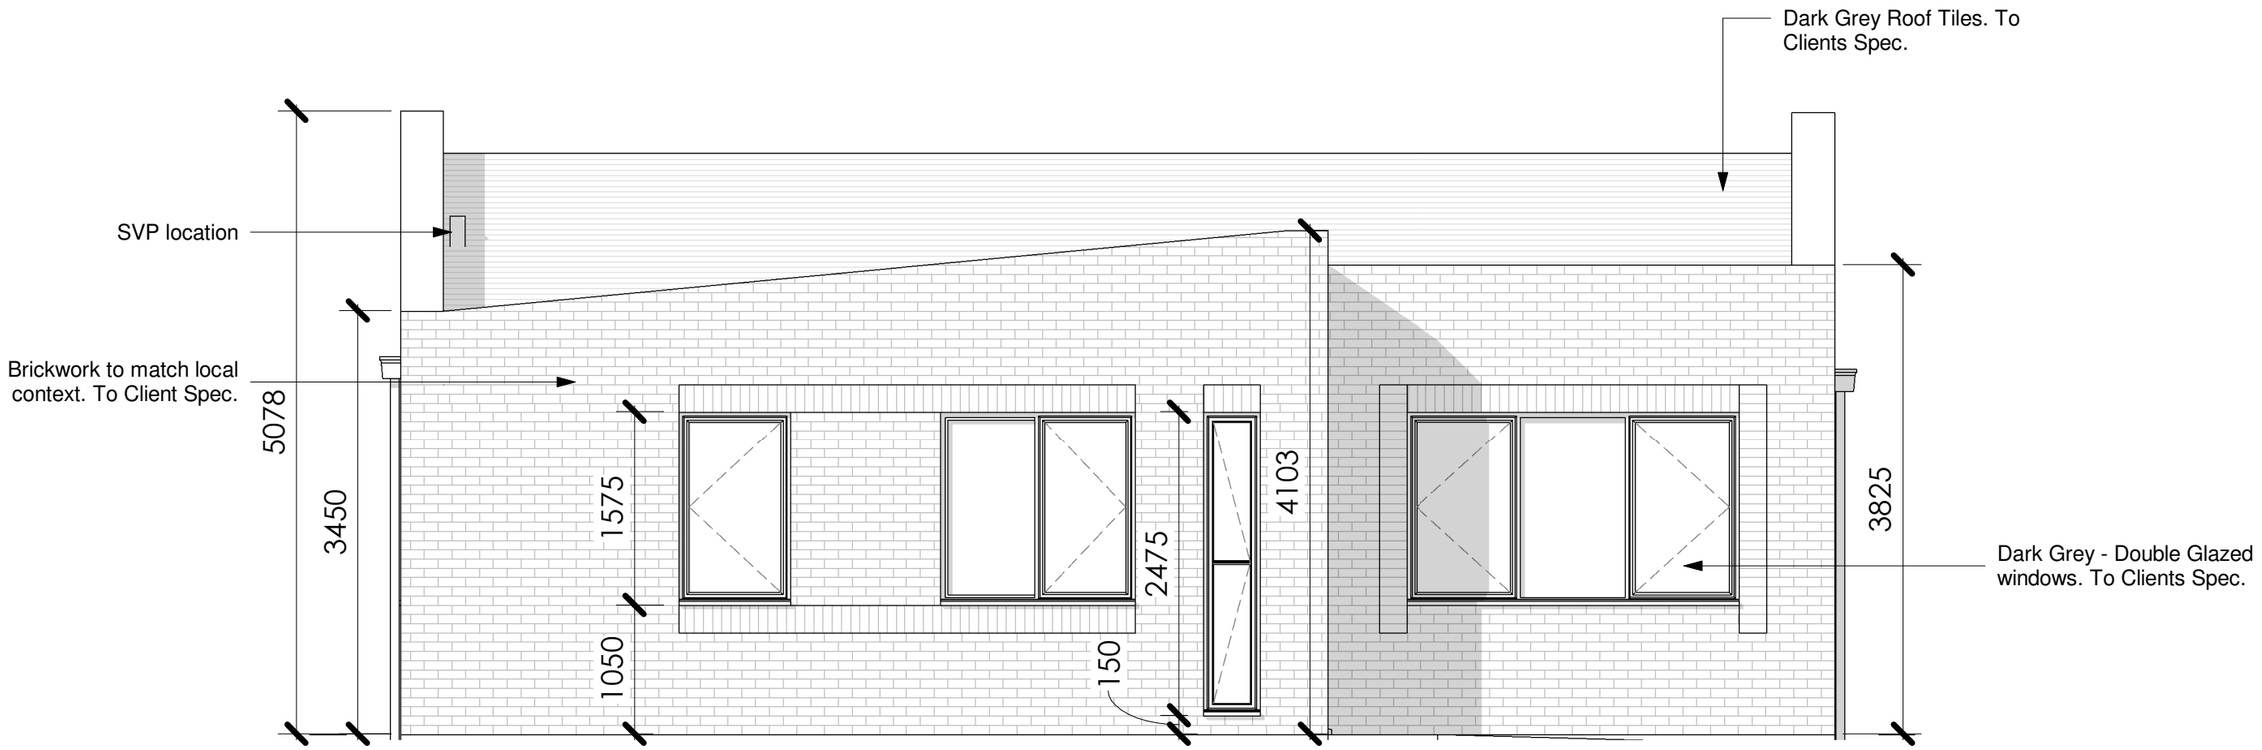

05/01 | Elevation - Front

19003

1 : 50 @ A3

New Build Dwelling

Old Market Street, Manchester, M9 8DX

P4BA
P4B ARCHITECTURE
P4BA.COM
INFO@P4BA.COM
0800 731 4707
15 MEMORIAL ROAD
WORSLEY
MANCHESTER
M28 3AQ

All These drawings are for the purpose of achieving local authority planning and building regulations plans approval only and should not be used as a working drawings for building construction. These design drawings must be read in conjunction with structural engineers design, drawings and calculations.
All rights reserved. © Crown copyright 2019. These plans & specifications are the property of P4B Architecture Ltd, and shall not be re-printed, reproduced, modified in whole or part without written consent, nor shall any building or structure be constructed in accordance with such plans or specifications thereof without written consent.

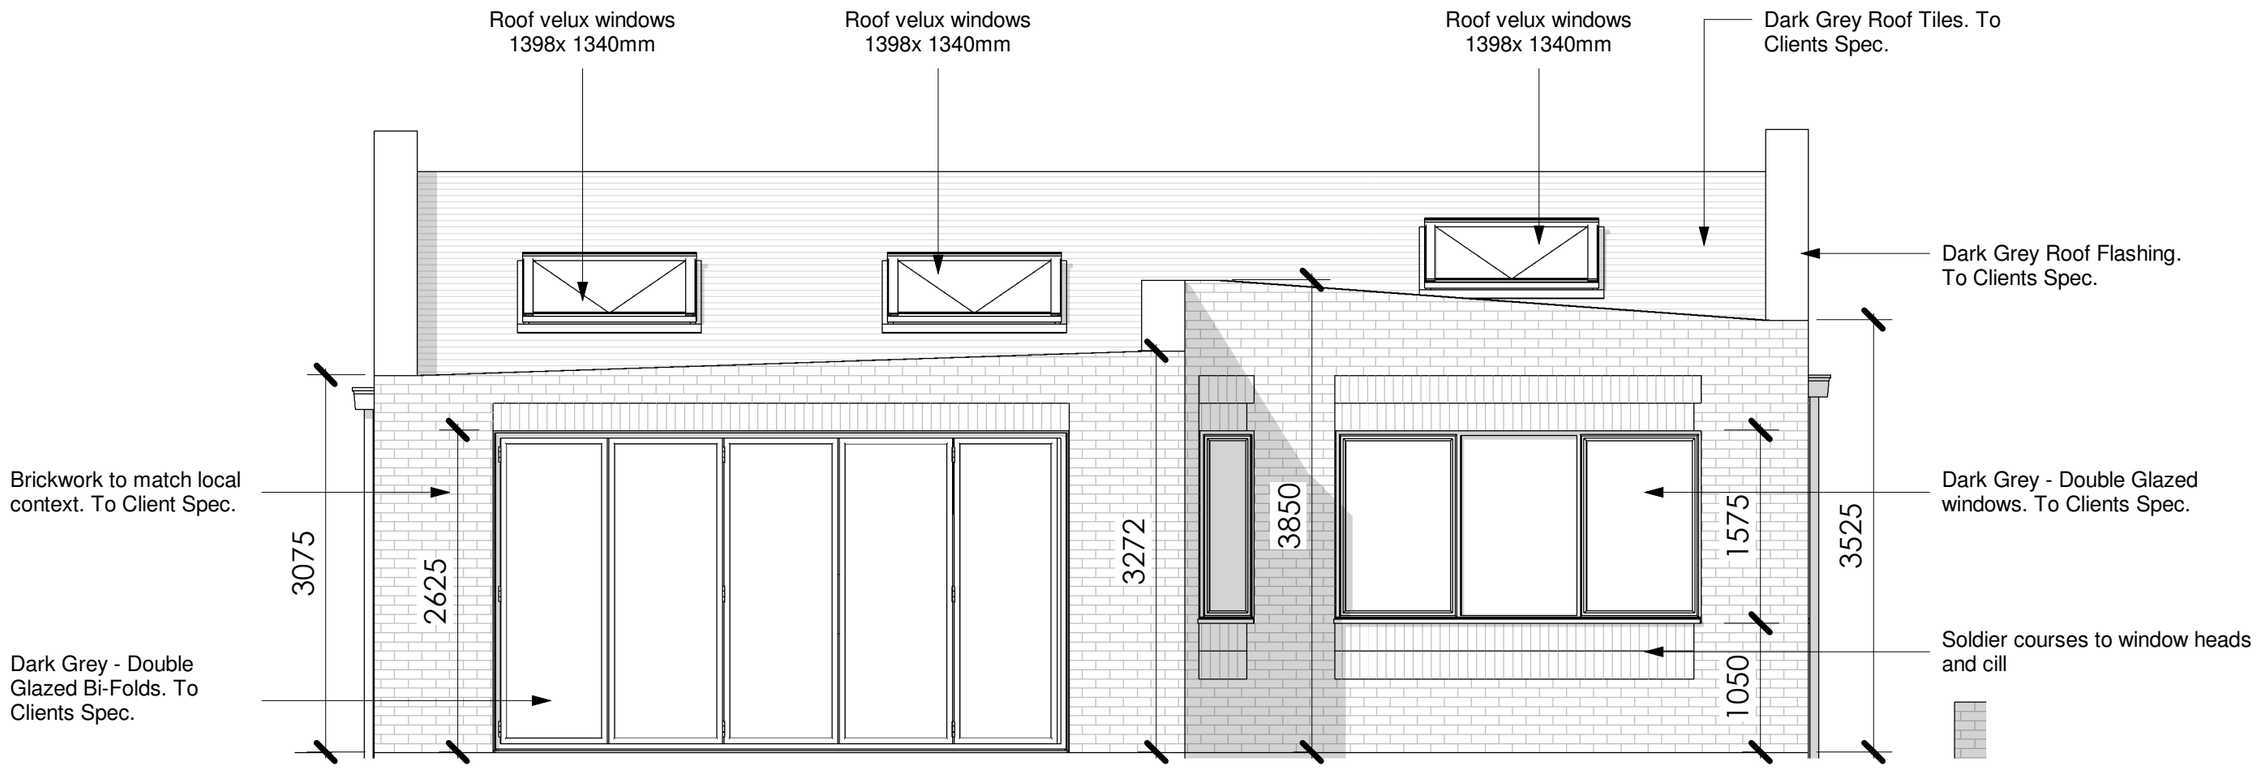

05/02 | Elevation - Rear

19003

1 : 50 @ A3

New Build Dwelling

Old Market Street, Manchester, M9 8DX

P4BA
P4B ARCHITECTURE
P4BA.COM
INFO@P4BA.COM
0800 731 4707
15 MEMORIAL ROAD
WORSLEY
MANCHESTER
M28 3AQ

All These drawings are for the purpose of achieving local authority planning and building regulations plans approval only and should not be used as a working drawings for building construction. These design drawings must be read in conjunction with structural engineers design, drawings and calculations.
All rights reserved. © Crown copyright 2019. These plans & specifications are the property of P4B Architecture Ltd, and shall not be re-printed, reproduced, modified in whole or part without written consent, nor shall any building or structure be constructed in accordance with such plans or specifications thereof without written consent.

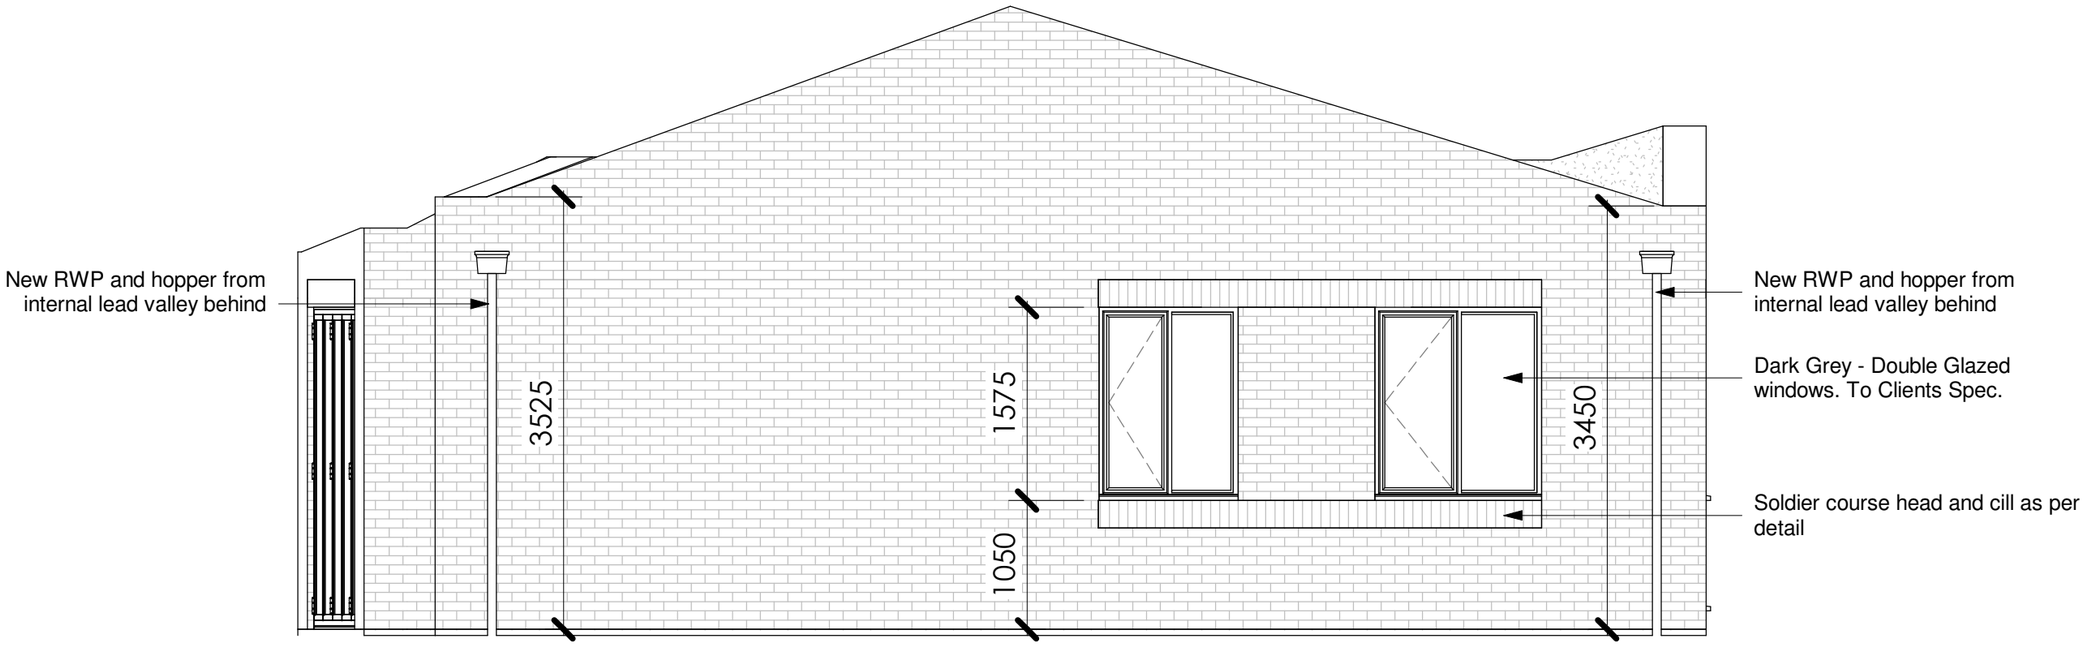

05/03 | Elevation - Side

19003

1 : 50 @ A3

New Build Dwelling

Old Market Street, Manchester, M9 8DX

P4BA
P4B ARCHITECTURE
P4BA.COM
INFO@P4BA.COM
0800 731 4707
15 MEMORIAL ROAD
WORSLEY
MANCHESTER
M28 3AQ

All These drawings are for the purpose of achieving local authority planning and building regulations plans approval only and should not be used as a working drawings for building construction. These design drawings must be read in conjunction with structural engineers design, drawings and calculations.
All rights reserved. © Crown copyright 2019. These plans & specifications are the property of P4B Architecture Ltd, and shall not be re-printed, reproduced, modified in whole or part without written consent, nor shall any building or structure be constructed in accordance with such plans or specifications thereof without written consent.

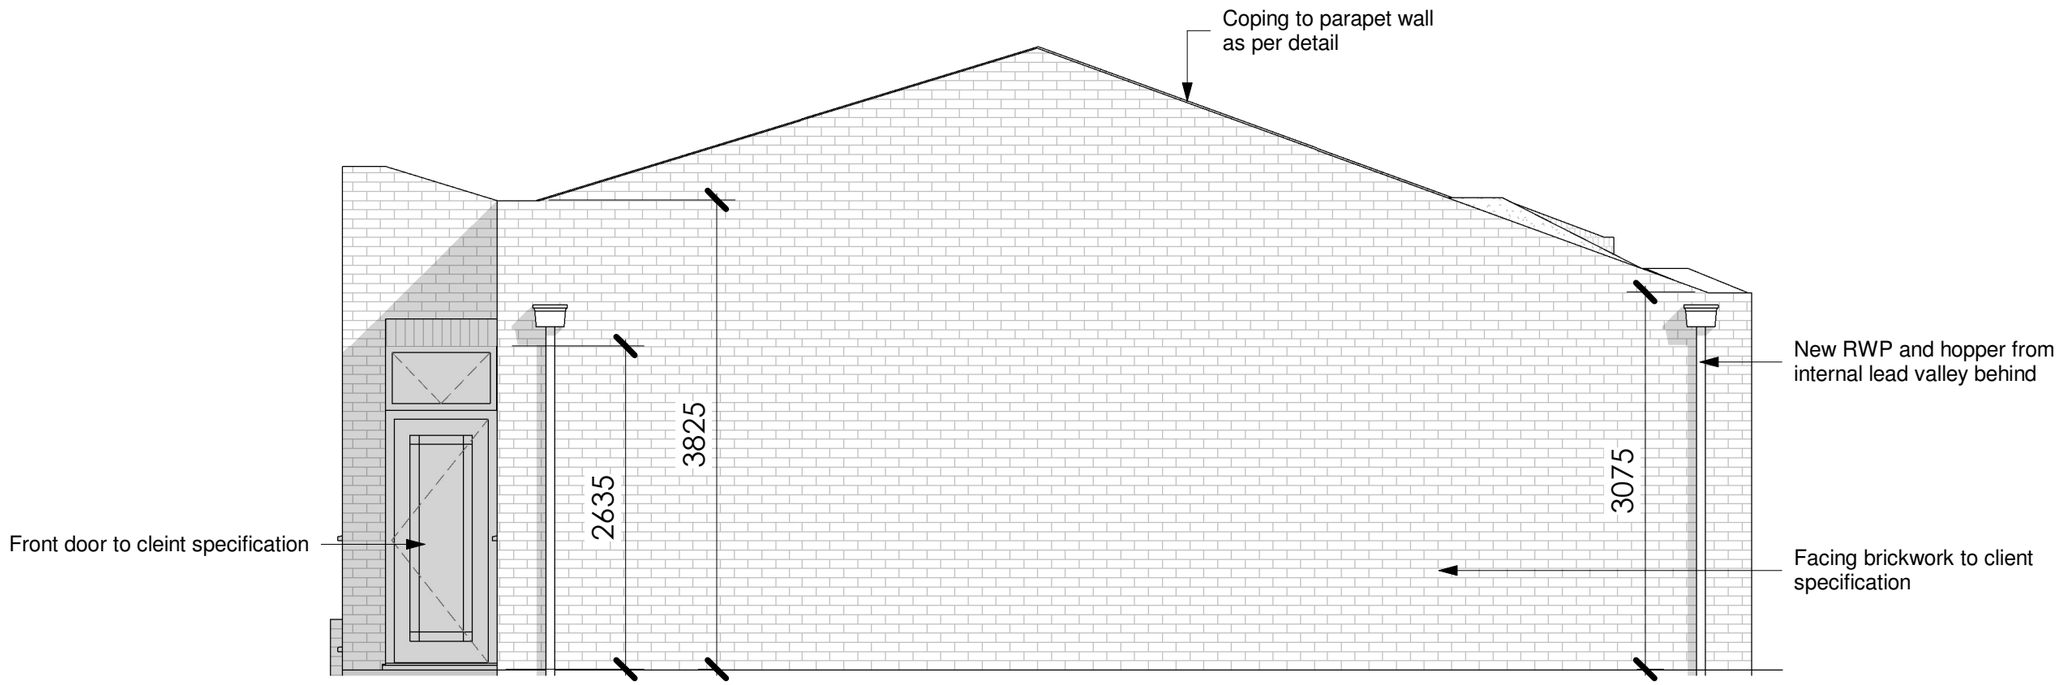

05/04 | Elevation - Side

19003

1 : 50 @ A3

New Build Dwelling

Old Market Street, Manchester, M9 8DX

P4B ARCHITECTURE
P4BA.COM
INFO@P4BA.COM
0800 731 4707

15 MEMORIAL ROAD
WORSLEY
MANCHESTER
M28 3AQ