



NOTES:

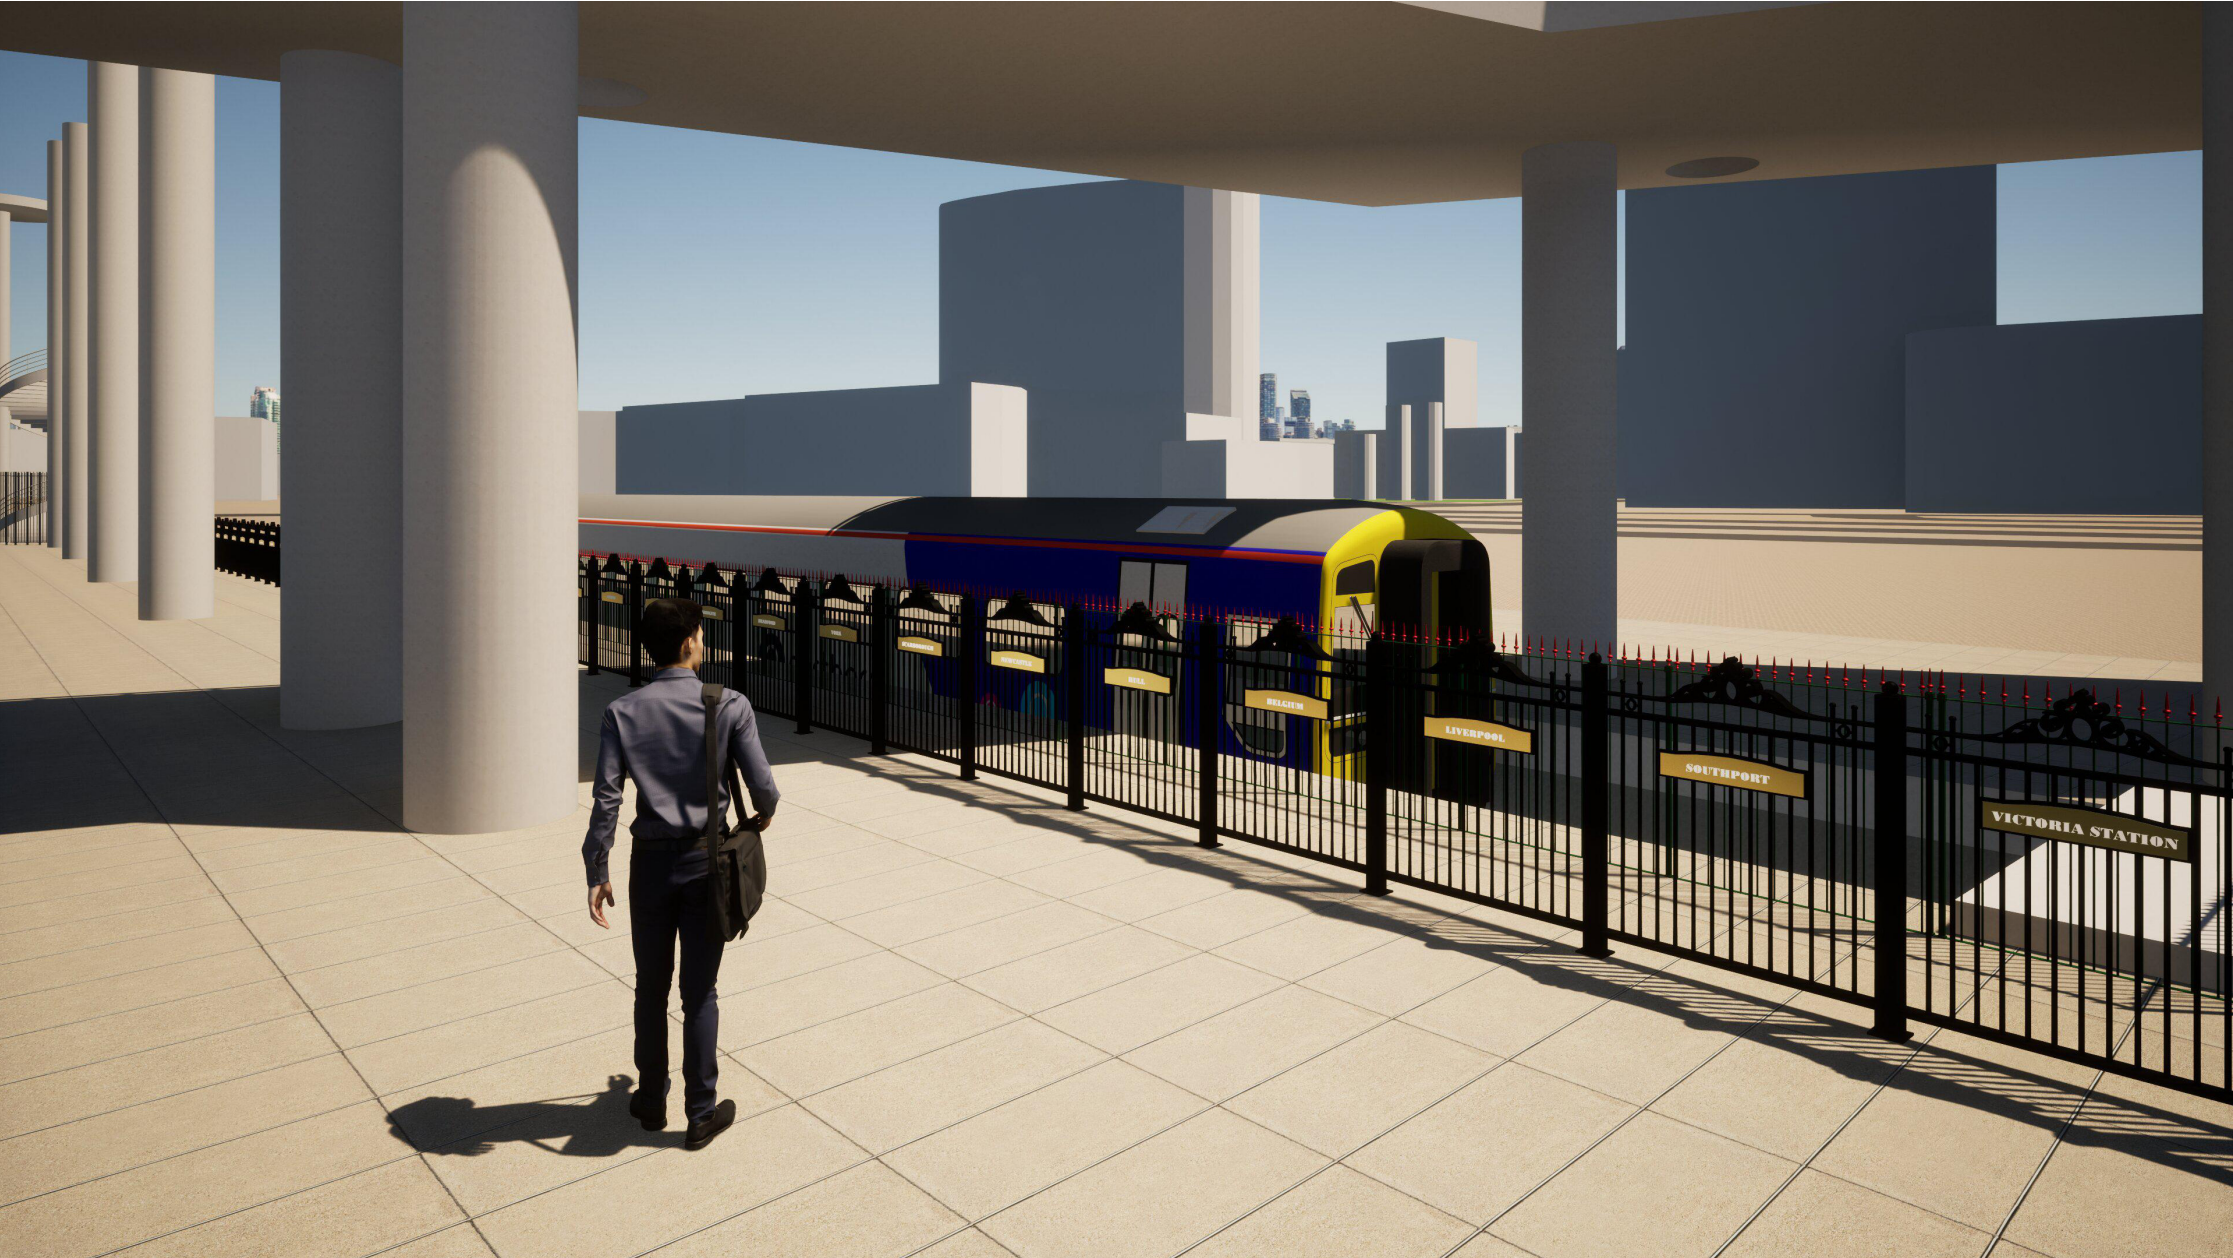

Proposed View

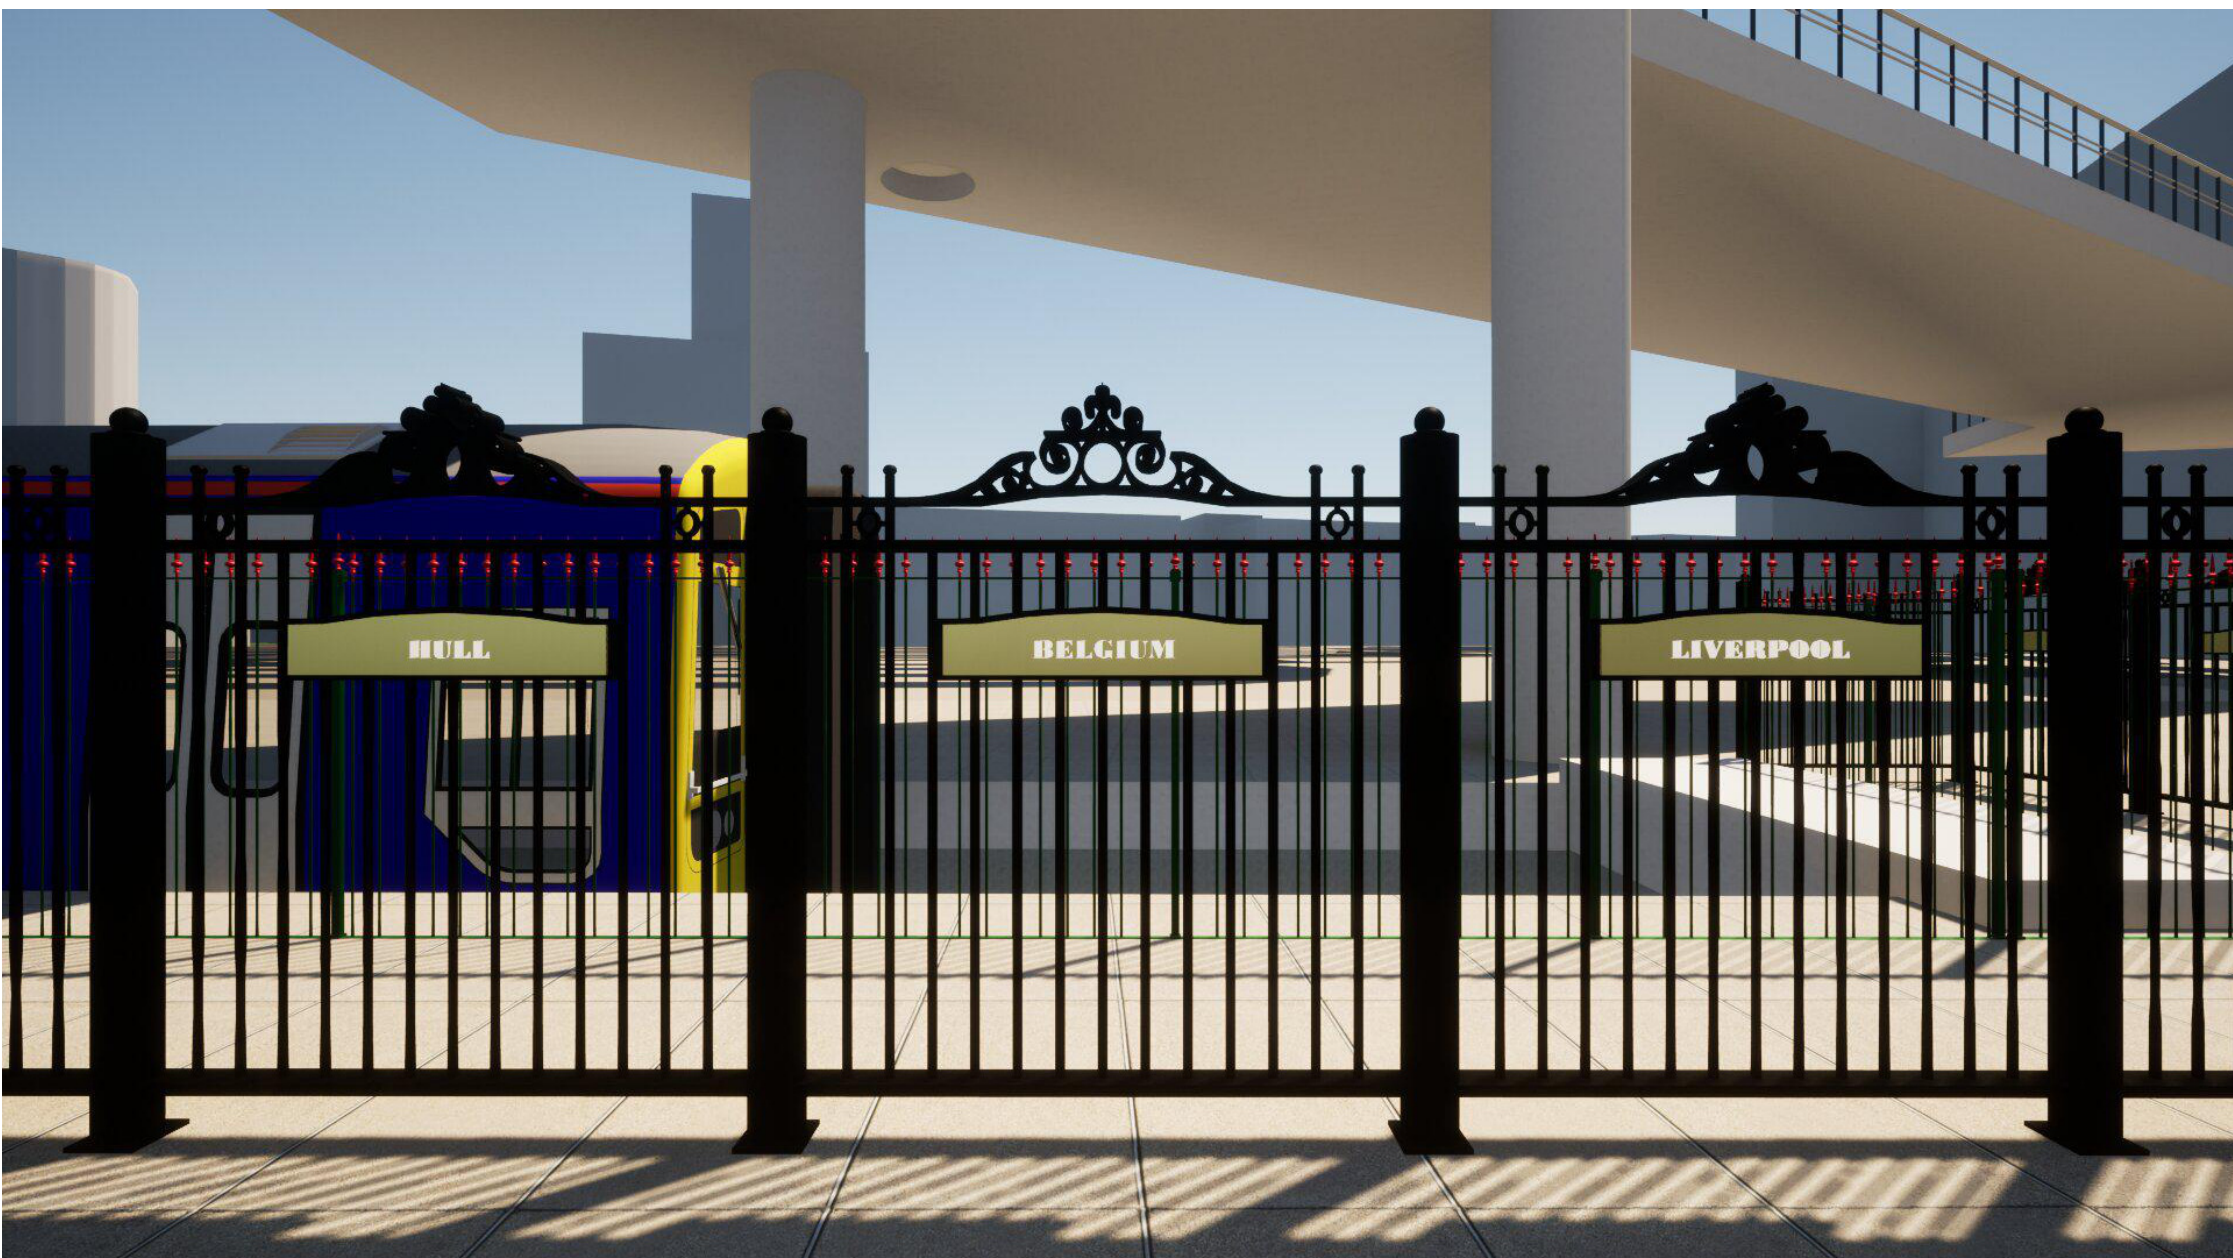

Proposed View



Existing Canopy Design

1	23-05-2023	Updated Planning Application	KB		
Rev No.	Date	Description of Revision	Drawn	Check	Appr

SEED Architects
Parsonage Chambers
3 Parsonage
Manchester
M3 2HW
● Tel: 0161 832 5750 ● E: office@seedarchitects.co.uk ●

Status
Planning Application

Job Title
Manchester Victoria Station

Location

Drawing Title
Railing Images

drawn by LP	date 19/05/2023
checker RH	date 19/05/2023
scale	paper size A1

Project no. 3205	Seed drawing no. 01_003	Rev. 1
---------------------	----------------------------	-----------