


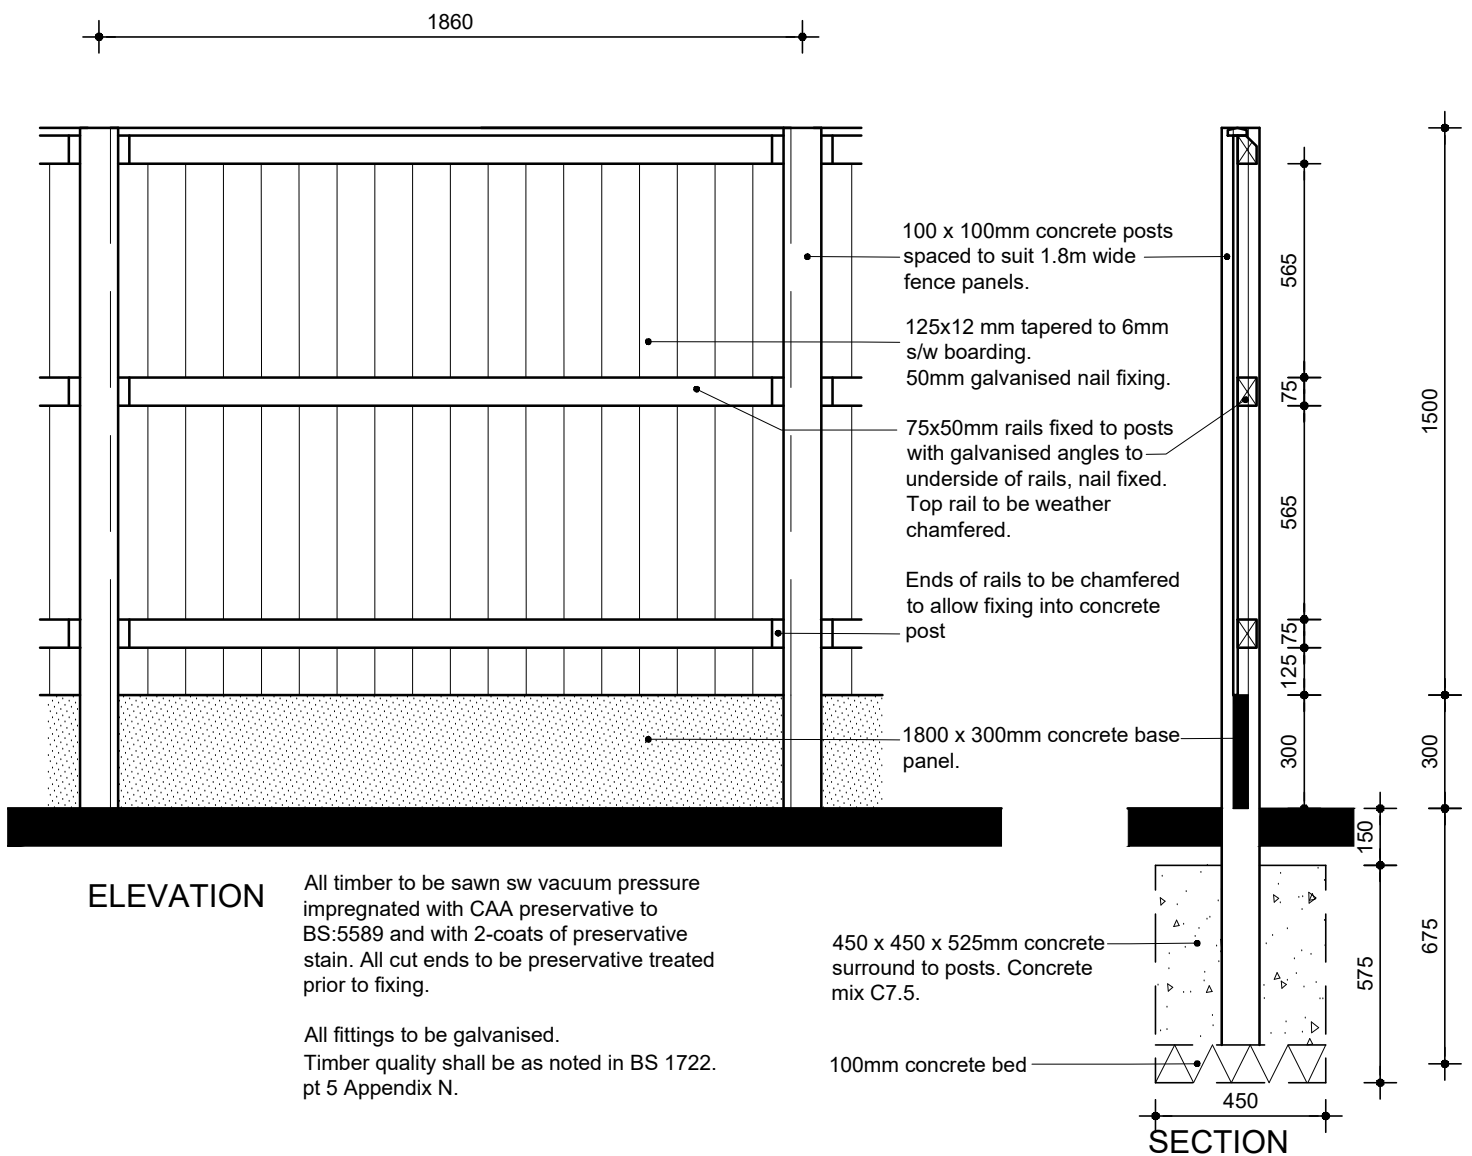

All timber to be sawn sw vacuum pressure impregnated with CAA preservative to BS:5589 and with 2-coats of preservative stain. All cut ends to be preservative treated prior to fixing.

All fittings to be galvanised.  
Timber quality shall be as noted in BS 1722. pt 5 Appendix N.

## 1800mm CONCRETE POST & FEATHER EDGE PANEL FENCE WITH KICK BOARD

|   | <div>Drawing Title:</div> <div>1800mm Concrete Post &amp; Feather Edge Panel<br/>With Concrete Kick Board</div> | <table><tr><th>Rev.</th><th>Date</th><th>By</th><th>Description</th></tr><tr><td> </td><td> </td><td> </td><td> </td></tr></table> |                                                                              |                                                                   |  | Rev. | Date | By | Description |  |  |  |  |
|---|---|---|------------------------------------------------------------------------------|-------------------------------------------------------------------|--|------|------|----|-------------|--|--|--|--|
| Rev.   | Date   | By   | Description                                                                  |                                                                   |  |      |      |    |             |  |  |  |  |
|   |   |   |                                                                              |                                                                   |  |      |      |    |             |  |  |  |  |
|  <div>architecture ■ building surveying ■ urban design</div> <div>burnaby villa ■ 48 walling street road ■ fulwood ■ preston ■ pr2 8bp</div> <div>tel: 01772 774510 fax: 01772 774511 email mck@mckassociates.co.uk</div> | <div>Project:</div> <div>STANDARD DETAILS</div>                                                                 | <div>Drawn:</div> <div>MCK</div> <div>Job No:</div> <div>SD</div>                                                                  | <div>Checked:</div> <div> </div> <div>Drawing No:</div> <div>B-12.2-14</div> | <div>Date:</div> <div>MAY 2020</div> <div>Rev:</div> <div> </div> |  |      |      |    |             |  |  |  |  |

A4