
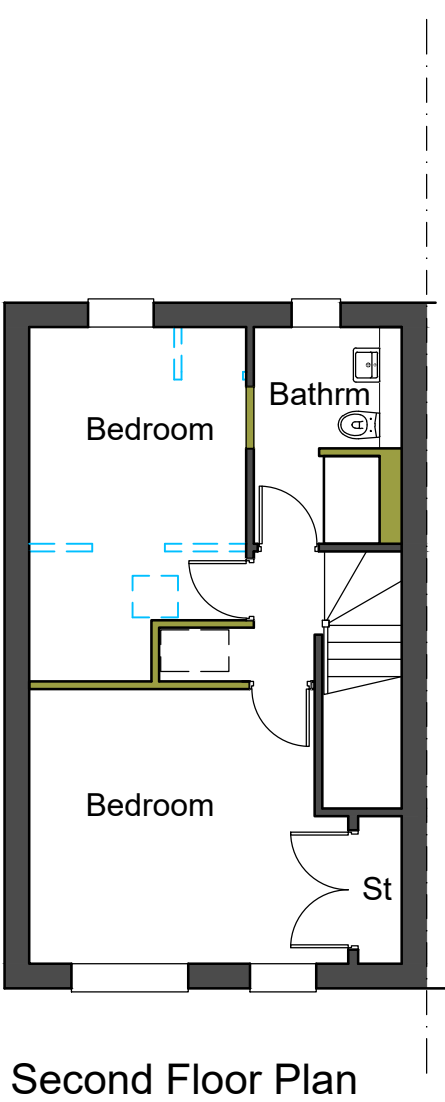
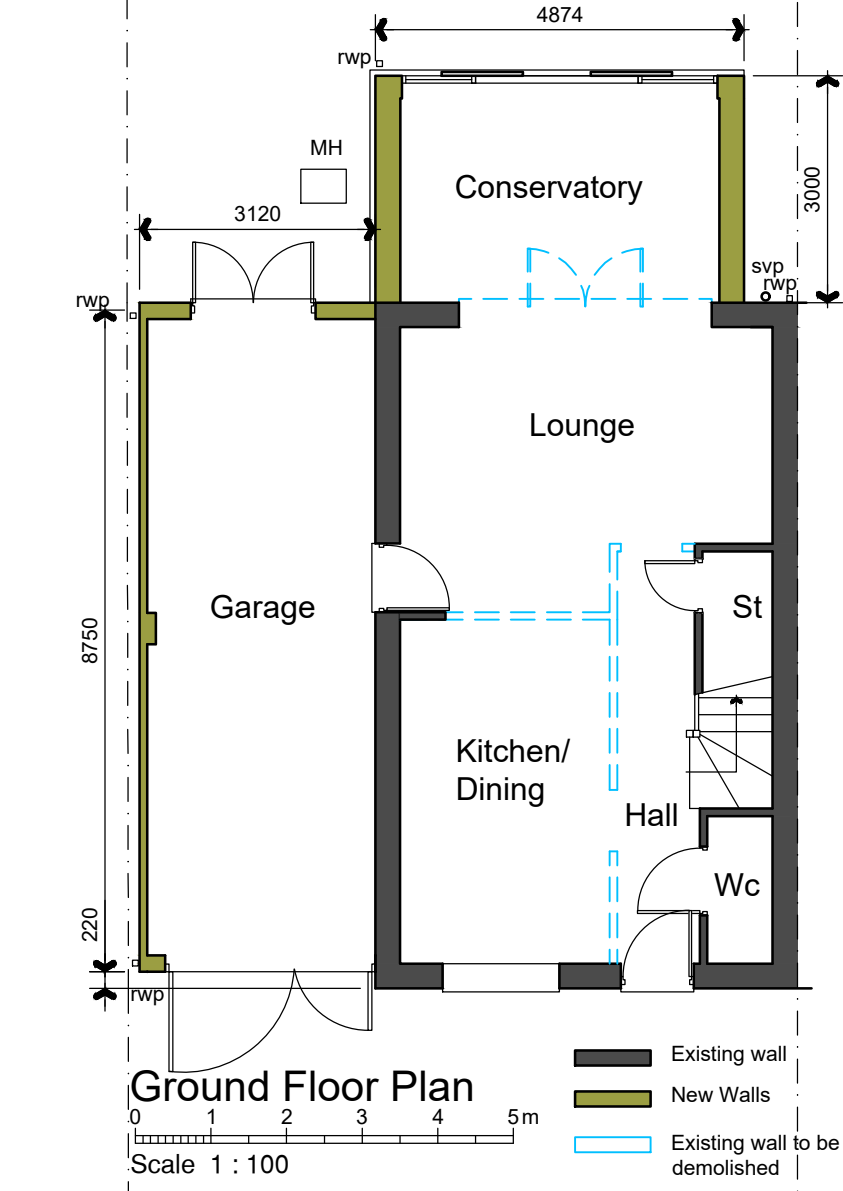


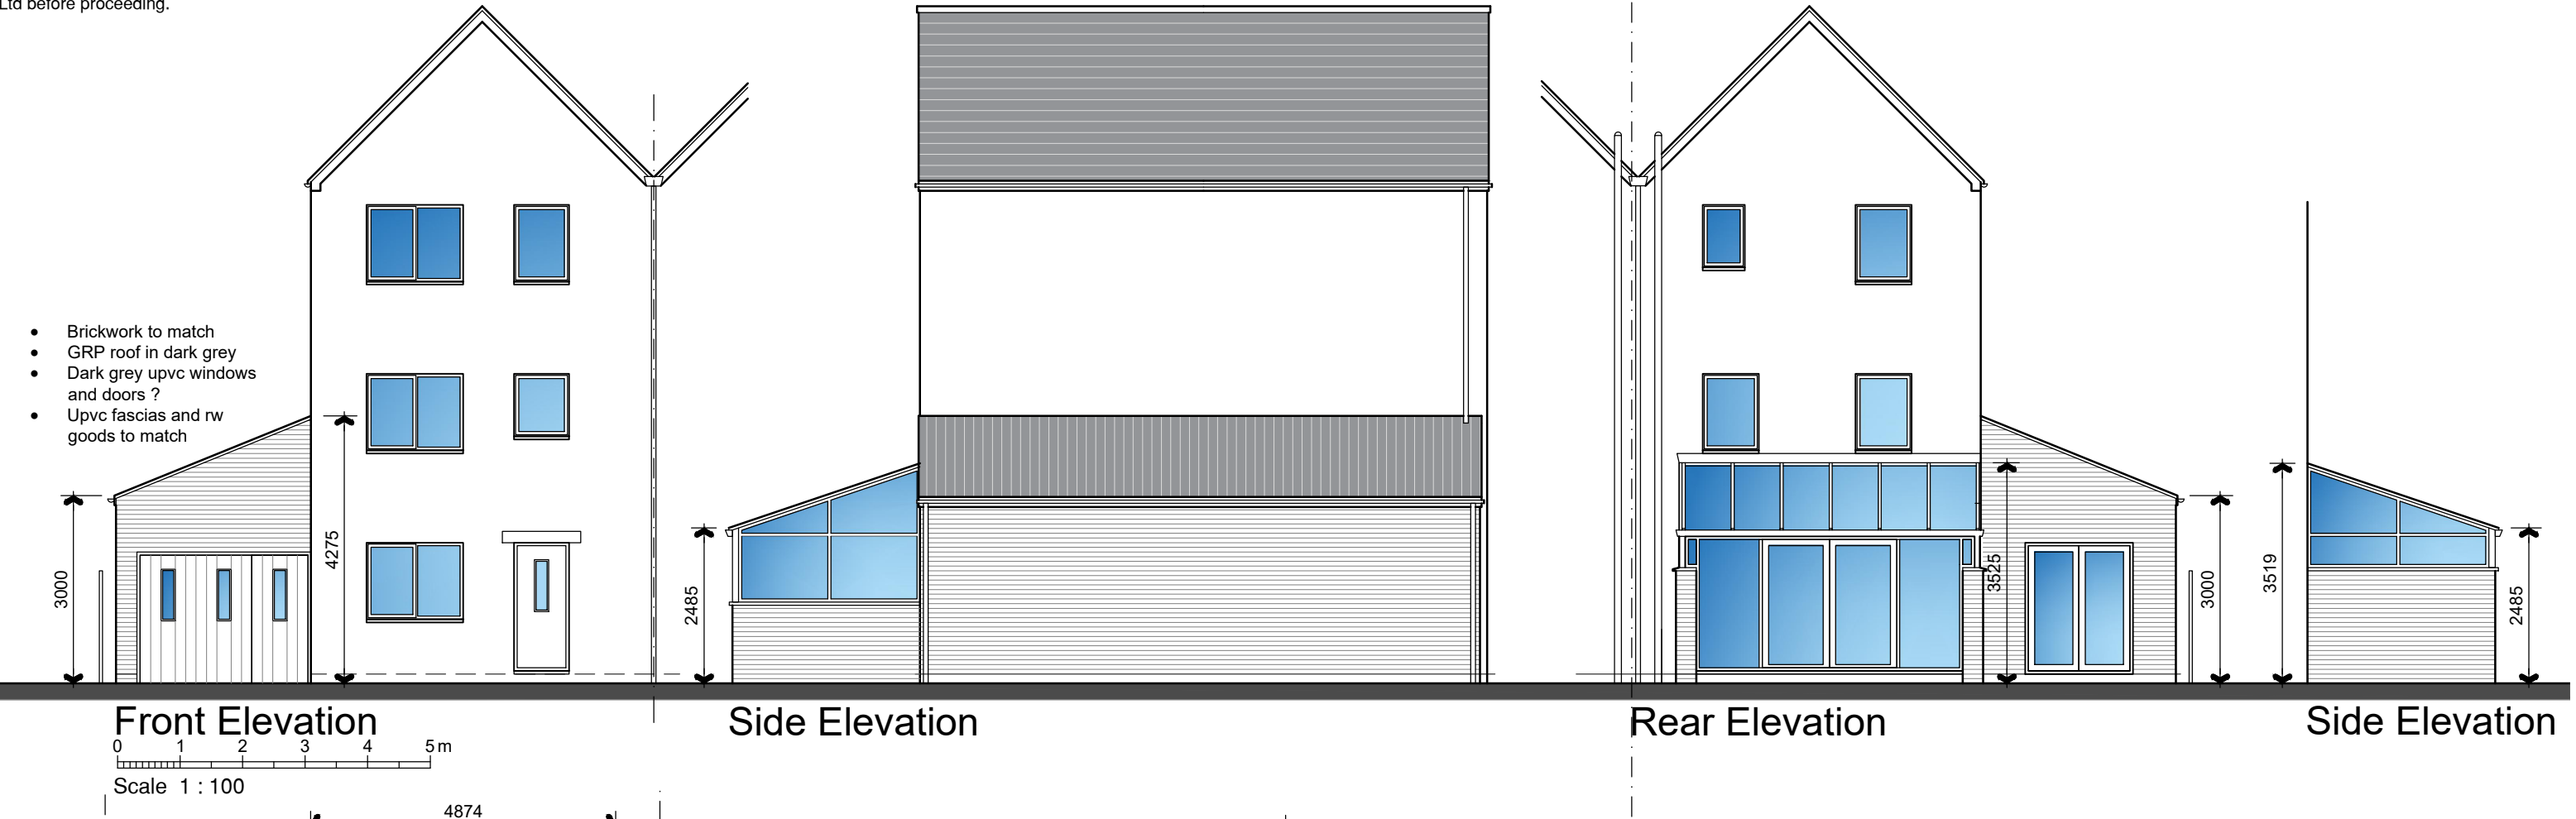

DP Architectural Services LTD	Client		Project		Drawings	
	15 Redcliffe Drive Manchester M4 7BS		Rear and side extensions and internal alterations		Plans as Proposed	
The Coach House Preston Road Charnock Richard Chorley, Lancashire PR7 5LH m. 07877 595100 t. 01257 471990 e.dparch69@gmail.com	Paper size	A3	Job no	07-2023	Drawing no	P01
	Date	Feb 2023	Scale	1:100	Revision	A