
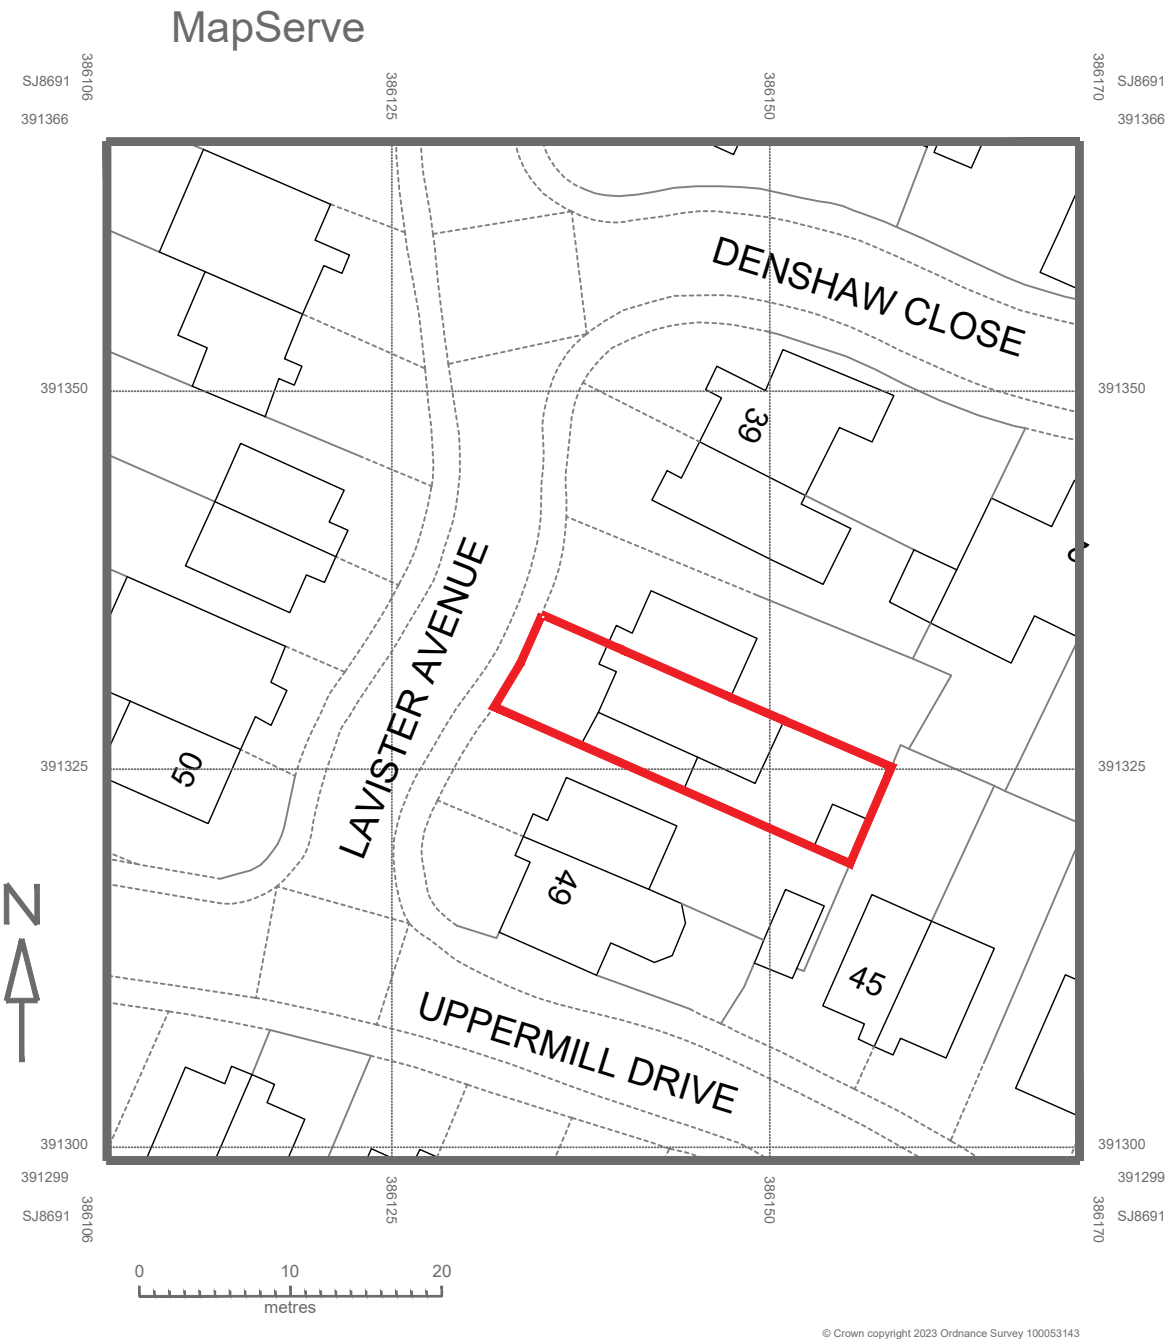
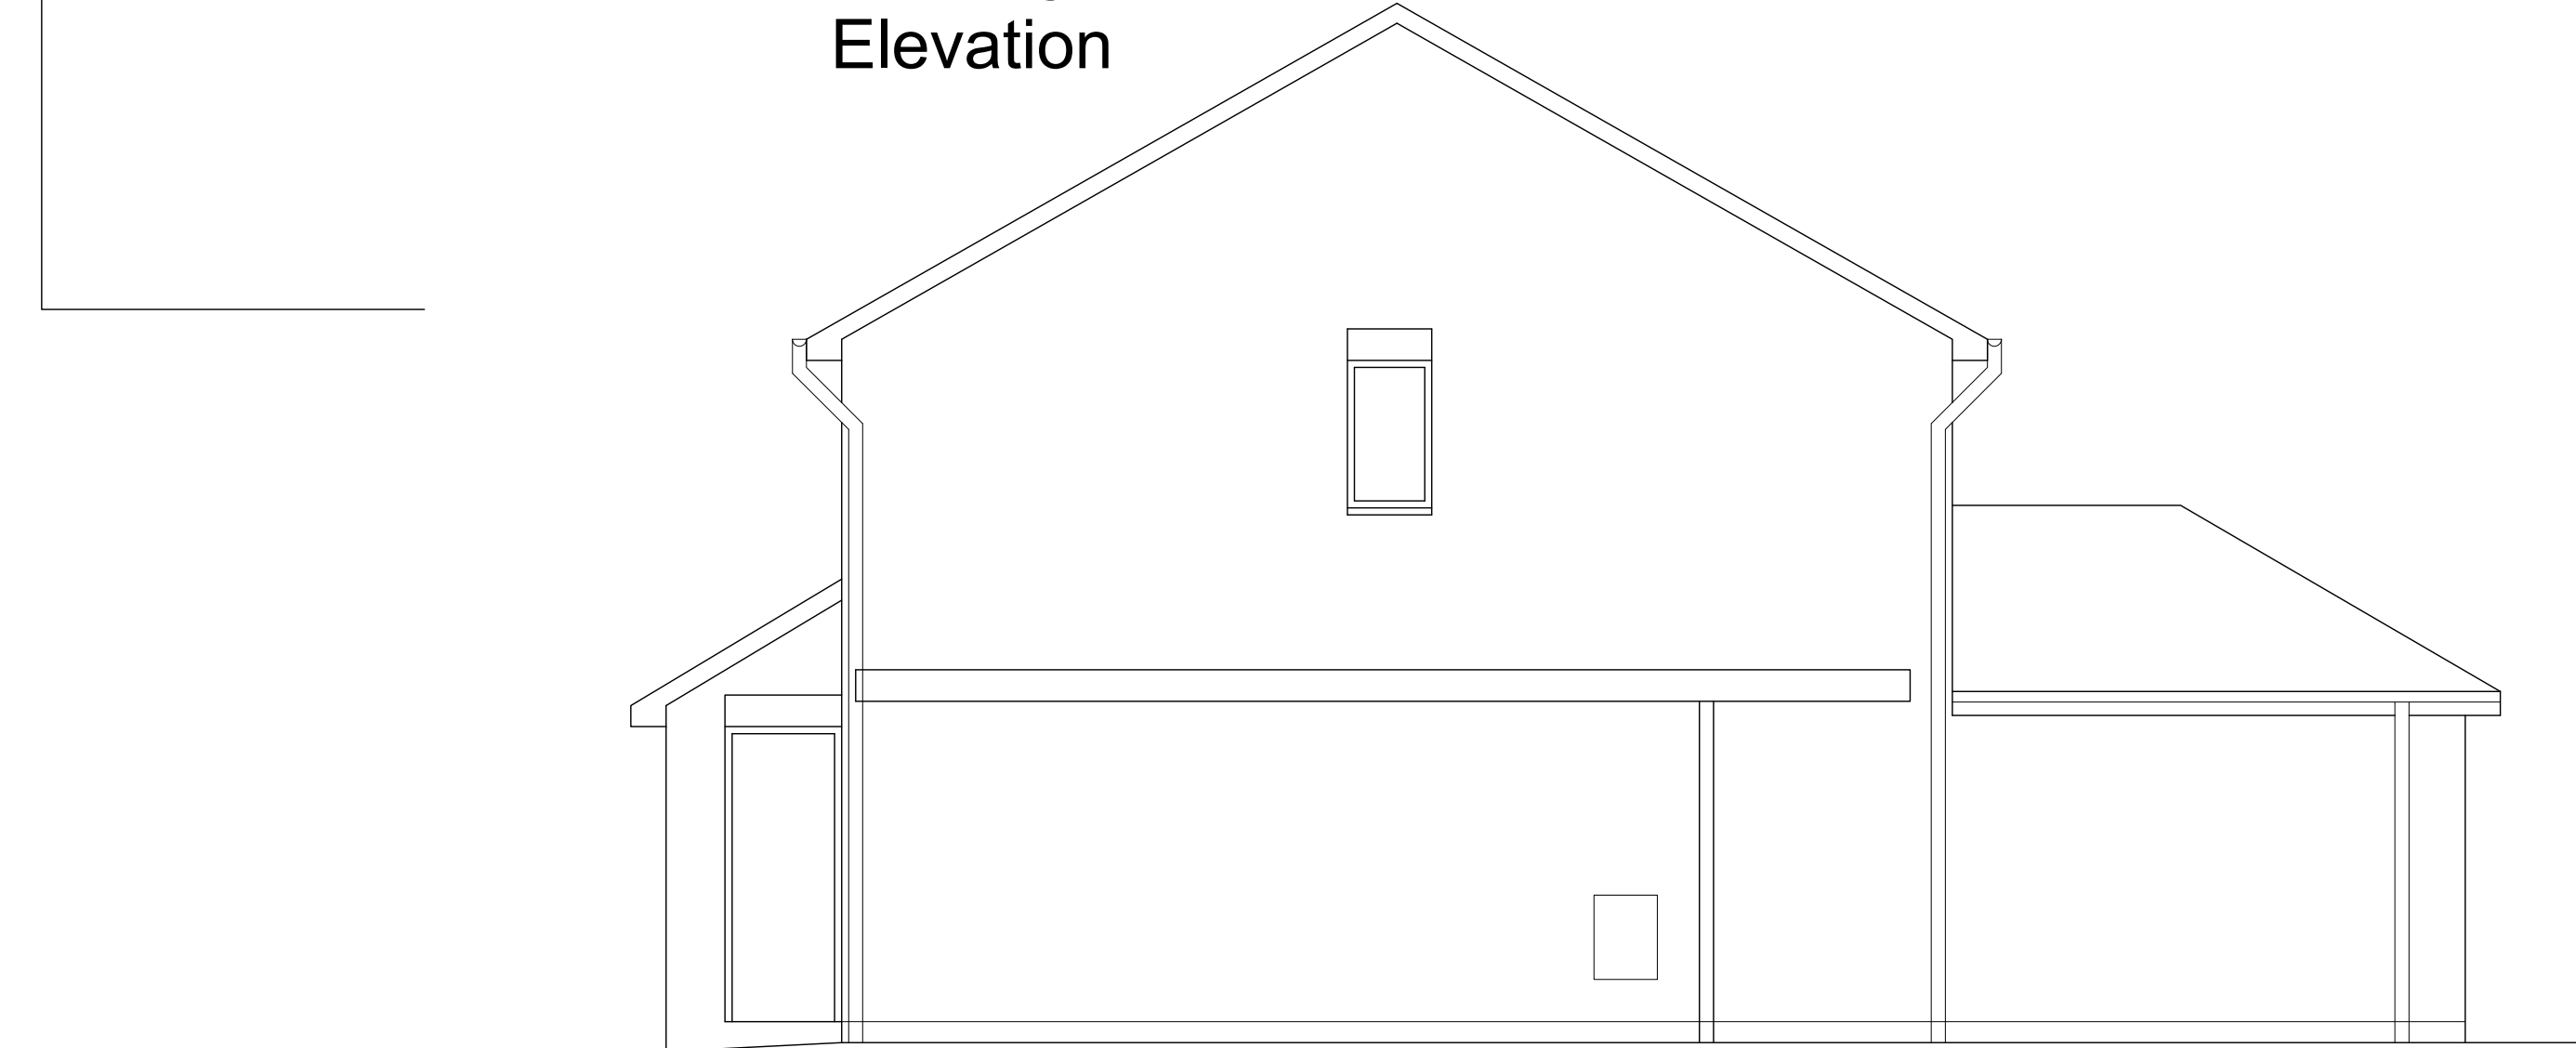
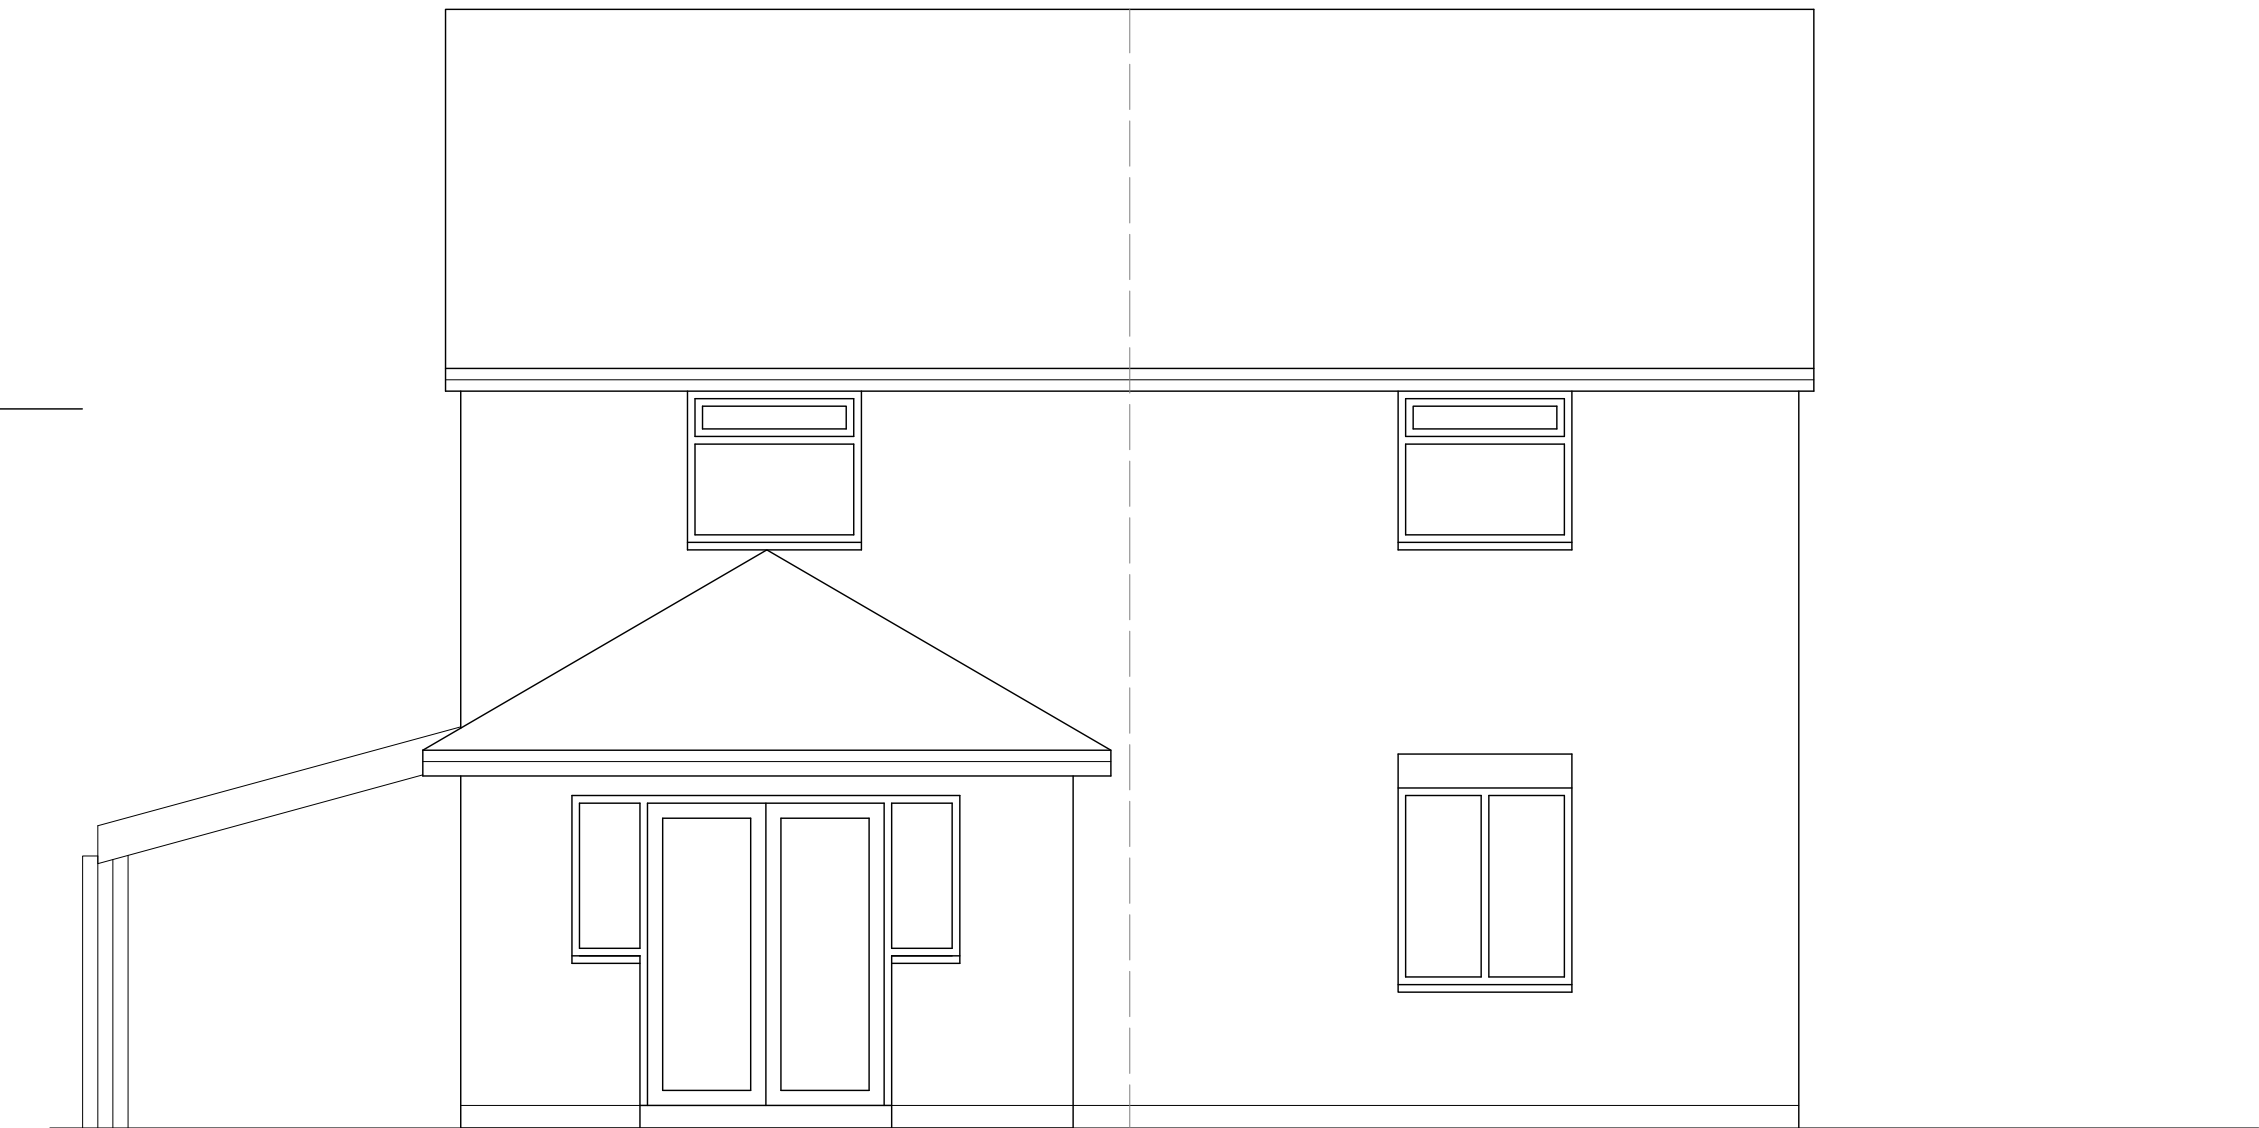
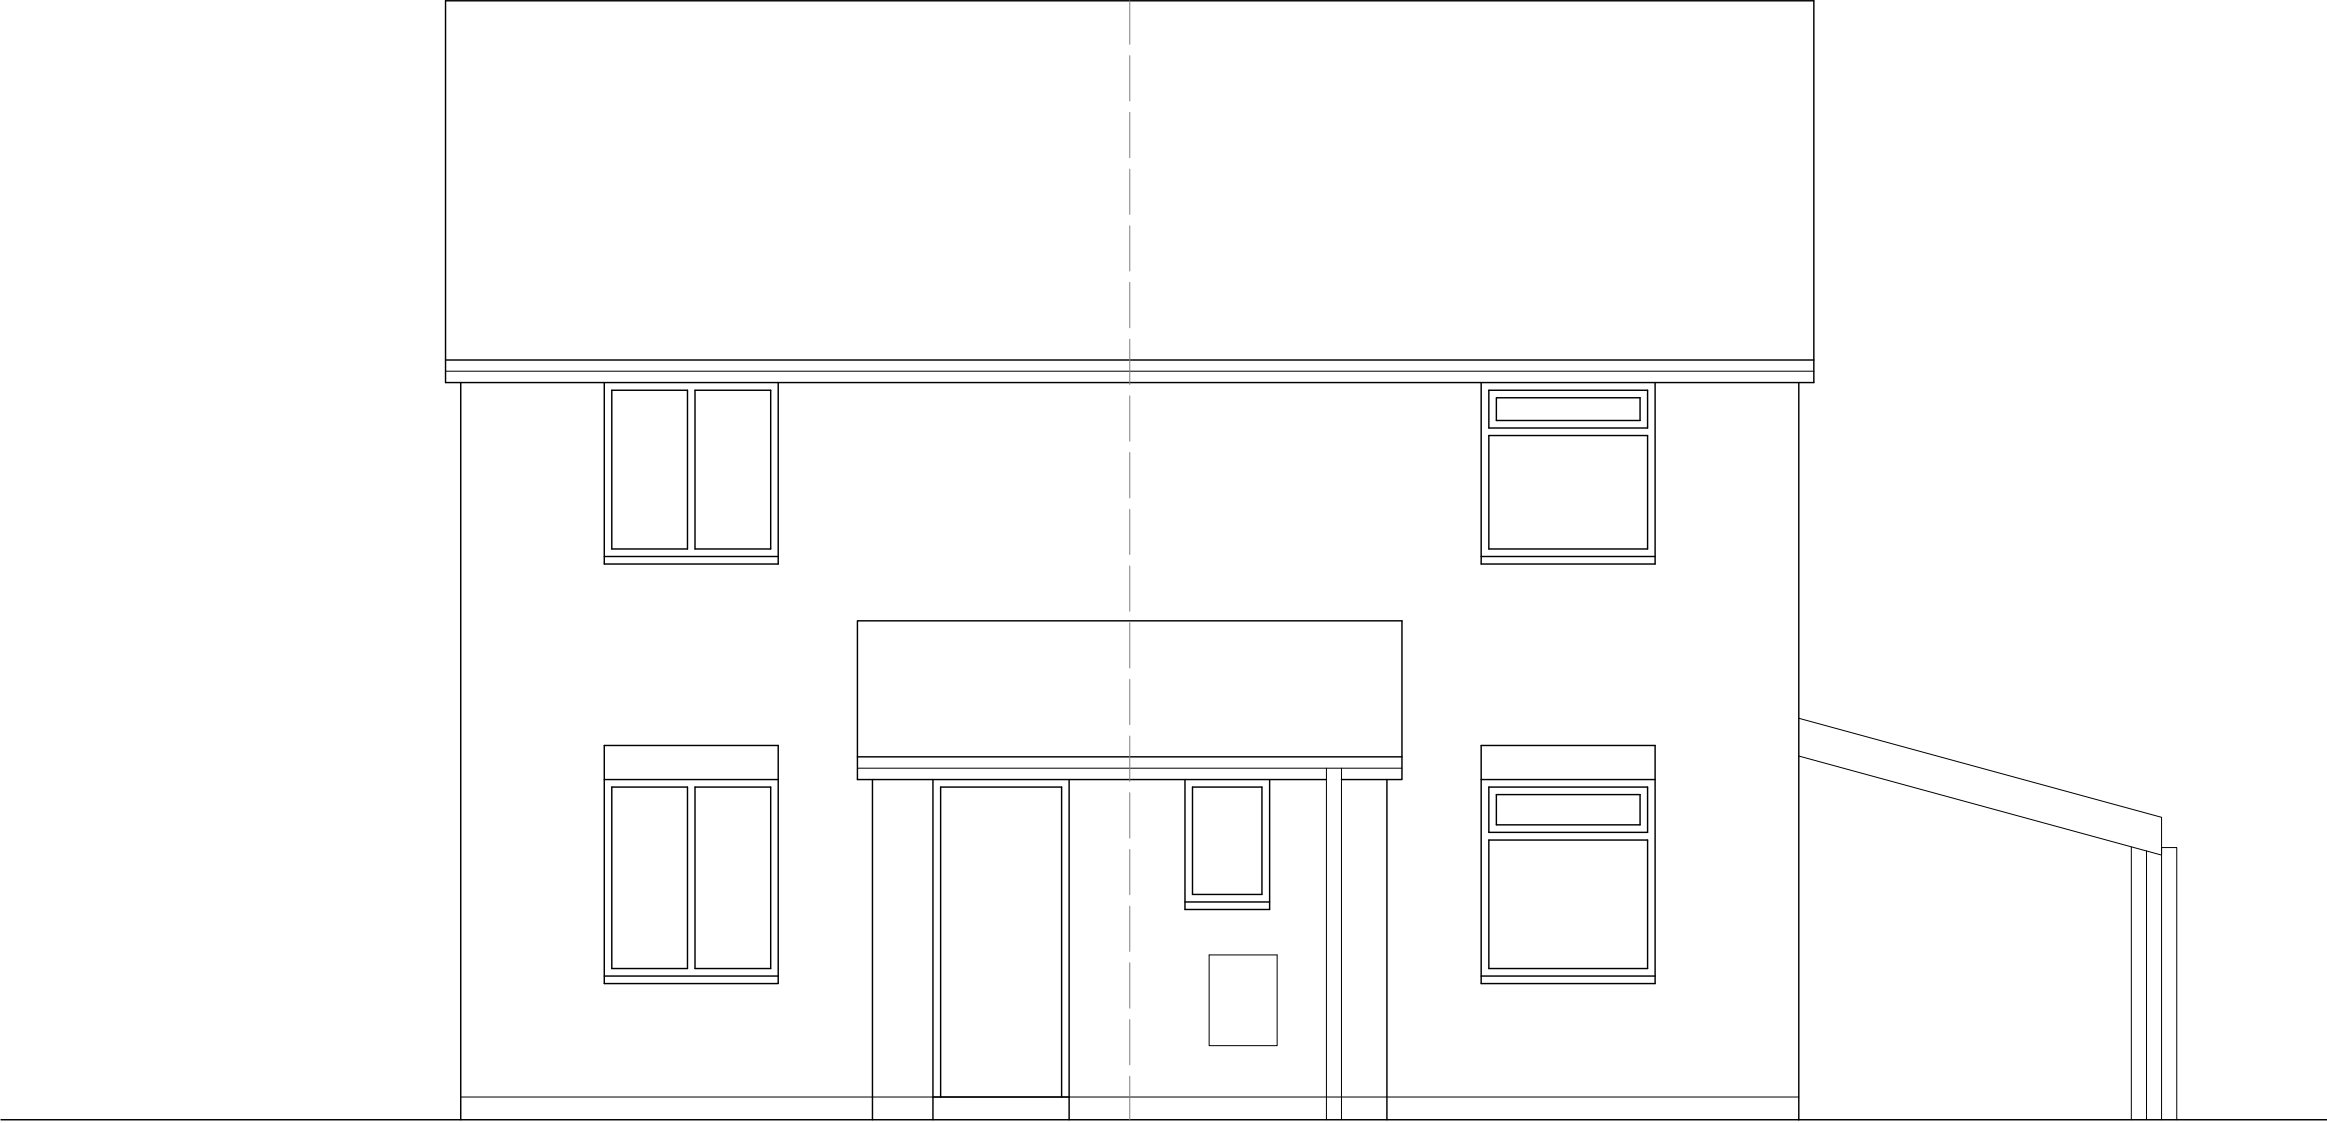


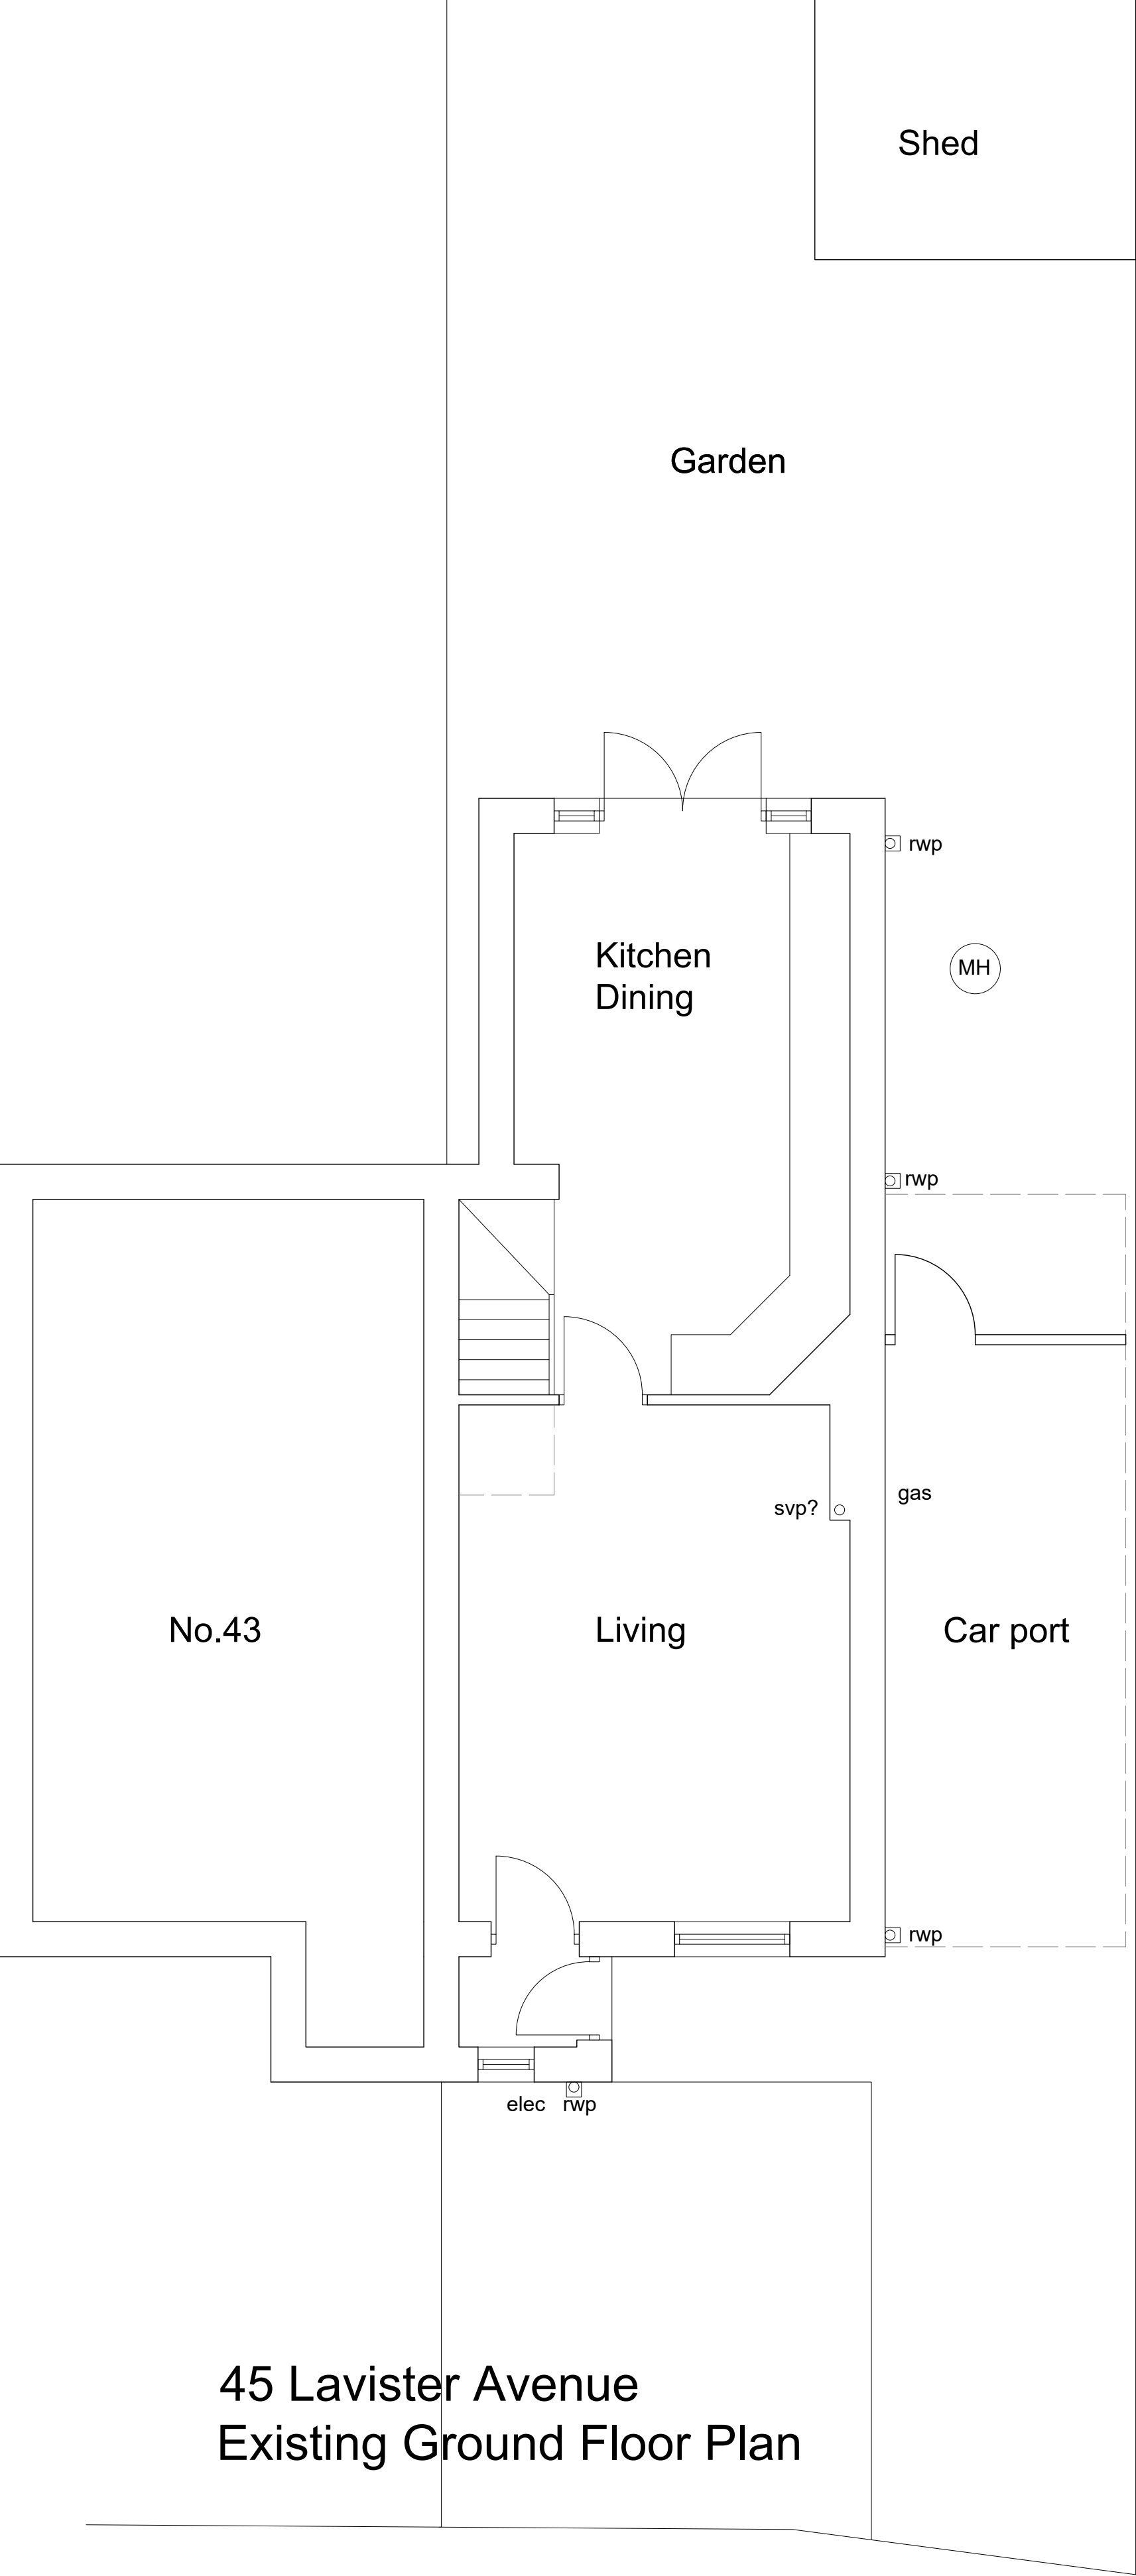

SITE - 45 LAVISTER AVENUE, BURNAGE, M19 1RT	EXISTING PLANS AND ELEVATIONS	1:50 AT A1 1:100 AT A3	DWG 10	REV A
--	-------------------------------	---------------------------	-----------	----------