




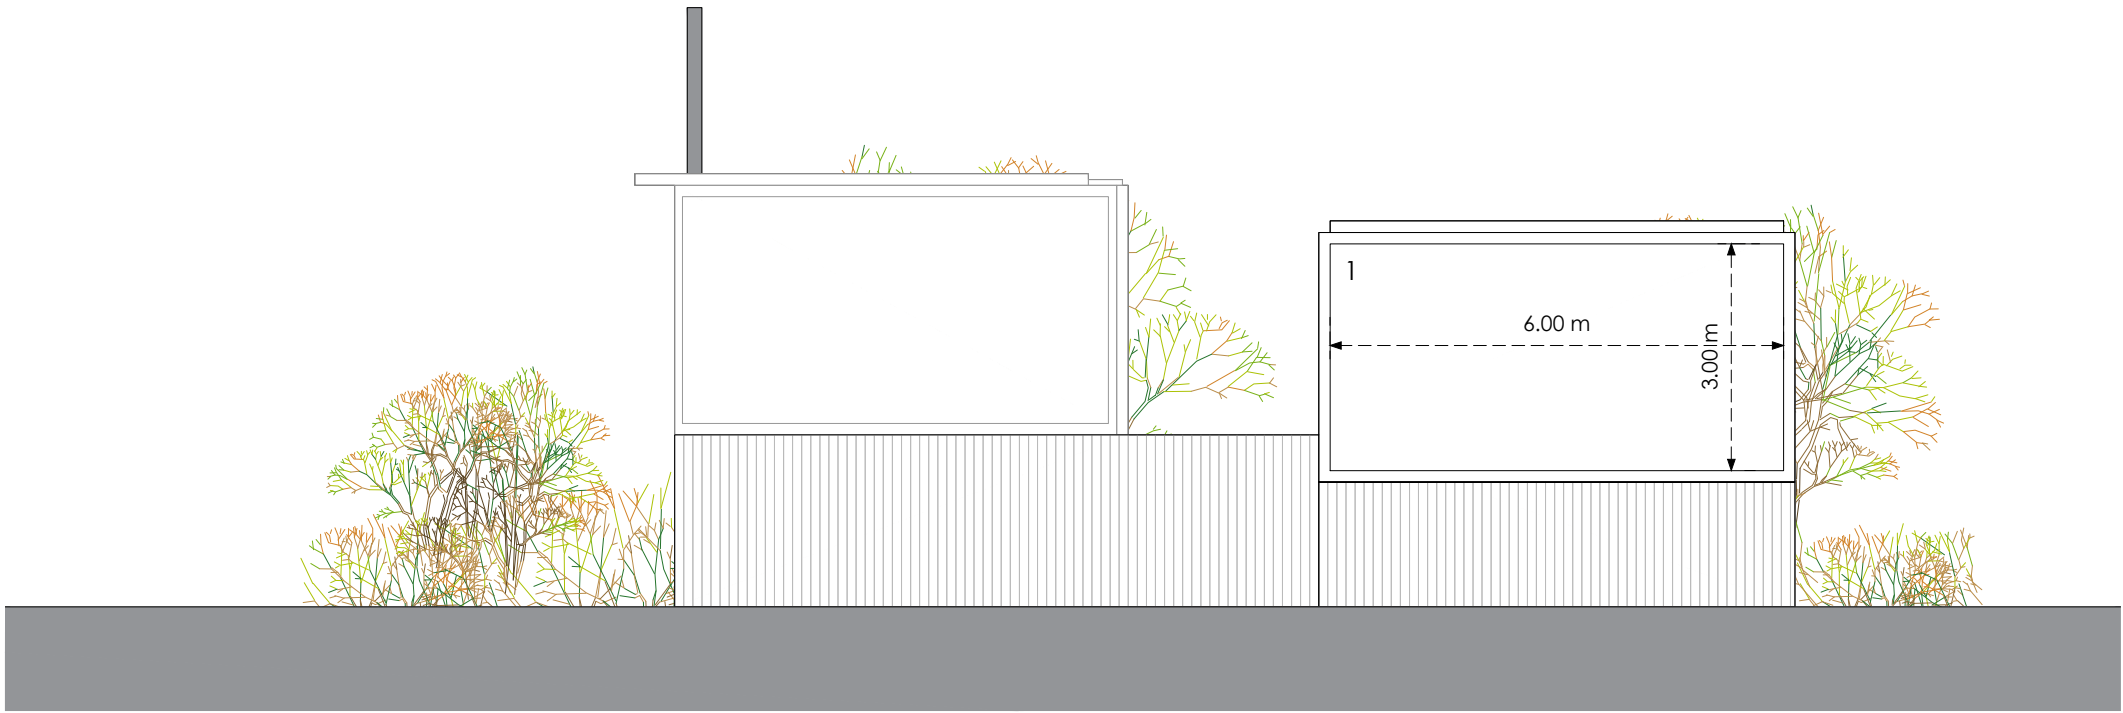


Front Panel B

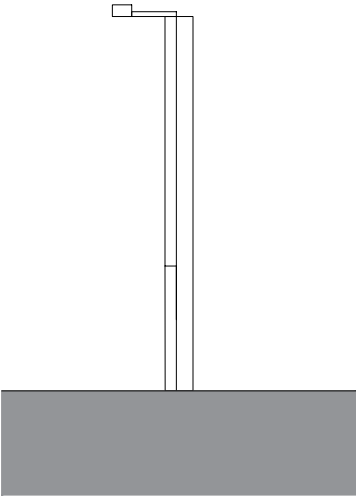

Side
Existing

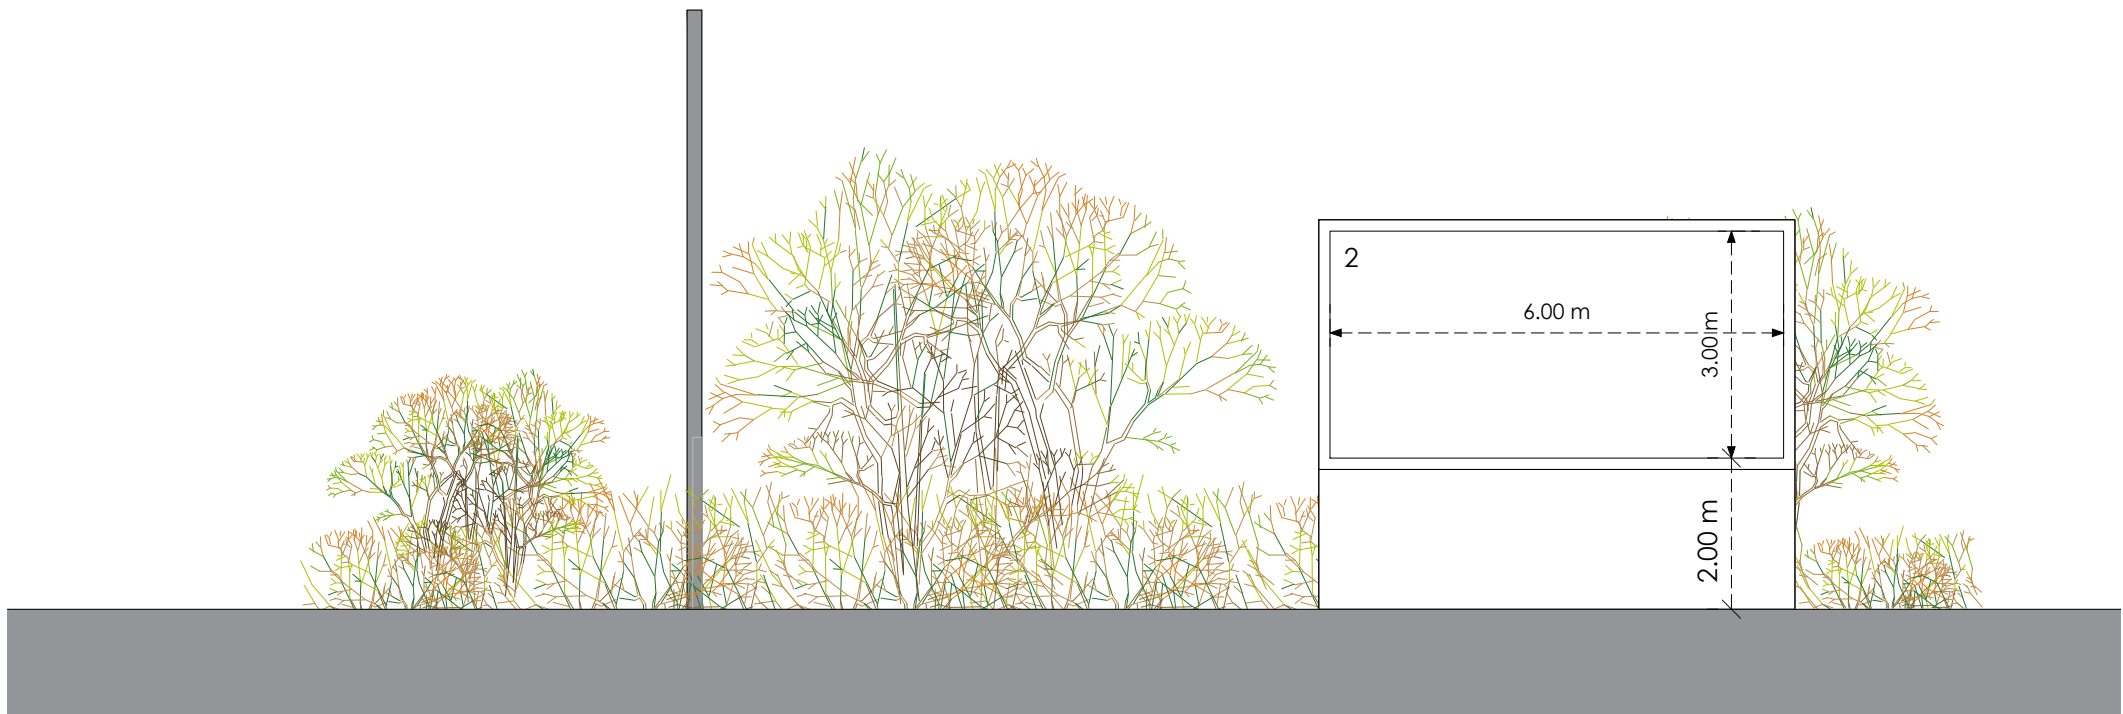

Front Panel C

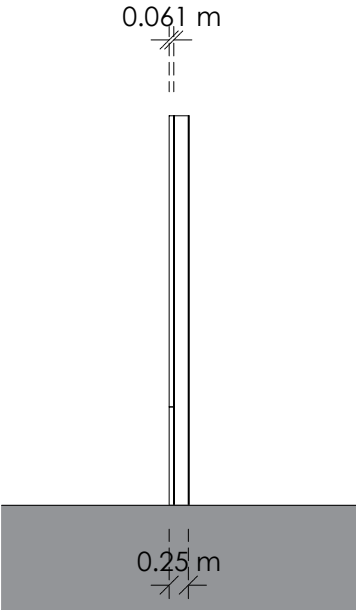

Side
Proposed

0 4m 8m

Title
Existing and Proposed Elevations

Address
277, 279 And 281 Oldham Road,
Manchester, M35 0AS

Client

Job No. 011-0203-0801 **Issued** 06/06/23

Scale
1:100 @ A3

- Key**
- 1. Existing Illuminated Advertising Panel
 - 2. Proposed Digital Display

All information is to be checked on site for accuracy and fit. Only drawings with WD status with the most recent revision are to be used for construction.